


SEE DRAWING -202 FOR DETAILS OF ARCHITECTURAL MOULDINGS INCLUDING CORNICE, CAPITALS, KEYSTONES, FRIEZE, SKIRTING AND PANEL MOULDINGS

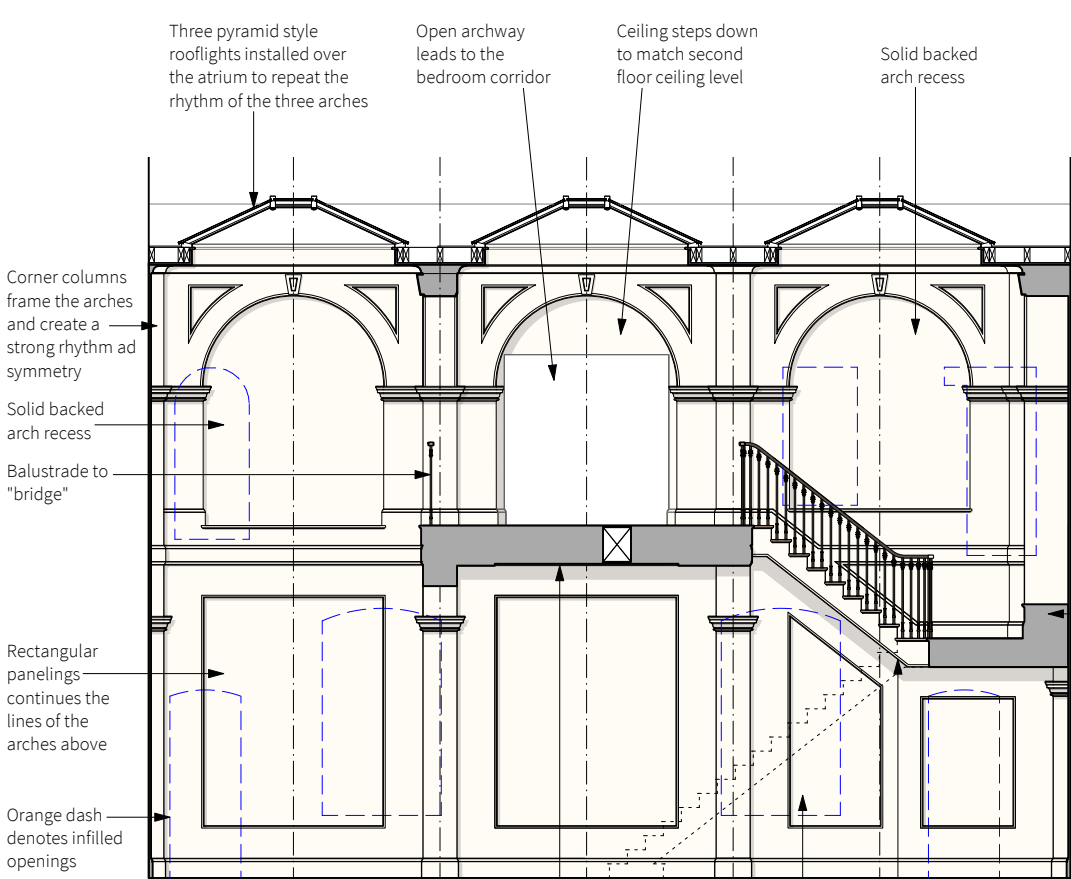


Section AA
1:100 @A3 / 1:50 @A1

Weatherproof deck to existing floor removed to return floor level to match the rest of the first floor

"Bridge" section constructed to connect the bedroom corridor with the second floor lounge

Paneling below staircase follows the line of the stair above


Proposed staircase. See drawing -200 for further details

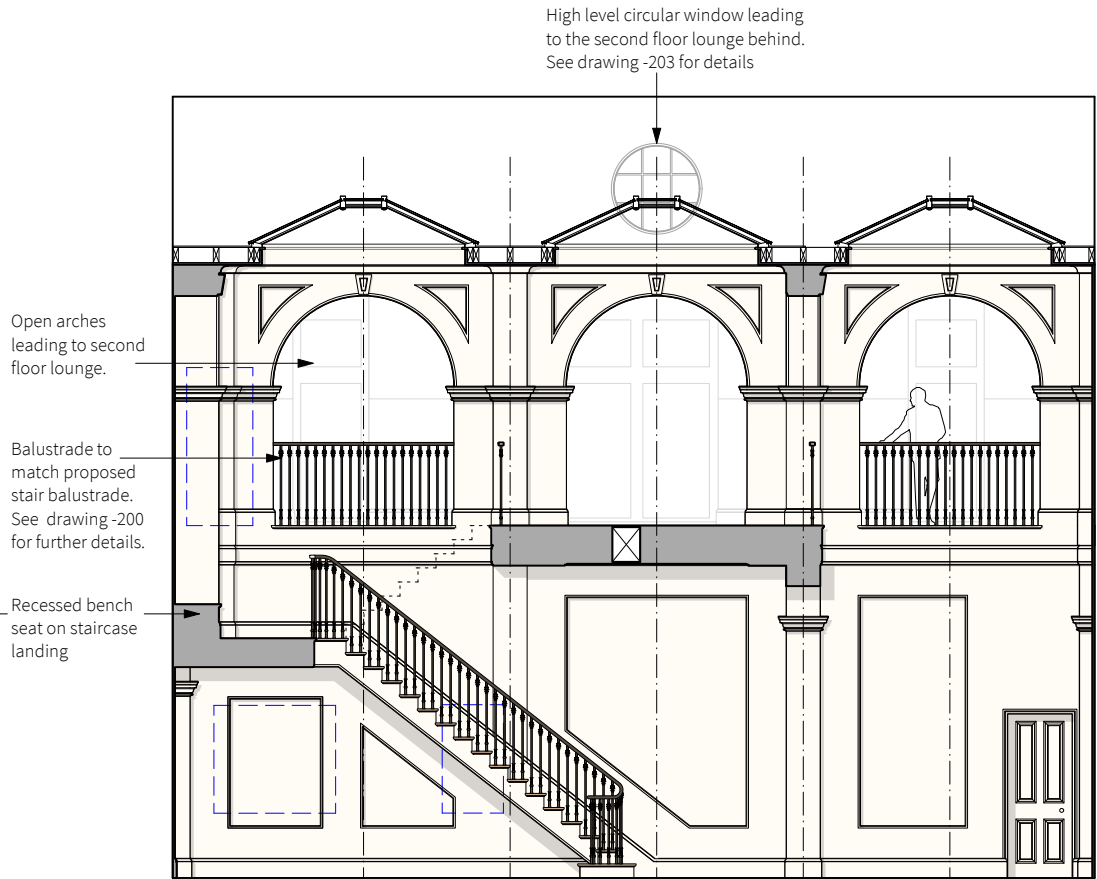

Section BB
1:100 @A3 / 1:50 @A1

Proposed staircase. See drawing -200 for further details

Existing bedroom door retained. On Atrium side, the opening will be trimmed with Ogee moulding. See detail on drawing -202

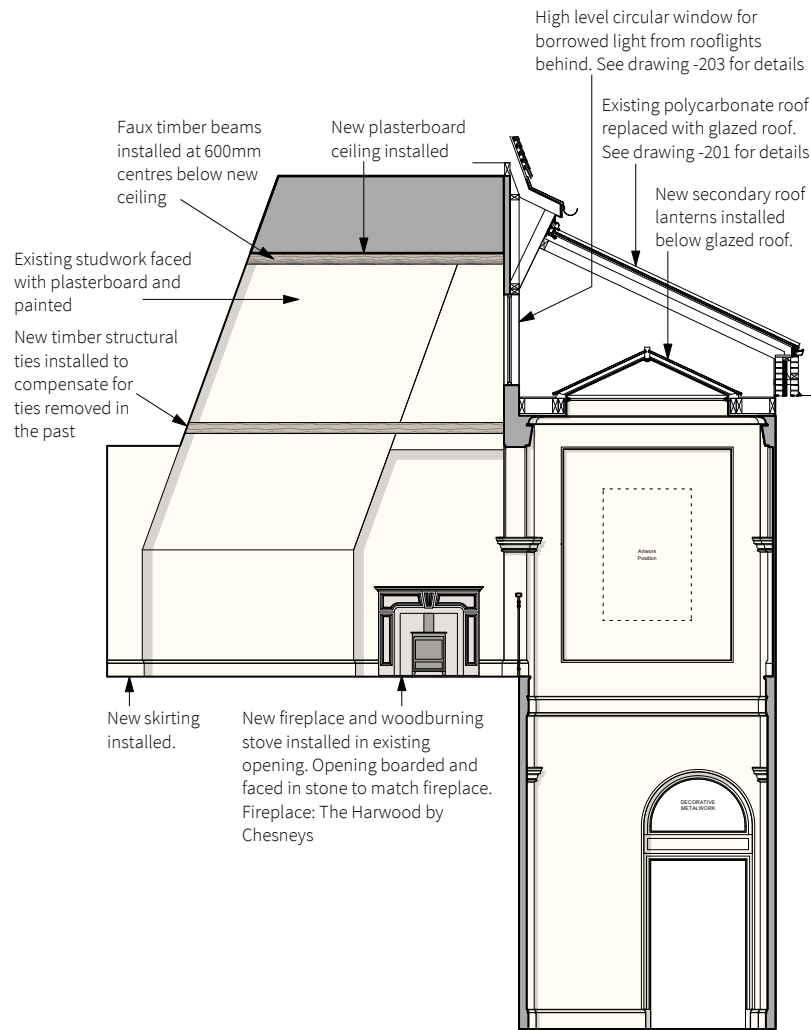

Section CC
1:100 @A3 / 1:50 @A1

Existing door frames and arch detail above to be retained and repaired. On Atrium side, the opening will be trimmed with Ogee moulding. See detail on drawing -202

1:100 1m 2 3 4 5 6

23 Vine Street, Brighton BN1 4AG
e: studio@sticklandwright.co.uk
t: 01273 964051
Company registered in England No. 11222477

Disclaimer:
This drawing is the copyright of Stickland Wright Ltd. and may not be reproduced or used except by written permission. Figured dimensions to have precedence over scaling. Check all site dimensions prior to fabrication. Refer any discrepancies found to Stickland Wright.

Revisions:

A	17/12/2025
---	------------

Checked

ns

Key

- Proposed walls / infill
- Existing openings to be covered

Dwg No. 25053-P-111 A

Drawing Title Proposed Sectional Elevations
Address Wykehurst House
Client M Blencowe
Scale 1:100 @A3 / 1:50 @A1
Stage Planning
Drawn by vw
Checked by ns



architecture + interiors
www.sticklandwright.co.uk