
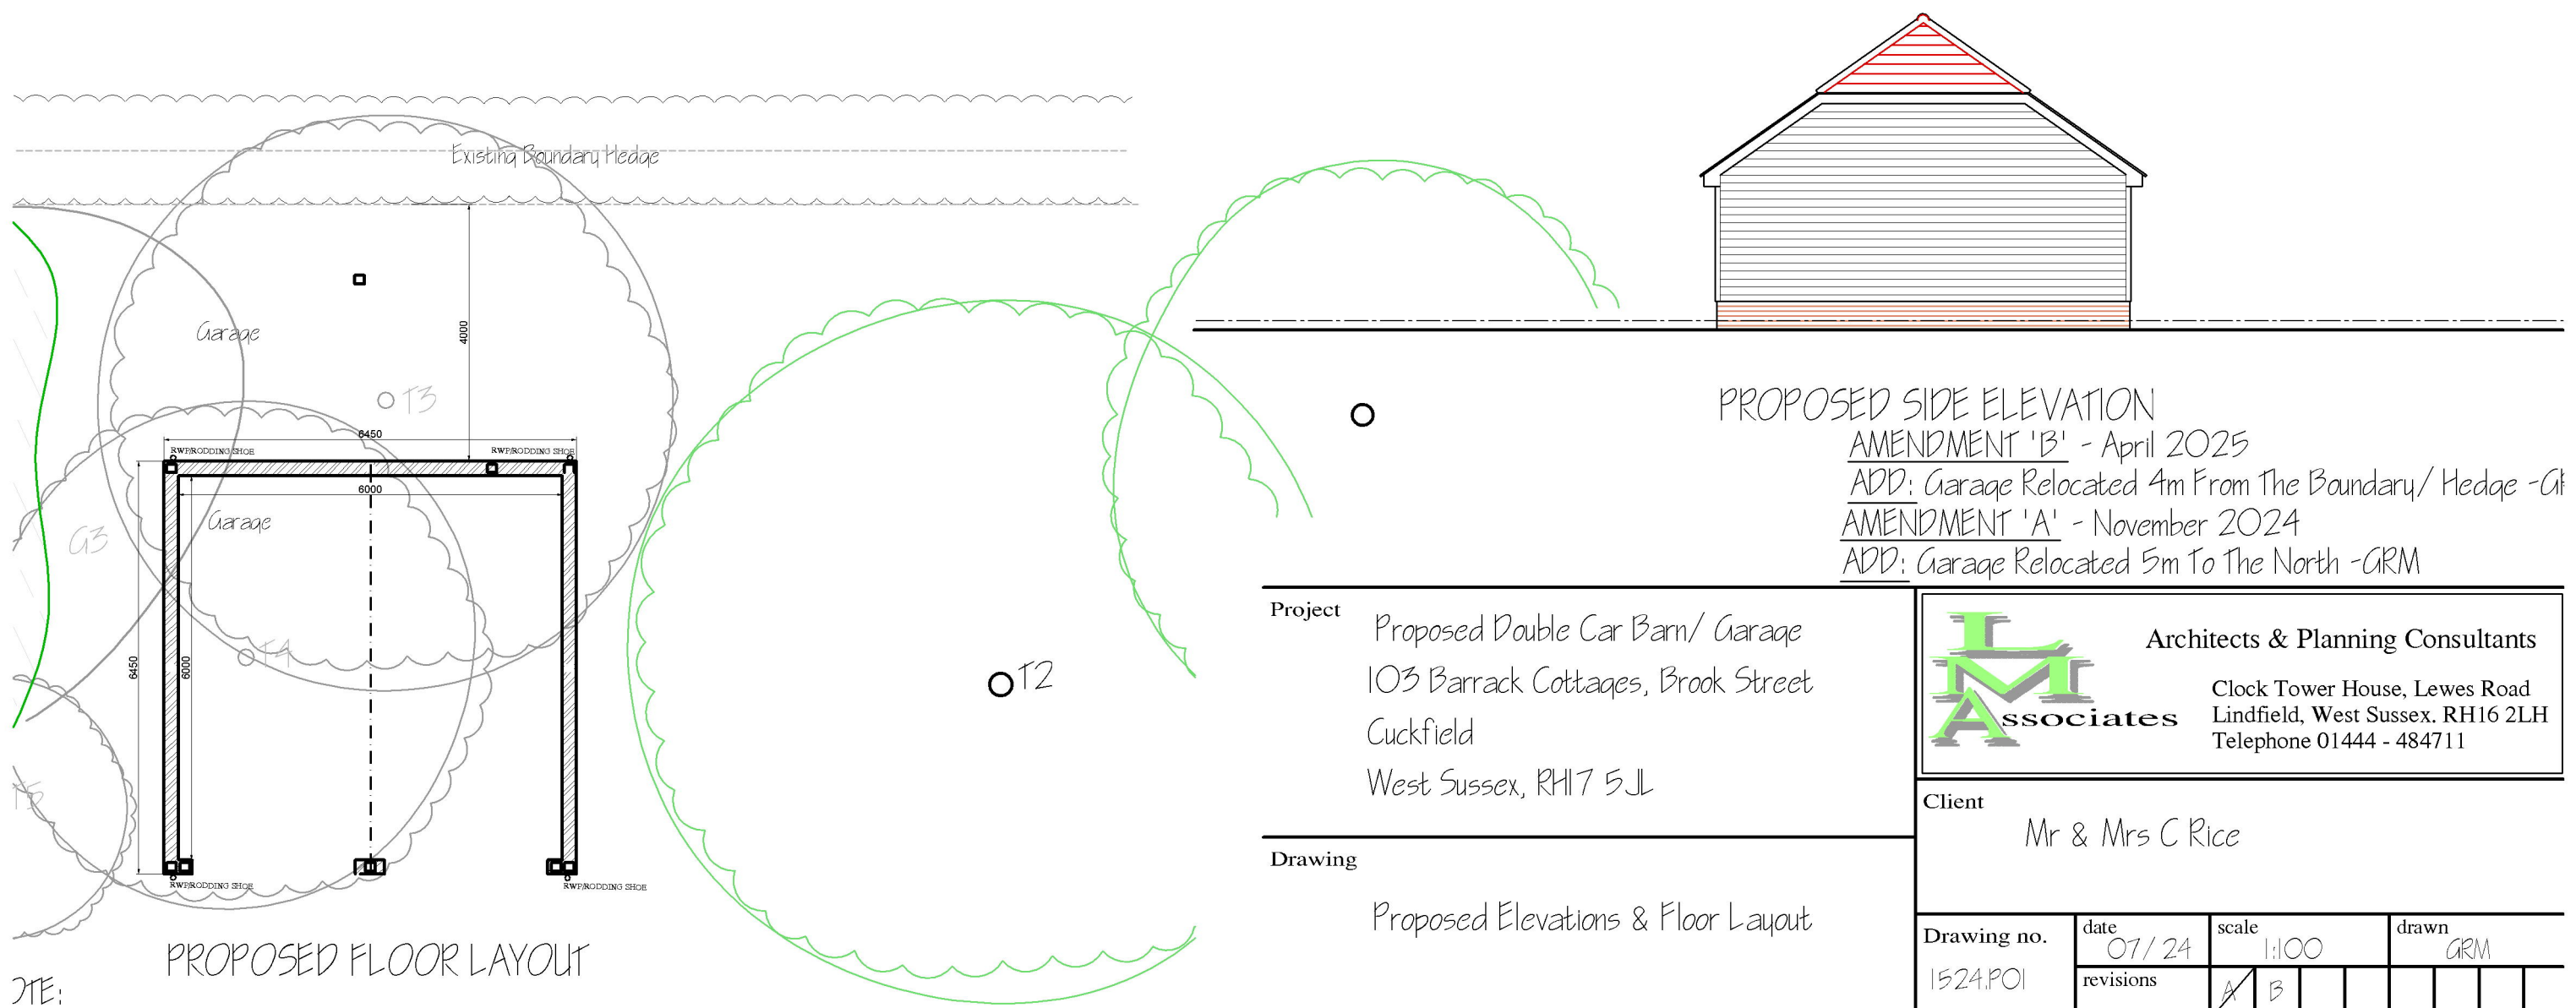


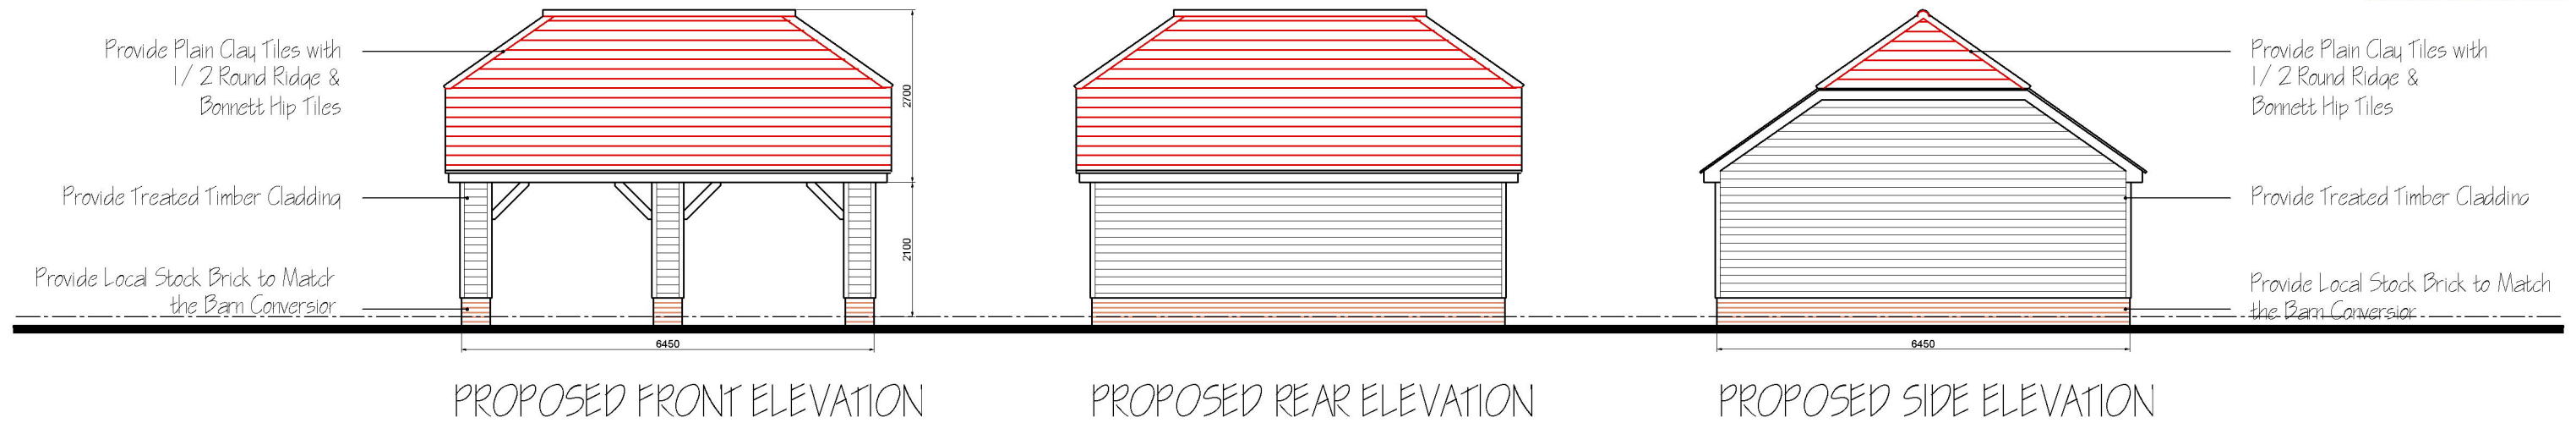

NOTE:
move Trees T3, T4 & T5
to Back Group G3

Project Proposed Double Car Barn/ Garage 103 Barrack Cottages, Brook Street Cuckfield West Sussex, RH17 5JL	Architects & Planning Consultants Clock Tower House, Lewes Road Lindfield, West Sussex. RH16 2LH Telephone 01444 - 484711 Client Mr & Mrs C Rice												
Drawing Proposed Elevations & Floor Layout	<table><tr><td>Drawing no.</td><td>date</td><td>scale</td><td>drawn</td></tr><tr><td>1524.POI</td><td>07/ 24</td><td>1:100</td><td>GRM</td></tr><tr><td>revisions</td><td>A</td><td>B</td><td></td></tr></table>	Drawing no.	date	scale	drawn	1524.POI	07/ 24	1:100	GRM	revisions	A	B	
Drawing no.	date	scale	drawn										
1524.POI	07/ 24	1:100	GRM										
revisions	A	B											