

Kemperol V210 cold applied waterproofing membrane.

Black uPVC soffit and fascia

Single ply membrane fixed in accordance to manufacturer details

Anthracite uPVC double glazed windows with 100mm restrictors and brushed steel ironmongery

Marley Modern - Smooth Grey @ 45° pitch




Roofing felt to be fully compliant with BS5543 with fully sealed laps.

50 x 25mm softwood treated battens at max. gauge to suit tiles.

Black Floplast Hi-Cap uPVC gutter

Black uPVC soffit and fascia

Typical Dormer Detail - Scale @ 1:20

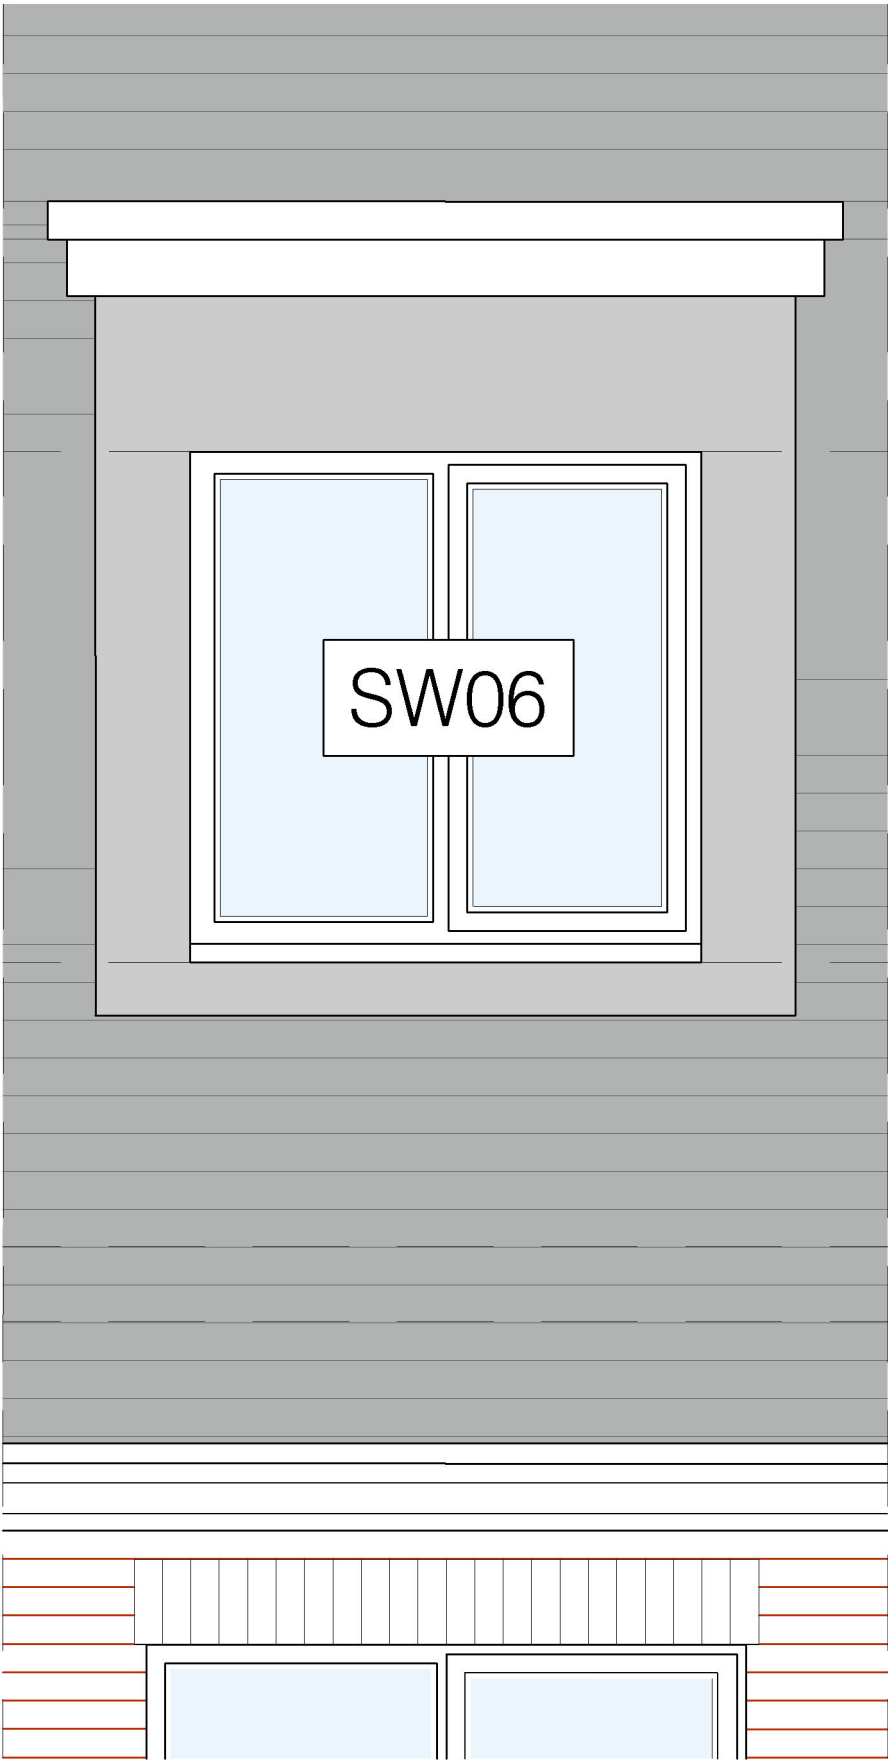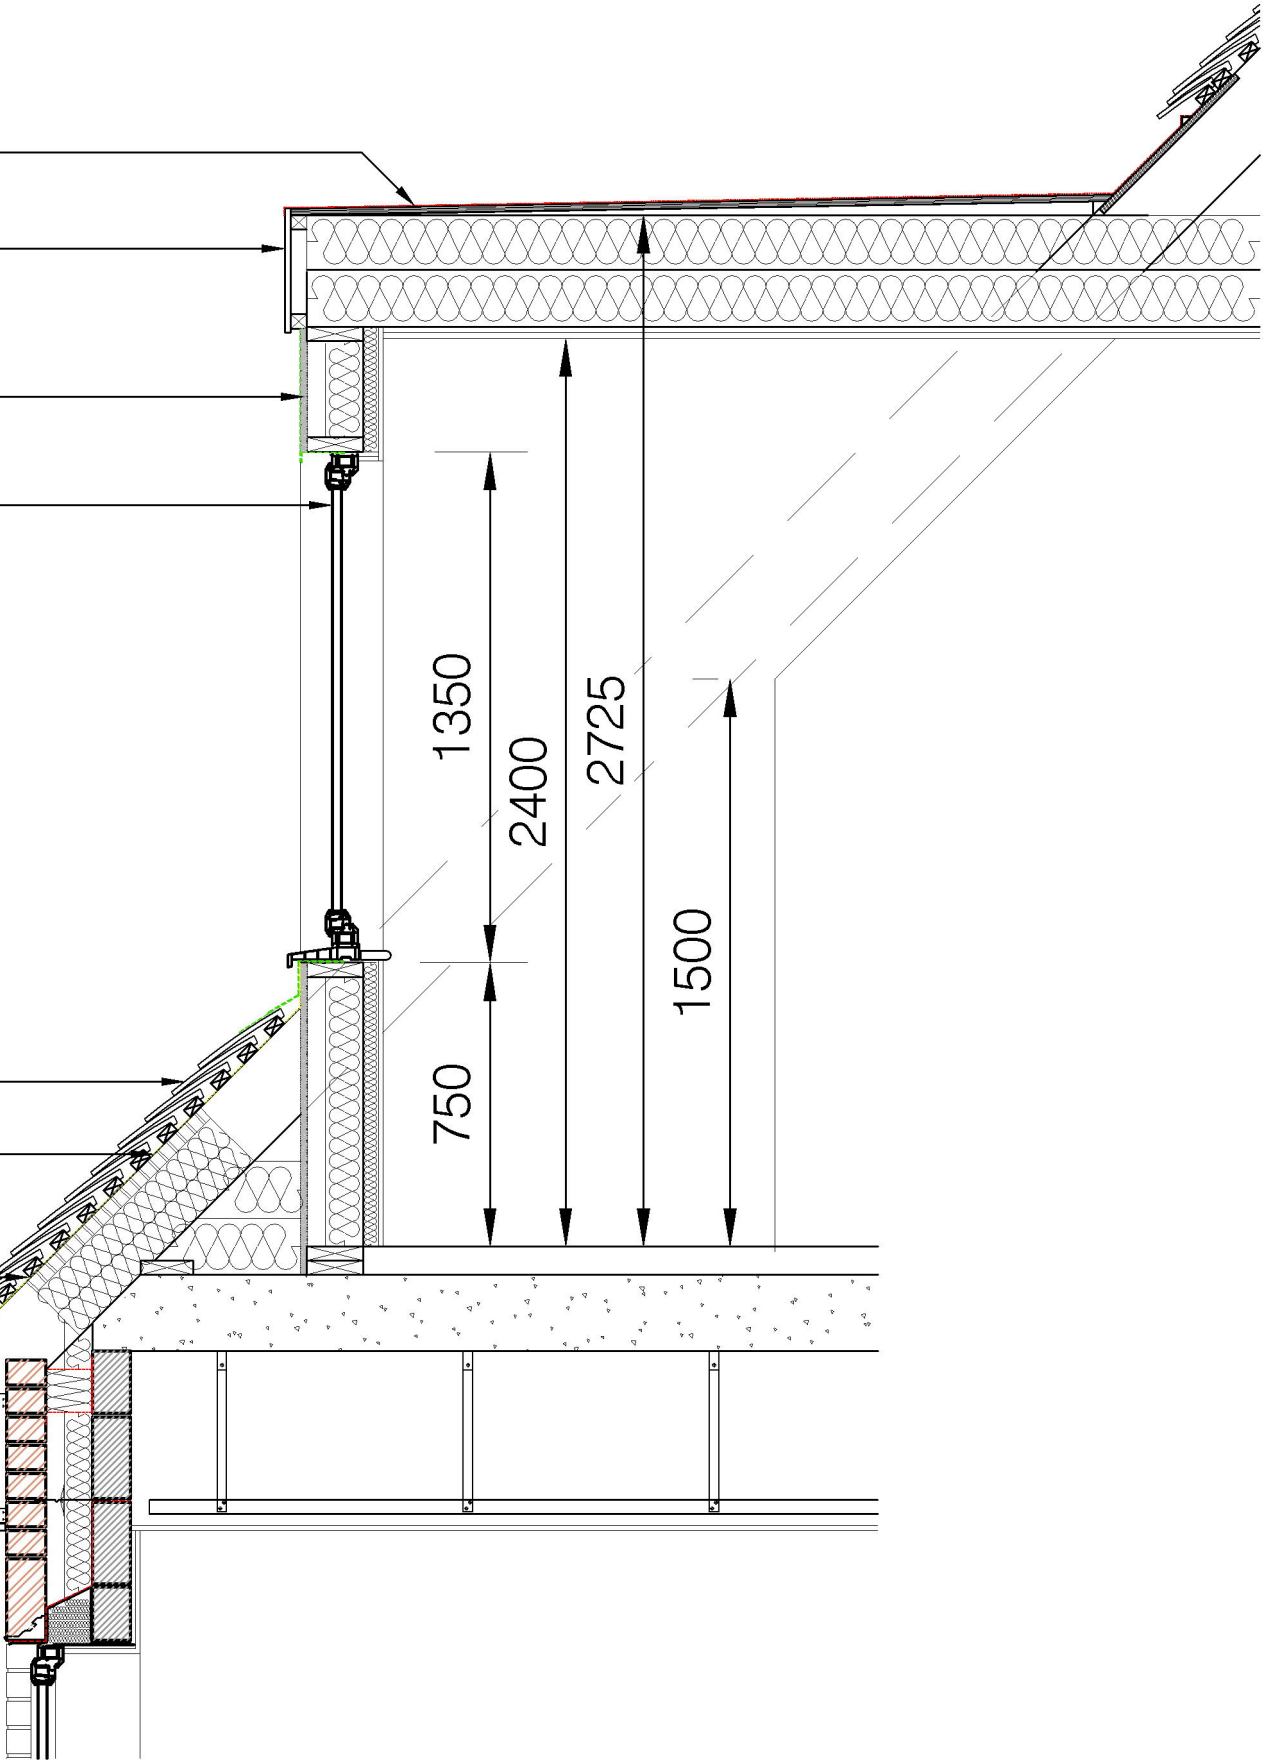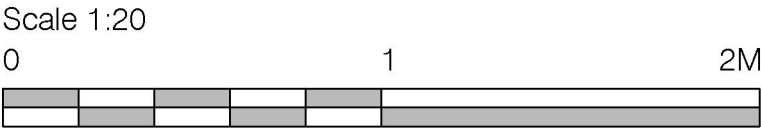

Typical Dormer Elevation - Scale @ 1:20

Revision	Date	Description
Rev		

Drawn

Client

CARE UK

Project

PROPOSED CARE HOME, FRANCIS COURT, CRAWLEY

Drawing

DORMER DETAILS

Scale

1:20 @ A3

Date

15.04.2025

Drawn

JW

Checked

MA

Job No.

5289

Dwg No.

PL103

Revision

Status

PLANNING



Poplar House Hazell Drive
Newport S.Wales NP108FY
T.+44 (0)1633 81 71 71
www.kwlarchitects.co.uk

This drawing is covered by copyright which remains with KWL Architects Ltd. and must not be reproduced in any form without their express permission. This drawing should not be scaled for construction purposes, use figured dimensions only.