


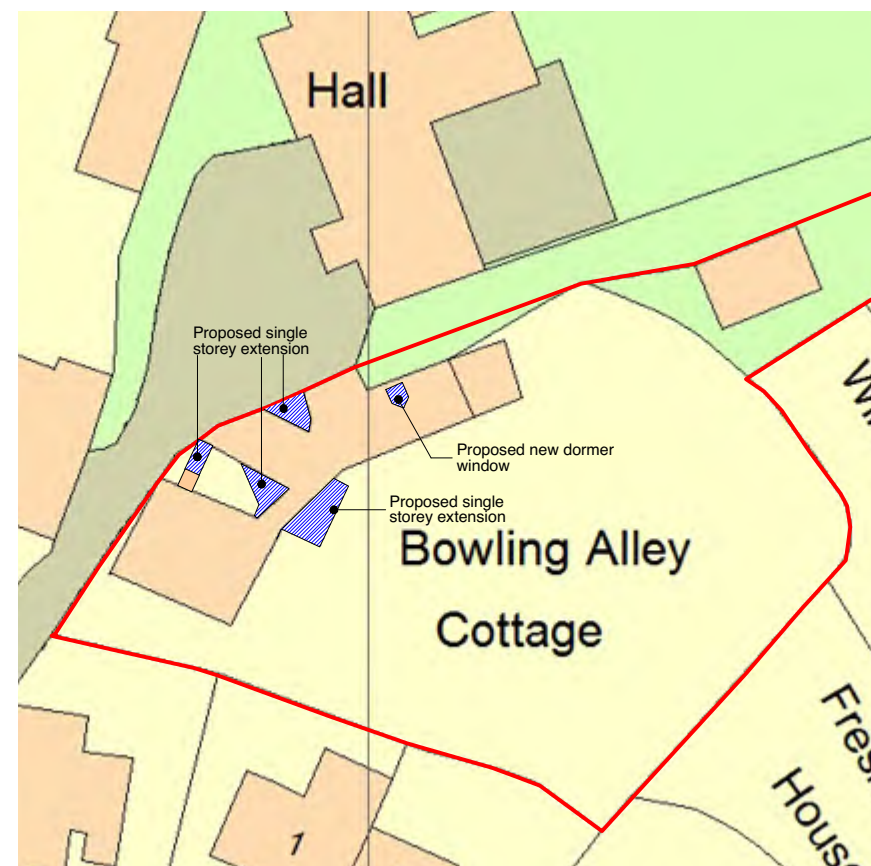


Scale 1: 1250




SITE LOCATION PLAN



Scale 1: 50

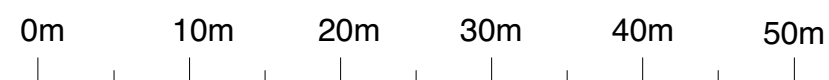

BLOCK PLAN

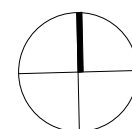

HAPA ARCHITECTS			
Job Name BOWLING ALLEY COTTAGE, THE GREEN, HORSTED KEYNES, RH17 7AP			
Status LISTED BUILDING	Drawing Title SITE LOCATION PLAN AND BLOCK PLAN		
Date JAN'21	Scale 1:1250 & 1:500 @ A3	Job Ref 190	
© All rights reserved - Do not scale off drawing All dimensions to be checked on site			Drawing Number L-01