




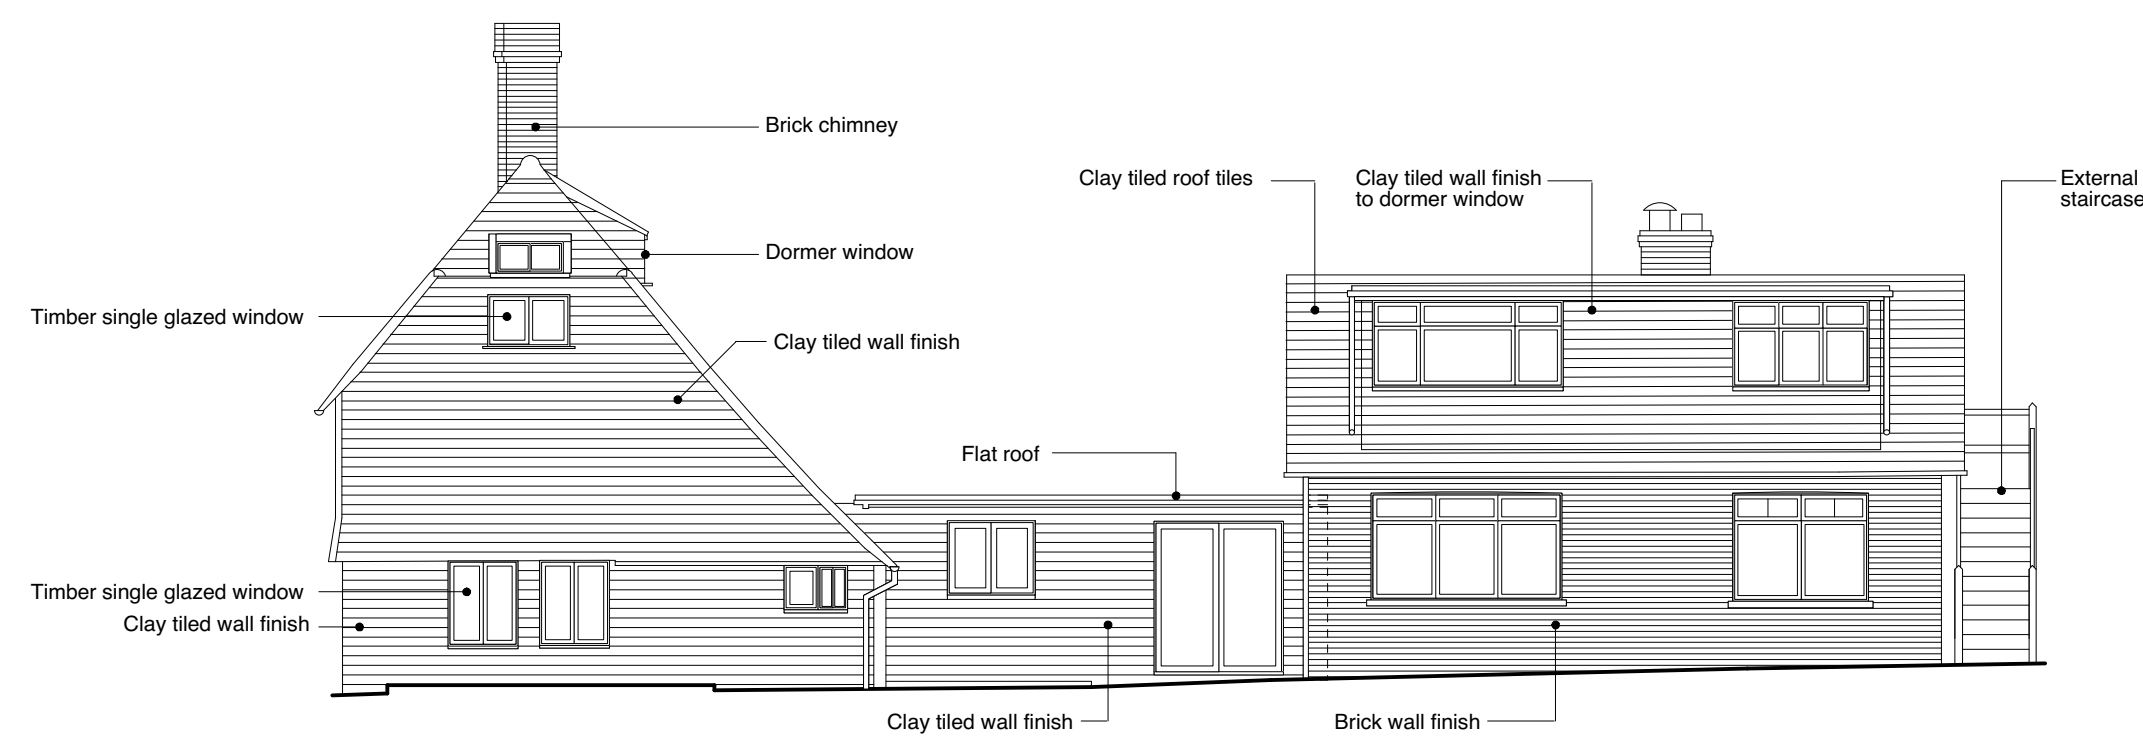


EXISTING ELEVATION A-A

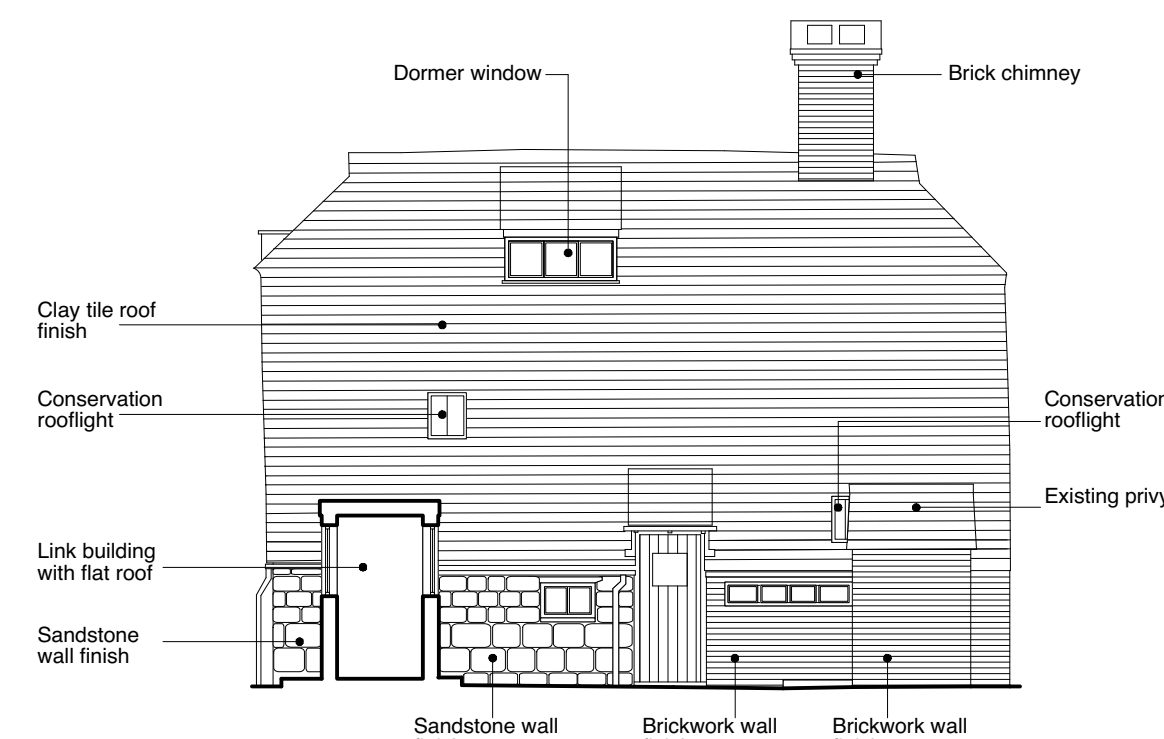


EXISTING ELEVATION C-C

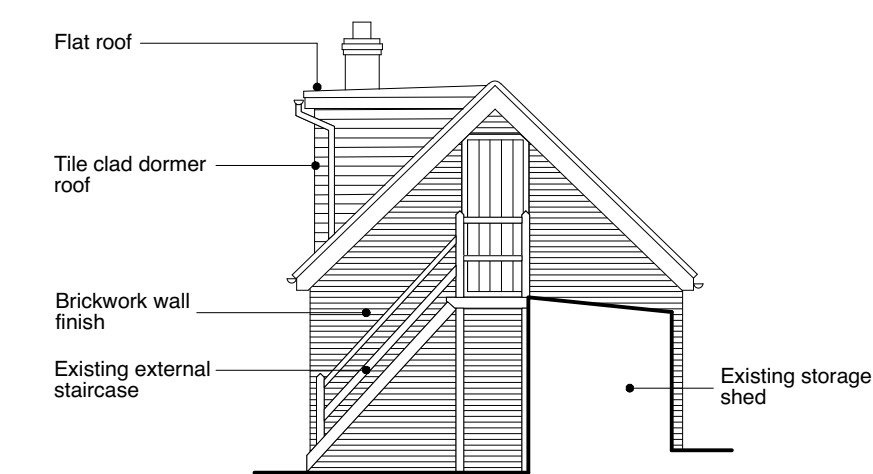


EXISTING ELEVATION F-F

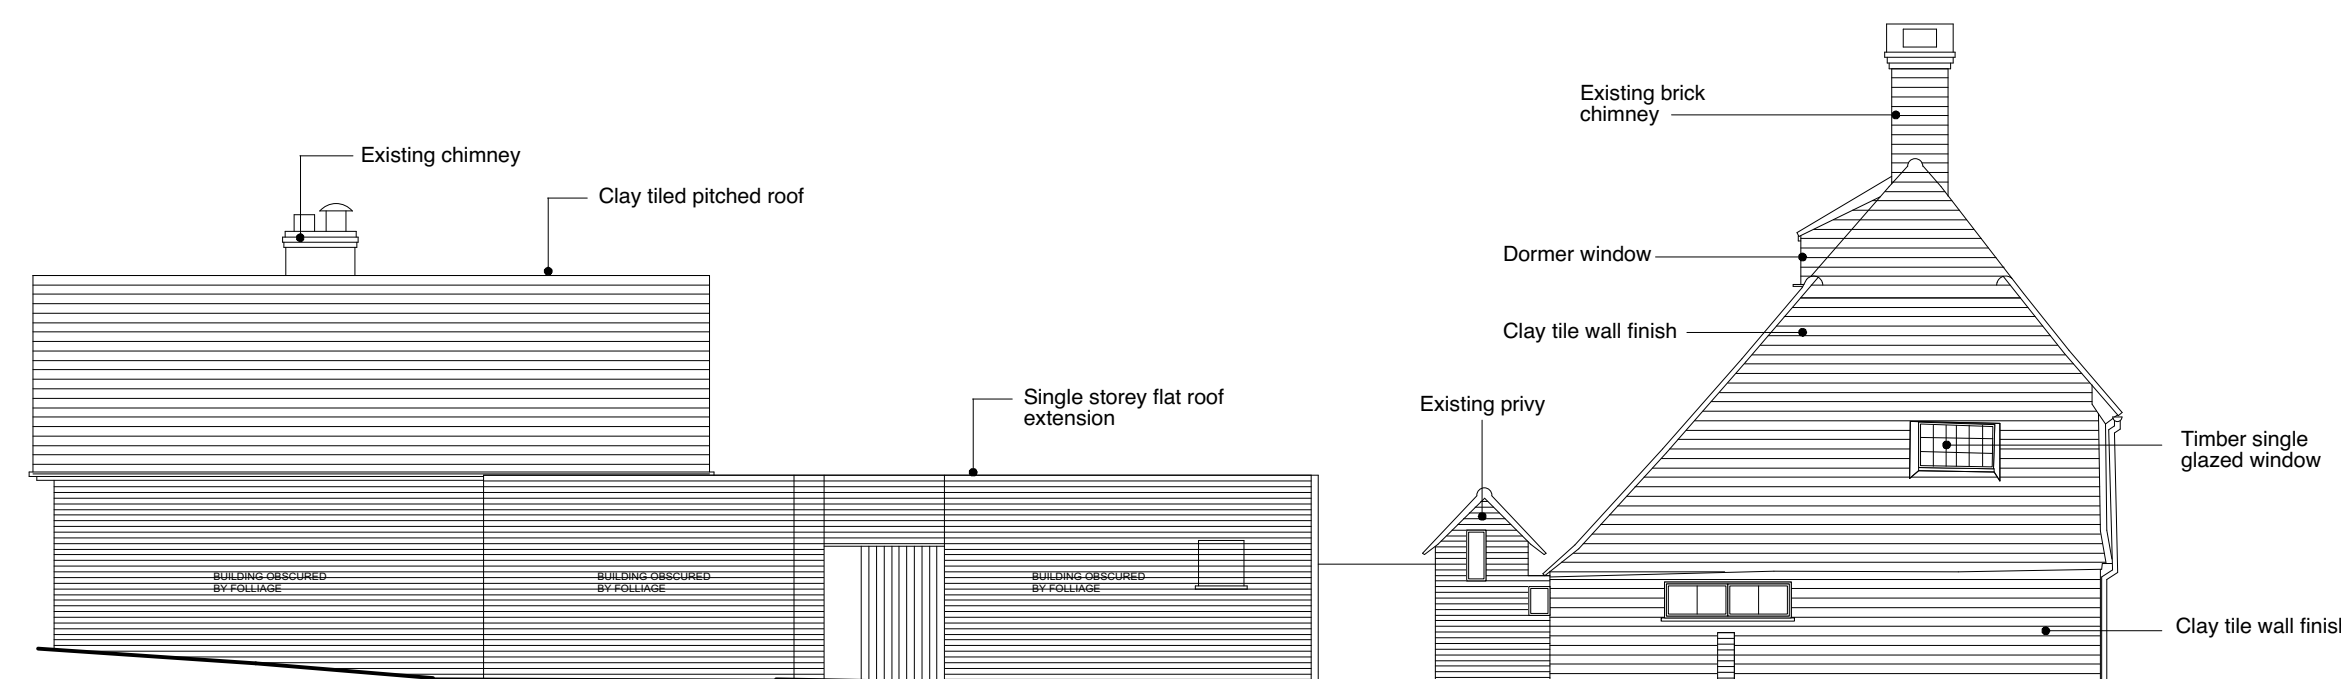

EXISTING ELEVATION B-B

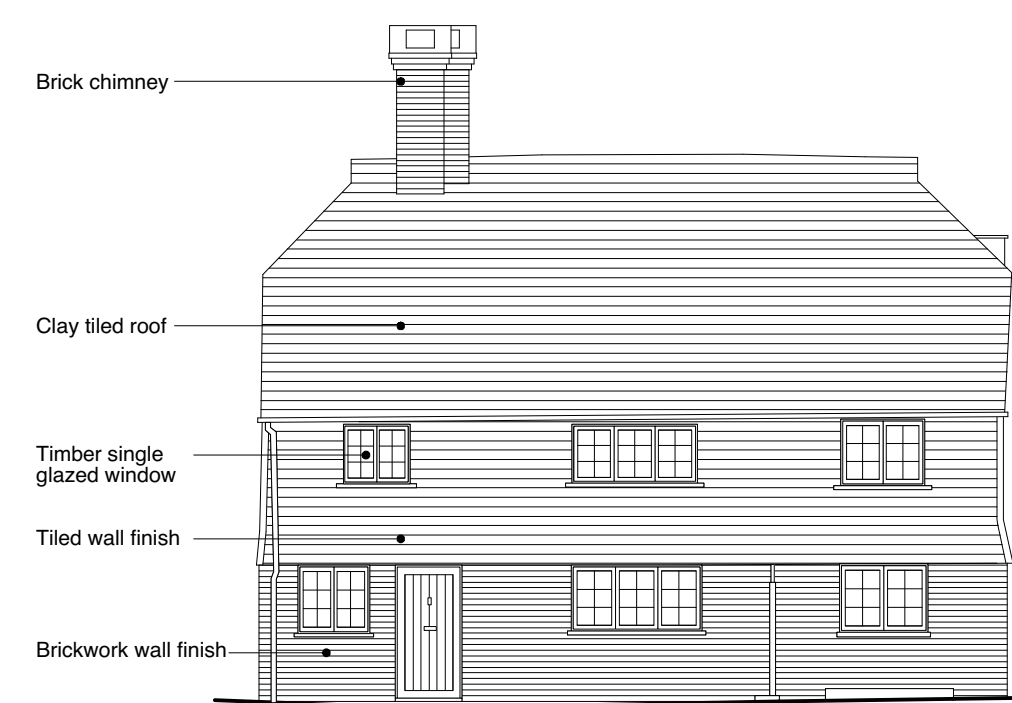


EXISTING ELEVATION D-D

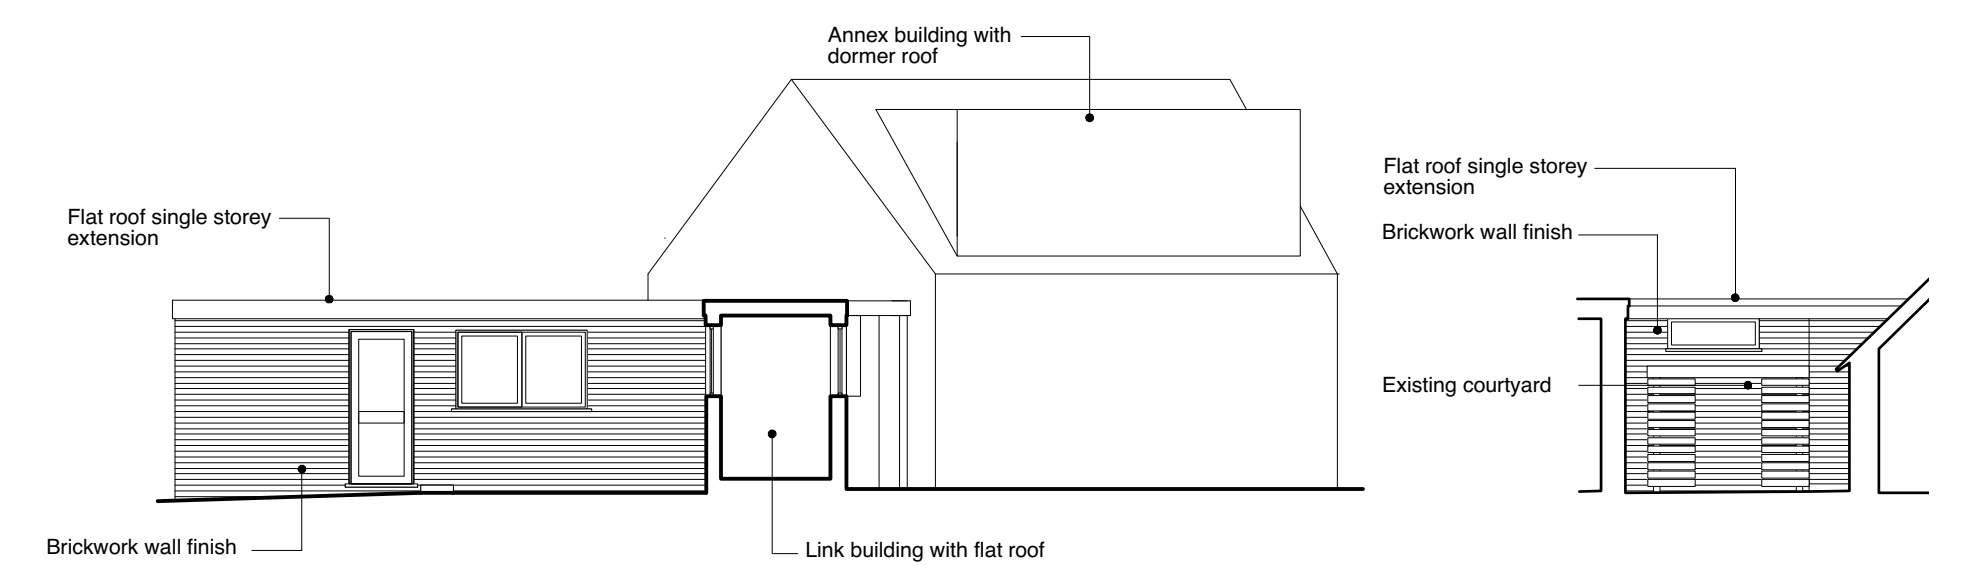


EXISTING ELEVATION E-E


EXISTING ELEVATION G-G

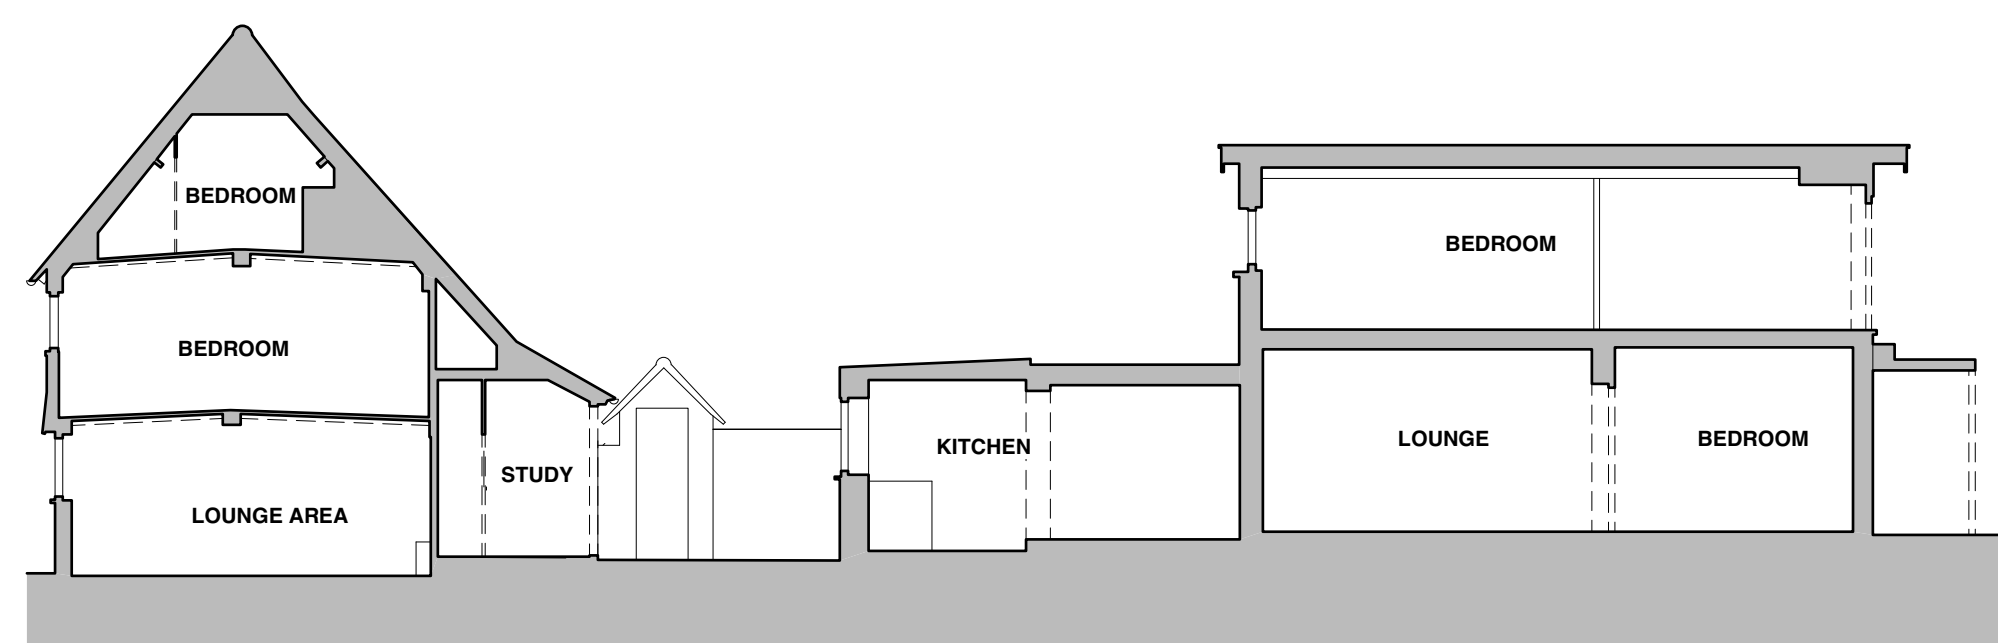

EXISTING SECTION H-H

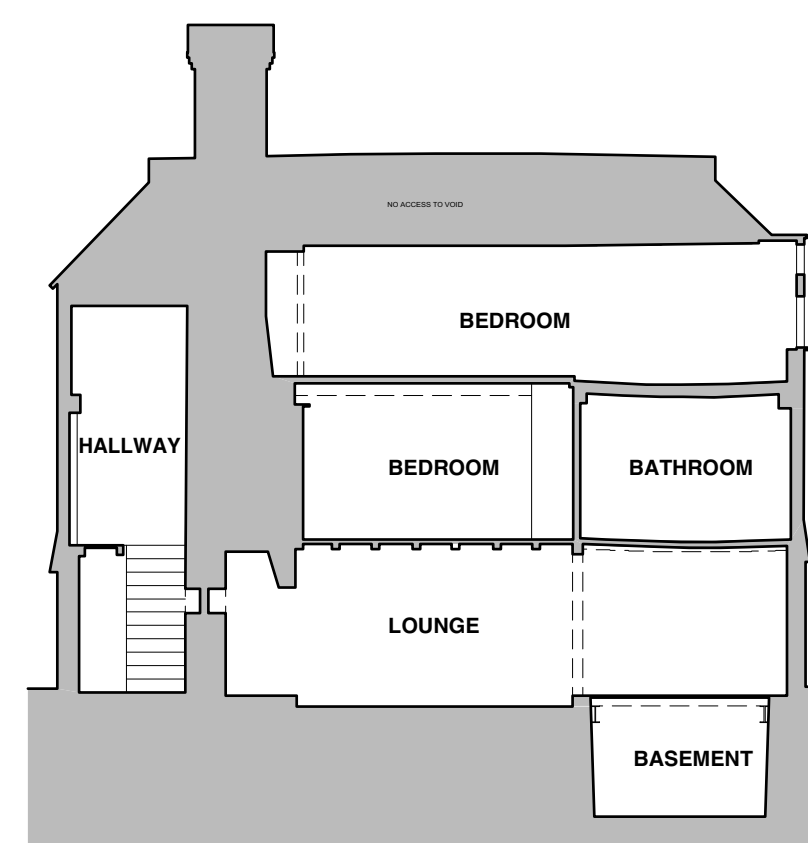

EXISTING SECTION J-J

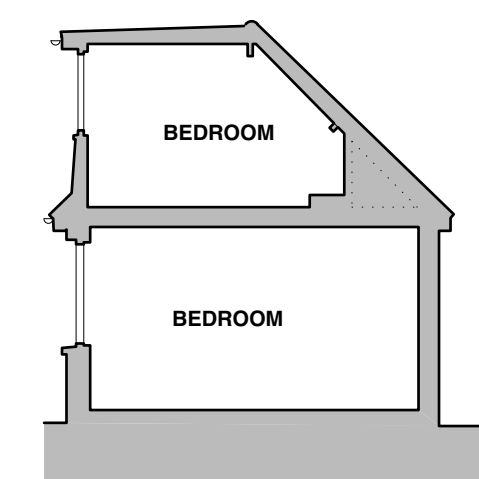

EXISTING SECTION K-K

