

NOTES

5mm continuous ridge ventilation.  
215mm ventilated soffit 200mm fascia.  
All rainwater goods to be "Deepflow" type.  
Cavity tray and min. 75mm code 4 lead flashing upstand must be installed to all roof abutments.

Provide cavity tray over lintels. Propriety weepholes at 450mm c/cs.

GRP canopy by approved manufacturer.

Cavity to be vented and drained with full height perp vents every other brick, generally in the second course below DPC, refer to standard detail.

All weatherboard cladding where applicable to be Euroclass A2 fire rated.

Contrasting brick stretcher bands & over window features as indicated.

Contrasting feature brick

Cavity firestopping to full perimeter of ventilated void behind weatherboard cladding.

Movement joint - See standard detail DB-SD02-209..

MJ

ECOLOGY

- SWIFT BRICK BIRD BOX
- STANDARD BRICK BIRD BOX
- BEE BRICK
- BAT BRICK NEST BOX

- 01 Facing brickwork - colour to material schedule
- 02 10mm projecting contrasting feature brick band
- 03 10mm projecting contrasting feature brick string
- 04 10mm projecting contrasting feature brick door surround
- 05 Tile hanging - colour to material schedule
- 06 White weatherboarding
- 07 PVCu rain water pipe
- 08 PVCu gutter

WADP Limited Registered in England No. 4564928  
Registered office: Station House, Connaught Road, Brookwood, Surrey GU24 0ER

RIBA CHARTERED PRACTICE  
NUMBER 20000159

Drawings not to be scaled.  
Work to figured dimensions only.  
All dimensions to be checked on site, and any discrepancies reported to the Architect immediately.

All drawings are to be read in conjunction with the Barratt Developments Plc. Specification and Project Specifications, Company Standard Details and with the current Building Regulations and Codes of Practice. It is the Contractor's responsibility to ensure that all works are carried out in accordance with the same.

All concrete work to be carried out in accordance with BS 8110:Part 1.

All brickwork and blockwork to be carried out in accordance with BS5628:Part 3.

All structural steelwork to be carried out in accordance with BS5950:Part 2. Steelwork to be Grade S275.

All structural timber to be used in accordance with BS 5268:Part 2 and is to be preservative treated in accordance with BS4072.

All plumbing to be in accordance with BS6700, BS EN 12056, BS6465:Part 1 and BS6367.

All glass falling within critical zones as defined by Part N of the Building Regulations is to be toughened or safety glass in accordance with BS6206.

All building works to be undertaken in accordance with Robust Standard Accredited Details.

ADAPTED FROM BARRATT PREFERRED  
HOUSETYPE STANDARD WORKING  
DRAWINGS

|     |          |                                                                   |    |      |
|-----|----------|-------------------------------------------------------------------|----|------|
| C06 | 31/03/26 | Loft SD removed, PV notes removed                                 | SK | CB   |
| C05 | 31/10/25 | W3 dimension amended                                              | SK | CB   |
| C04 | 16/10/25 | Entrance door and windows revised.                                | SK | CB   |
| C03 | 20/05/25 | Drawing changed to WADP Title Block                               | SD | CB   |
| C02 | 31/01/24 | CONSTRUCTION ISSUE<br>Movement joints added as str. eng's markup. | GR | DJG  |
| C01 | 24/12/24 | Tender Issue                                                      | GR | DJG  |
| REV | DATE     | DETAILS                                                           | BY | CHKD |

WADP

ARCHITECTS

62 Well Lane  
Horsell  
Woking  
Surrey  
GU21 4PS

Telephone: 01483 763028  
e-mail info@wadp.co.uk

DAVID WILSON HOMES  
WHERE QUALITY LIVES


PHASE 2  
CRAWLEY DOWN ROAD  
FELBRIDGE  
WEST SUSSEX

KEW HOUSETYPE  
ELEVATIONS  
PLOTS 175-177


1:100 @ A3 25mm @ A3

MAY 2025

H7490-WAD-ZZ-ZZ-DR-AR-000235 C06

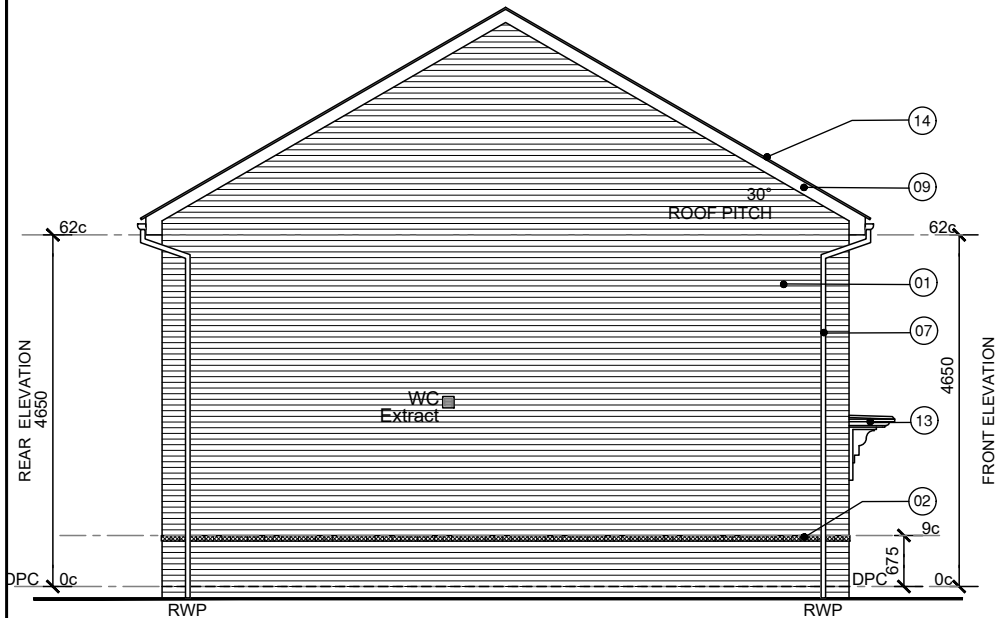


SIDE ELEVATION  
Plots :175-177

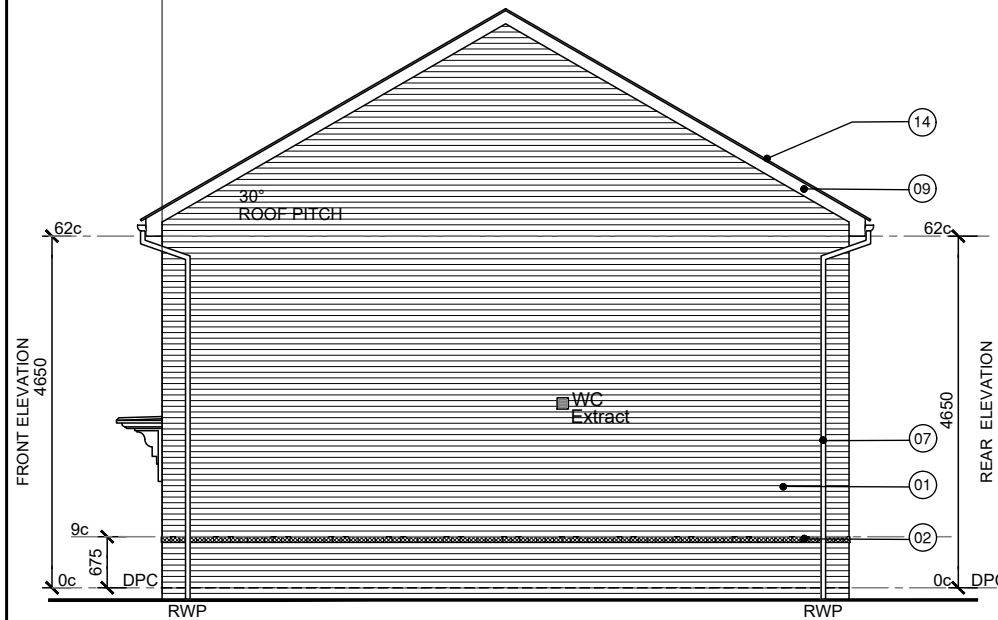


SIDE ELEVATION  
Plots :175-177

- 09 PVCu fascia & soffit.
- 10 Code 4 lead flashing.
- 11 PVCu window
- 12 GRP door entrance

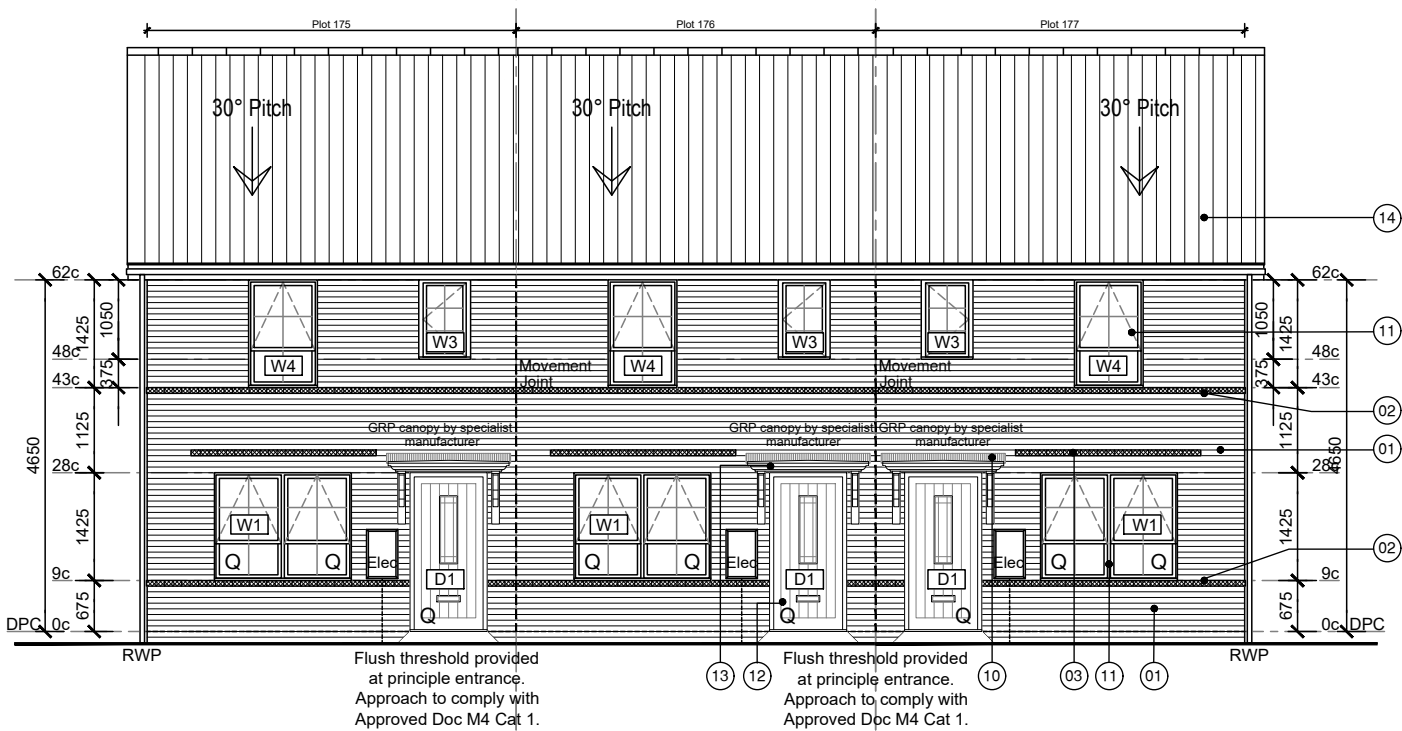

FRONT ELEVATION  
Plots :175-177

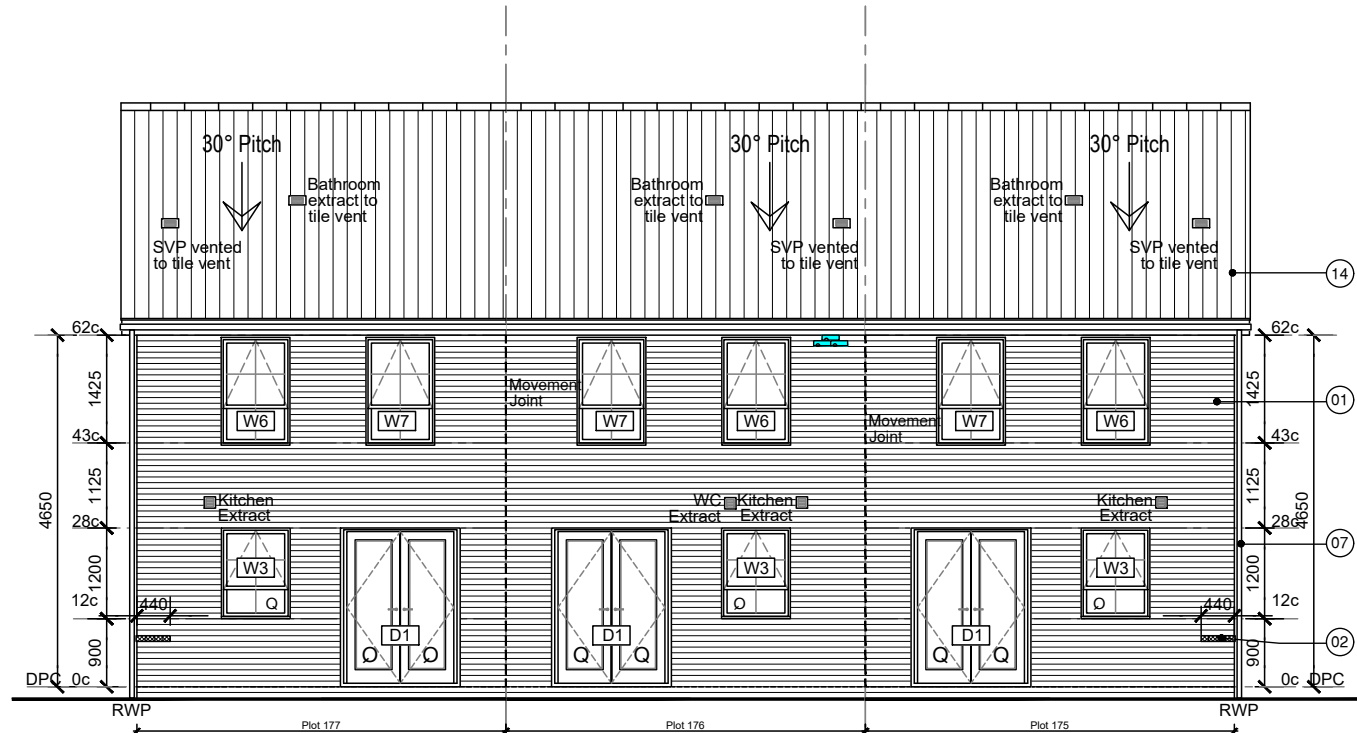

REAR ELEVATION  
Plots :175-177

- 13 GRP porch
- 14 Roof tile - colour to material schedule
- 16 Code 4 lead soakers behind tile hanging
- 17 Lead apron flashing cill
- 18 10mm projecting contrasting feature brick window surround