

NOTES

5mm continuous ridge ventilation.
215mm ventilated soffit 200mm fascia.
All rainwater goods to be "Deepflow" type.
Cavity tray and min. 75mm code 4 lead flashing upstand must be installed to all roof abutments.

Provide cavity tray over lintels. Propriety weepholes at 450mm c/cs.

GRP canopy by approved manufacturer.

Cavity to be vented and drained with full height perp vents every other brick, generally in the second course below DPC, refer to standard detail.

Cavity to be vented and drained with full height perp vents every other brick, generally in the second course below DPC, refer to standard detail.

All weatherboard cladding where applicable to be Euroclass A2 fire rated.

Contrasting brick stretcher bands & over window features as indicated.



Contrasting feature brick



Cavity firestopping to full perimeter of ventilated void behind weatherboard cladding.



Movement joint - See standard detail DB-SD02-209..

ECOLOGY

SWIFT BRICK BIRD BOX

STANDARD BRICK BIRD BOX

BEE BRICK

BAT BRICK NEST BOX

WADP Limited Registered in England No. 4564928
Registered office: Station House, Connaught Road, Brookwood,
Surrey GU24 0ER

RIBA CHARTERED PRACTICE
NUMBER 2000159

Drawings not to be scaled.
Work to figured dimensions only.
All dimensions to be checked on site, and any discrepancies reported to the Architect immediately.

All drawings are to be read in conjunction with the Barratt Developments Plc. Specification and Project Specifications, Company Standard Details and with the current Building Regulations and Codes of Practice. It is the Contractor's responsibility to ensure that all works are carried out in accordance with the same.

All concrete work to be carried out in accordance with BS 8110:Part 1.

All brickwork and blockwork to be carried out in accordance with BS5628:Part 3.

All structural steelwork to be carried out in accordance with BS5950:Part 2. Steelwork to be Grade S275.

All structural timber to be used in accordance with BS 5268:Part 2 and is to be preservative treated in accordance with BS4072.

All plumbing to be in accordance with BS6700, BS EN 12056, BS6465:Part 1 and BS6367.

All glass falling within critical zones as defined by Part N of the Building Regulations is to be toughened or safety glass in accordance with BS6206.

All building works to be undertaken in accordance with Robust Standard Accredited Details.

ADAPTED FROM BARRATT PREFERRED
HOUSETYPE STANDARD WORKING
DRAWINGS

C05	31/03/26	Drawing revised	SK	CB
C04	26/03/26	Drawing revised	SK	CB
C03	22/05/25	Drawing changed to WADP Title Block	SD	CB
C02	31/01/24	CONSTRUCTION ISSUE Movement Joints added as str. eng's markup	GR	DJG
C01	24/12/24	Tender Issue	GR	DJG
REV	DATE	DETAILS	BY	CHKD

WADP

ARCHITECTS

62 Well Lane
Horsell
Woking
Surrey
GU21 4PS

Telephone: 01483 763028
e-mail info@wadp.co.uk



DAVID WILSON HOMES
WHERE QUALITY LIVES

PHASE 2
CARWLEY DOWN ROAD
FELBRIDGE
WEST SUSSEX


**SH75 & YB50 HOUSETYPE
ELEVATIONS
PLOTS 124, 125, 126**

1:100 @ A3 25mm @ A3

MAY 2025

H7490-WAD-ZZ-DR-AR-000361

C05

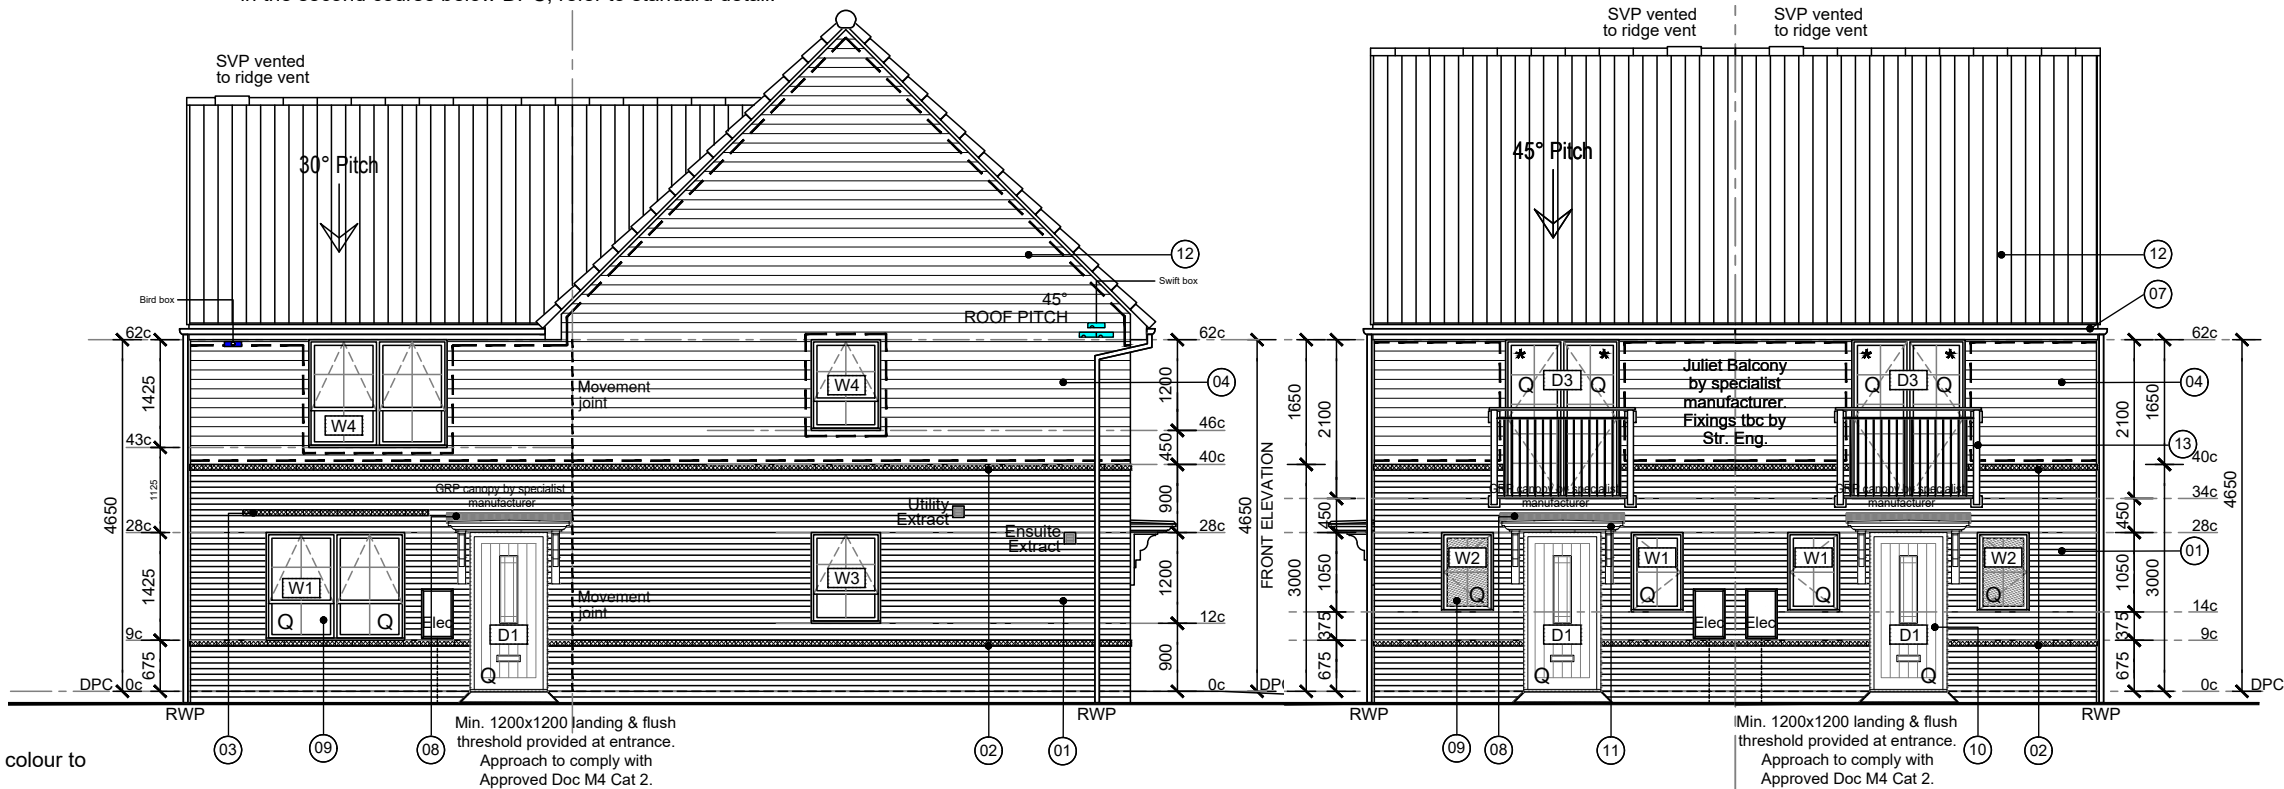

- 01 Facing brickwork - colour to material schedule
- 02 10mm projecting contrasting feature brick band
- 03 10mm projecting contrasting feature brick string
- 04 White weatherboarding
- 05 PVCu rain water pipe
- 06 PVCu gutter
- 07 PVCu fascia & soffit.
- 08 Code 4 lead flashing.
- 09 PVCu window
- 10 GRP door entrance
- 11 GRP porch
- 12 Roof tile - colour to material schedule
- 13 Steel framed balcony

FRONT ELEVATION
YB50 Housetype Plot 126

SIDE ELEVATION
SH75 Housetype Plot 125

FRONT ELEVATIONS
SH75 Housetype Plots 125

SH75 Housetype Plots 124



SIDE ELEVATION
SH75 Housetype Plots 125

REAR ELEVATION
YB50 Housetype Plot 126

SIDE ELEVATION
YB50 Housetype Plot 126