



APAL FILE REFERENCE
3034-APA-ZZ-00-LA-L-1005.dwg

Notes

This drawing is subject to copyright.
Do not scale from this drawing.

Based on drawing by Patrick Parsons
Drawing number NOR-PPC-S2-XX-DR-C-3025

LEGEND

Application boundary

Existing tree and vegetation to be retained. Refer to arboricultural documents for details

Proposed tree - Refer to drawing 3034-APA-ZZ-00-PP-L-2001 to 2004

Ornamental Shrubs
Hedge

Tarmac to road - To engineer's specifications

Tarmac to pavement - To engineer's specifications

Concrete block paving to footpath - 240 x 160 x 60mm, Harvest tegula by Marshalls or equivalent approved

Concrete block paving to car park - 240/160 x 160 x 80mm, Pennant grey tegula by Marshalls or equivalent approved

Concrete block paving to shared surface - 240 x 160 x 80mm, Bracken tegula by Tobermore or equivalent approved

Concrete block paving to transition strip - 173 x 173 x 80mm, Slate tegula by Tobermore or equivalent approved

Flag paving to private accesses - 450 x 450mm Perfecta by Marshalls or equivalent approved

Self binding gravel to open space footpath - CEDEC footpath gravel silver by CED stone or similar approved

Timber decking

STREET FURNITURE

Seal 1 - 1950 x 700mm, straight Railroad Delta bench with backrest by Furnitubes or equal approved

Seal 2 - 1950 x 700mm, straight Railroad Delta bench without backrest by Furnitubes or equal approved

Litter (B1) and recycling bin (B2) - 650 x 400 x 110 mm, Ascot Litter Bin, black powder coated body and timber clad door by

P00.02	Change to surface material	21/12/22	CS	JH
P00.01	First issue for coordination	05/12/22	CS	JH

Rev	Description	Date	Drawn	Checked
-----	-------------	------	-------	---------

DRAFT FOR COORDINATION


Allen Pyke KINGSTON UPON THAMES • CAMBRIDGE
T 020 8549 3434 T 01223 358055
www.allenpyke.co.uk
A registered practice of the Landscape Institute

Client: Bellway South London Scale: 1:250@A1

Project: Northern Arc Burgess Hill Project No: 3034

Drawing Title: General Arrangement Drawing Phase 1.3 Date: 05/12/22 By/Chk: CS/JH

Drawing Number: 3034-APA-ZZ-00-LA-L-1005 Revision: P00.02

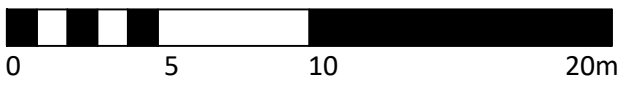

Reproduced from the Ordnance Survey Map with the permission of the Controller of Her Majesty's Stationery Office © Crown Copyright
Allen Pyke Associates Ltd
Licence No. AL1000089