


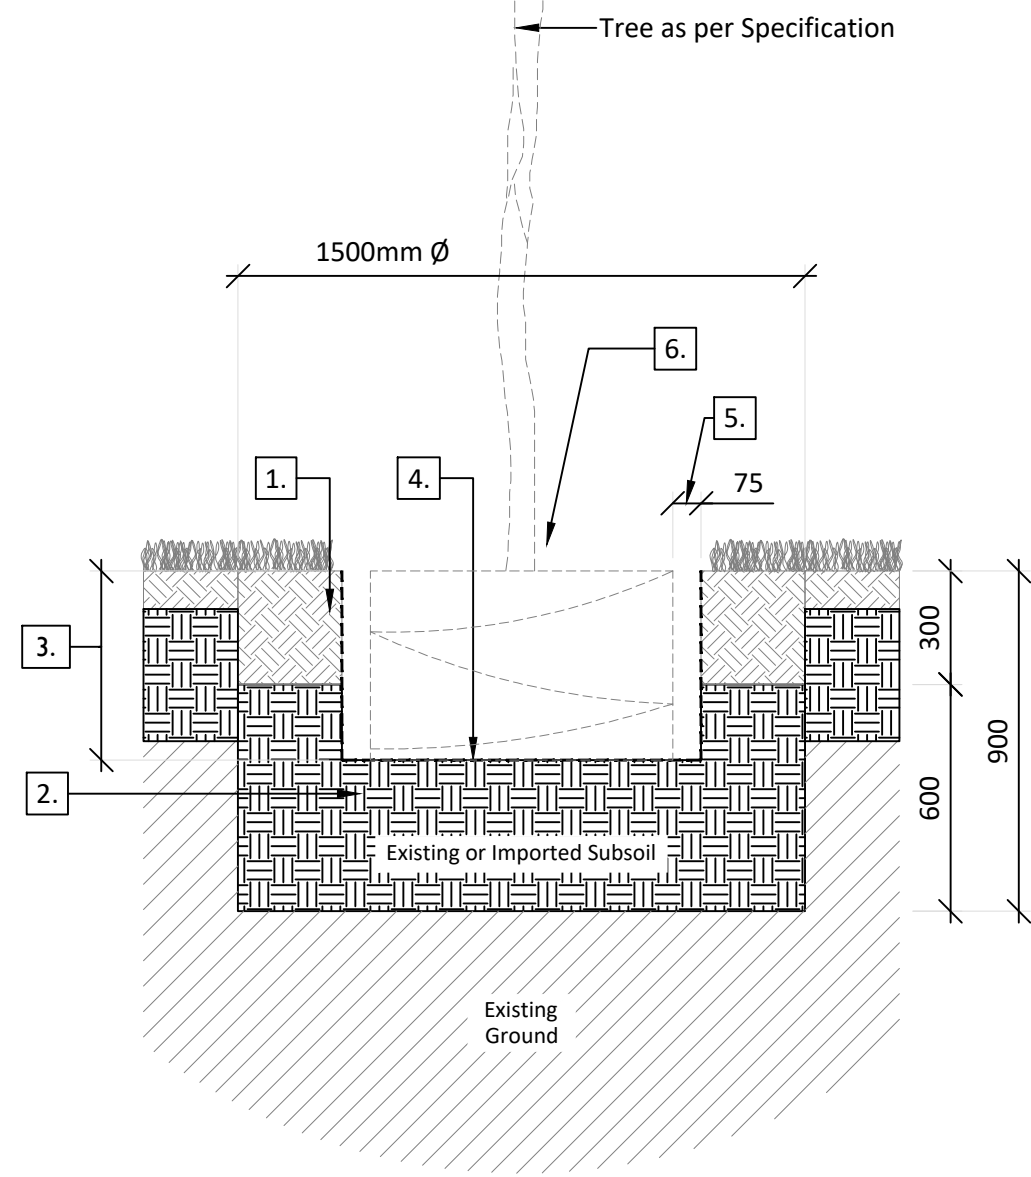


01 TREE PIT GROUND PREPARATION
Scale 1:20

Step 1

900mm Soil Profile for Proposed Trees in areas of open ground
Detail References:


- 1500mmØ 300mm of Topsoil (Existing or Imported but compliant with BS 3882:2015)
- 1500mmØ 600mm of Subsoil (Existing or Imported but compliant with BS 8601:2013)
- Tree pit excavated no deeper than the height of container or rootball.
- Base of tree pit to be left undisturbed and not broken up unless drainage problems are apparent - refer BS8545:2014 for recommendations
- Tree pit width an additional 75-100mm min than container to allow room for placement.
- Root Flare and top of rootball to be slightly proud of soil

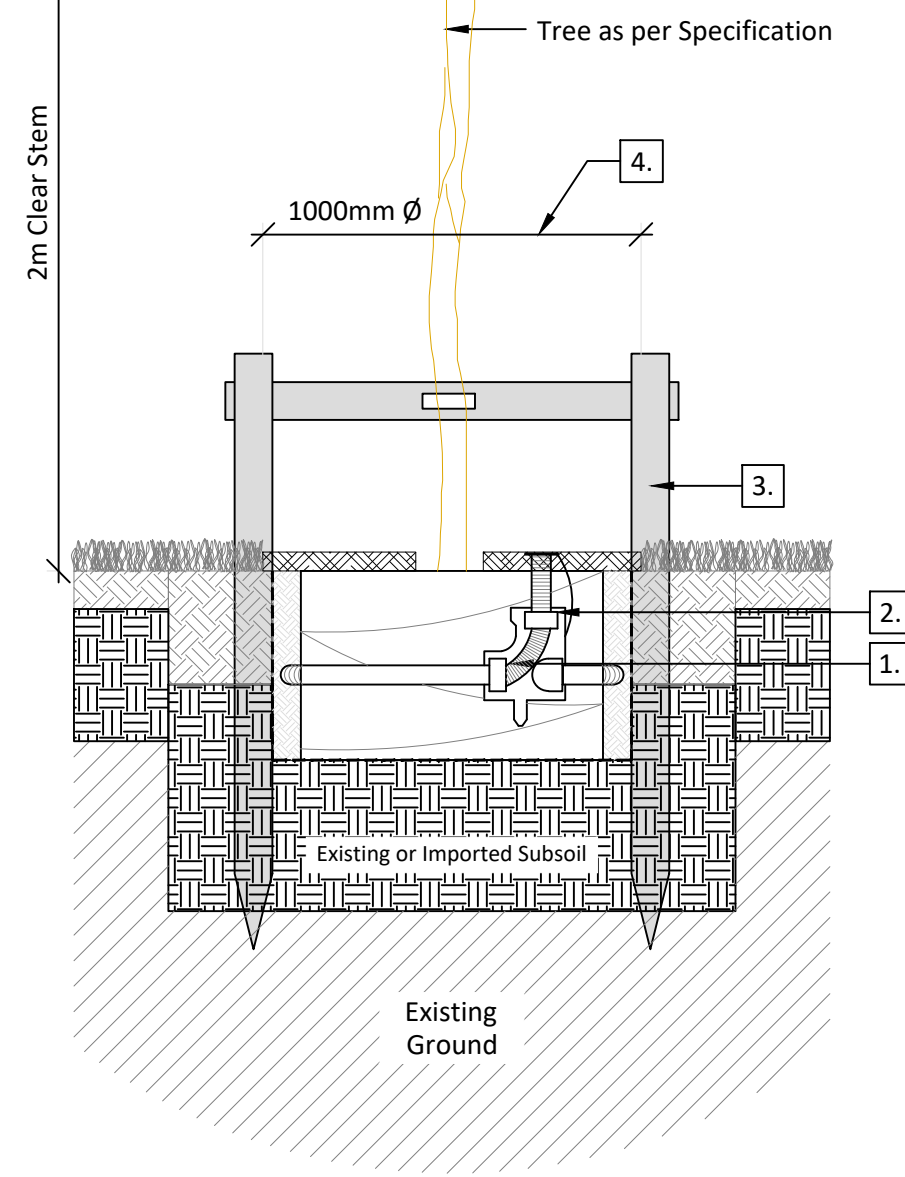

02 TREE SUPPORT AND ACCESSORIES
DOUBLE STAKE IN OPEN SPACE
Scale 1:20

Detail References:

- Perforated plastic pipe irrigation system (if required)
- Backfill pit with soil removed whilst digging tree pit, ensuring that existing top and sub soil horizons are kept intact i.e. back fill with loosened subsoil then finish top 300mm with top soil; providing soil has been tested and is of good quality in accordance with BS 8601:2013. Soil to be improved with slow released fertiliser 70g per tree, or as per manufacturers recommendations.
- Double stake, 100mm diameter untreated sweet chestnut or larch, driven vertically into bottom of pit (outside of the rootball and irrigation pipe) to a min depth of 300mm below the rootball and so that a maximum of 500mm is above ground. Secure tree using cross strut with approved biodegradable tie and flat black spacer. Stake to be removed when tree has established, (typically 3-5 years) refer specification for details
- 1000mmØ 50-75mm well-composted bark mulch to top of tree pit. Freshly shredded green waste is not acceptable - refer specification for details.

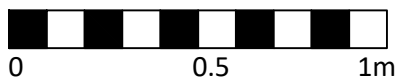

APAL FILE REFERENCE

3034-APA-ZZ-XX-DT-L-3001-3004.dwg

Notes

This drawing is subject to copyright.
Do not scale from this drawing.


Based on drawing by Allen Pyke Associates
Drawing number 3034-APA-ZZ-XX-PP-L-2001 to 2004

NOTES


- All details to comply with BS 8545:2014
Trees: From Nursery to Independence
in the landscape, BS 3882:2015
Specification for topsoil, BS8601:2013
Specification for Subsoil and
BS5837:2012 Trees in relation to
construction.
- No additional drainage or irrigation
system is required
- All timber to come from FSC (Forest
Stewardship Council) certified
sources/suppliers.
- Root barriers to be provided where
tree pit abuts service margin. Refer to
specification (where provided) and
engineers details.
- All materials and products to meet
relevant British Standard.

Note: For details regarding plant species refer to
APA's 3034-APA-ZZ-XX-PP-L-2001 to 2004 and
3003-APA-ZZ-XX-PP-L-2000 for Plant Schedule
and Horticultural Notes

APPROXIMATE CONTAINER SIZES

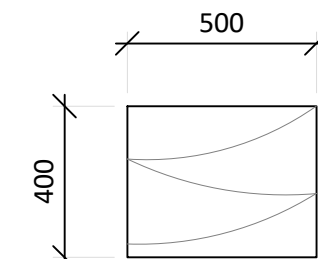

Size for 14-16cm to 18-20cm girth trees

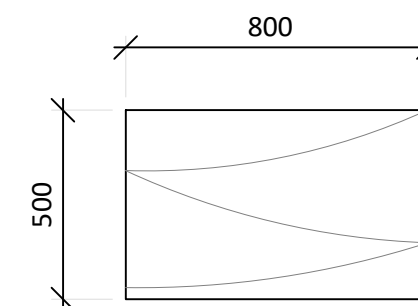

Size for 20-25cm to 35-40cm girth trees

P01	Issued for planning	24/11/22	CS	JH
P00.02	First issue for coordination	26/08/22	CS	JH
Rev	Description	Date	Drawn	Checked

Drawing Status

PLANNING ISSUE



KINGSTON UPON THAMES • CAMBRIDGE
T 020 8549 3434 T 01223 358055
www.allenpyke.co.uk

A registered practice of the Landscape Institute

Client Bellway South London	Scale 1:20@A1
Project Northern Arc Burgess Hill	Project No 3034
Drawing Title Typical details: Tree pit in soft landscape	Date 26/08/2022 By/Chk CS/JH
Drawing Number 3034-APA-ZZ-XX-DT-L-3001	Revision P01