

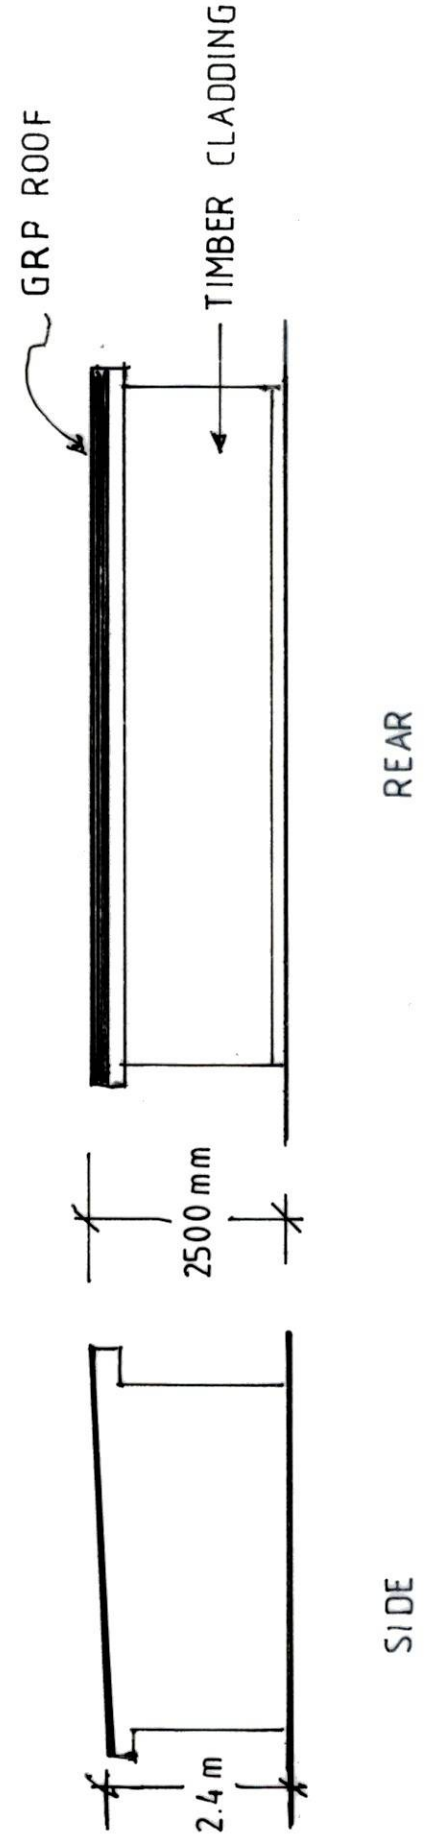


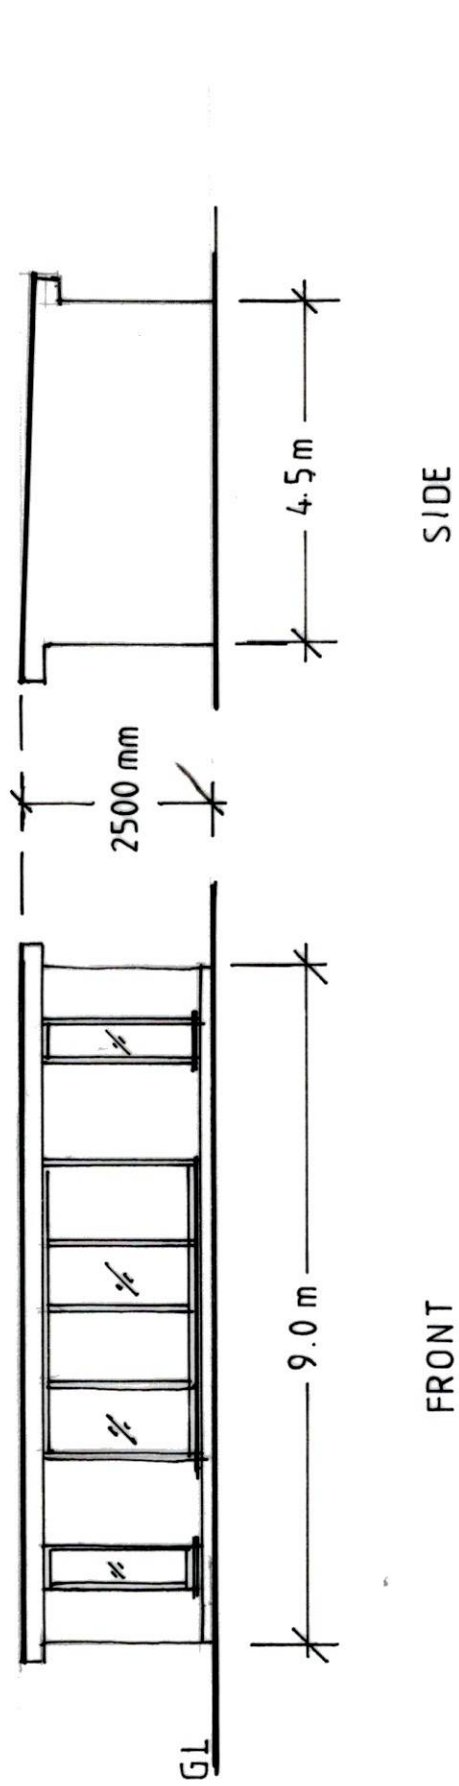

The application is to build a new gymnasium games room in my back garden under Permitted Development. As parents we want to provide a safe environment for our teenage children and their friends, so they do not have to roam the streets and avoid getting hurt or into trouble with other gangs.

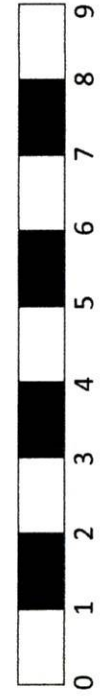

NEW ELEVATIONS FOR GYMNASIUM & GAMES ROOM

Client.	Mr. & Mrs. Ahearn	Scale.	1:100	SCD/03/192
Address	Ash Vale Shipley Bridge Lane Cophorne, West Sussex RH10 3L	Paper Size.	A3 Paper	14 th February 2025



Steel Calculation Designs Limited
 STRUCTURAL ENGINEER • CHARTERED SURVEYOR
 Tel 07979191231 email. steelcalculationsltd@yahoo.com