
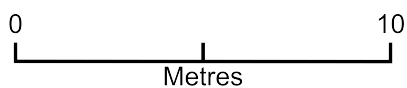


Garage/Shed

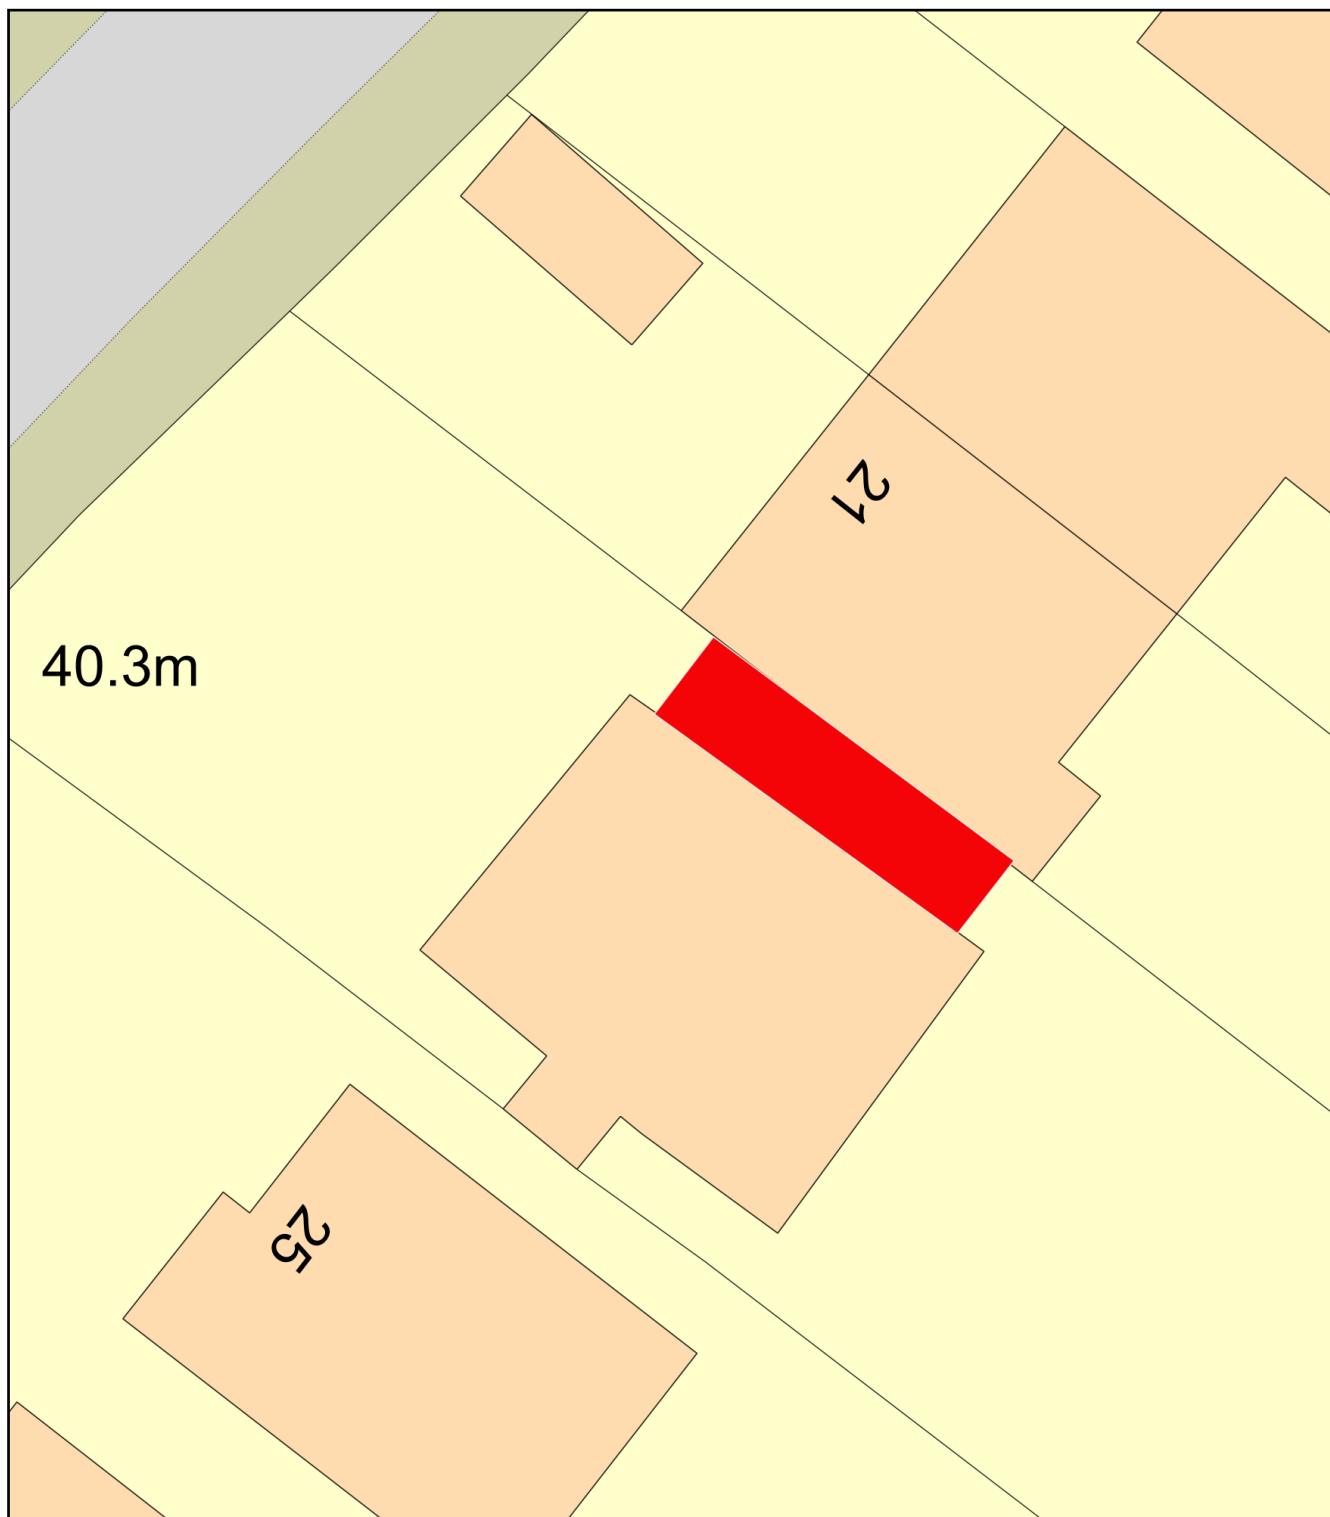

Plan Produced for: JD & EM Noble

Date Produced: 10 Jun 2026

Plan Reference Number: TQRQM26161133234746

Scale: 1:200 @ A4