



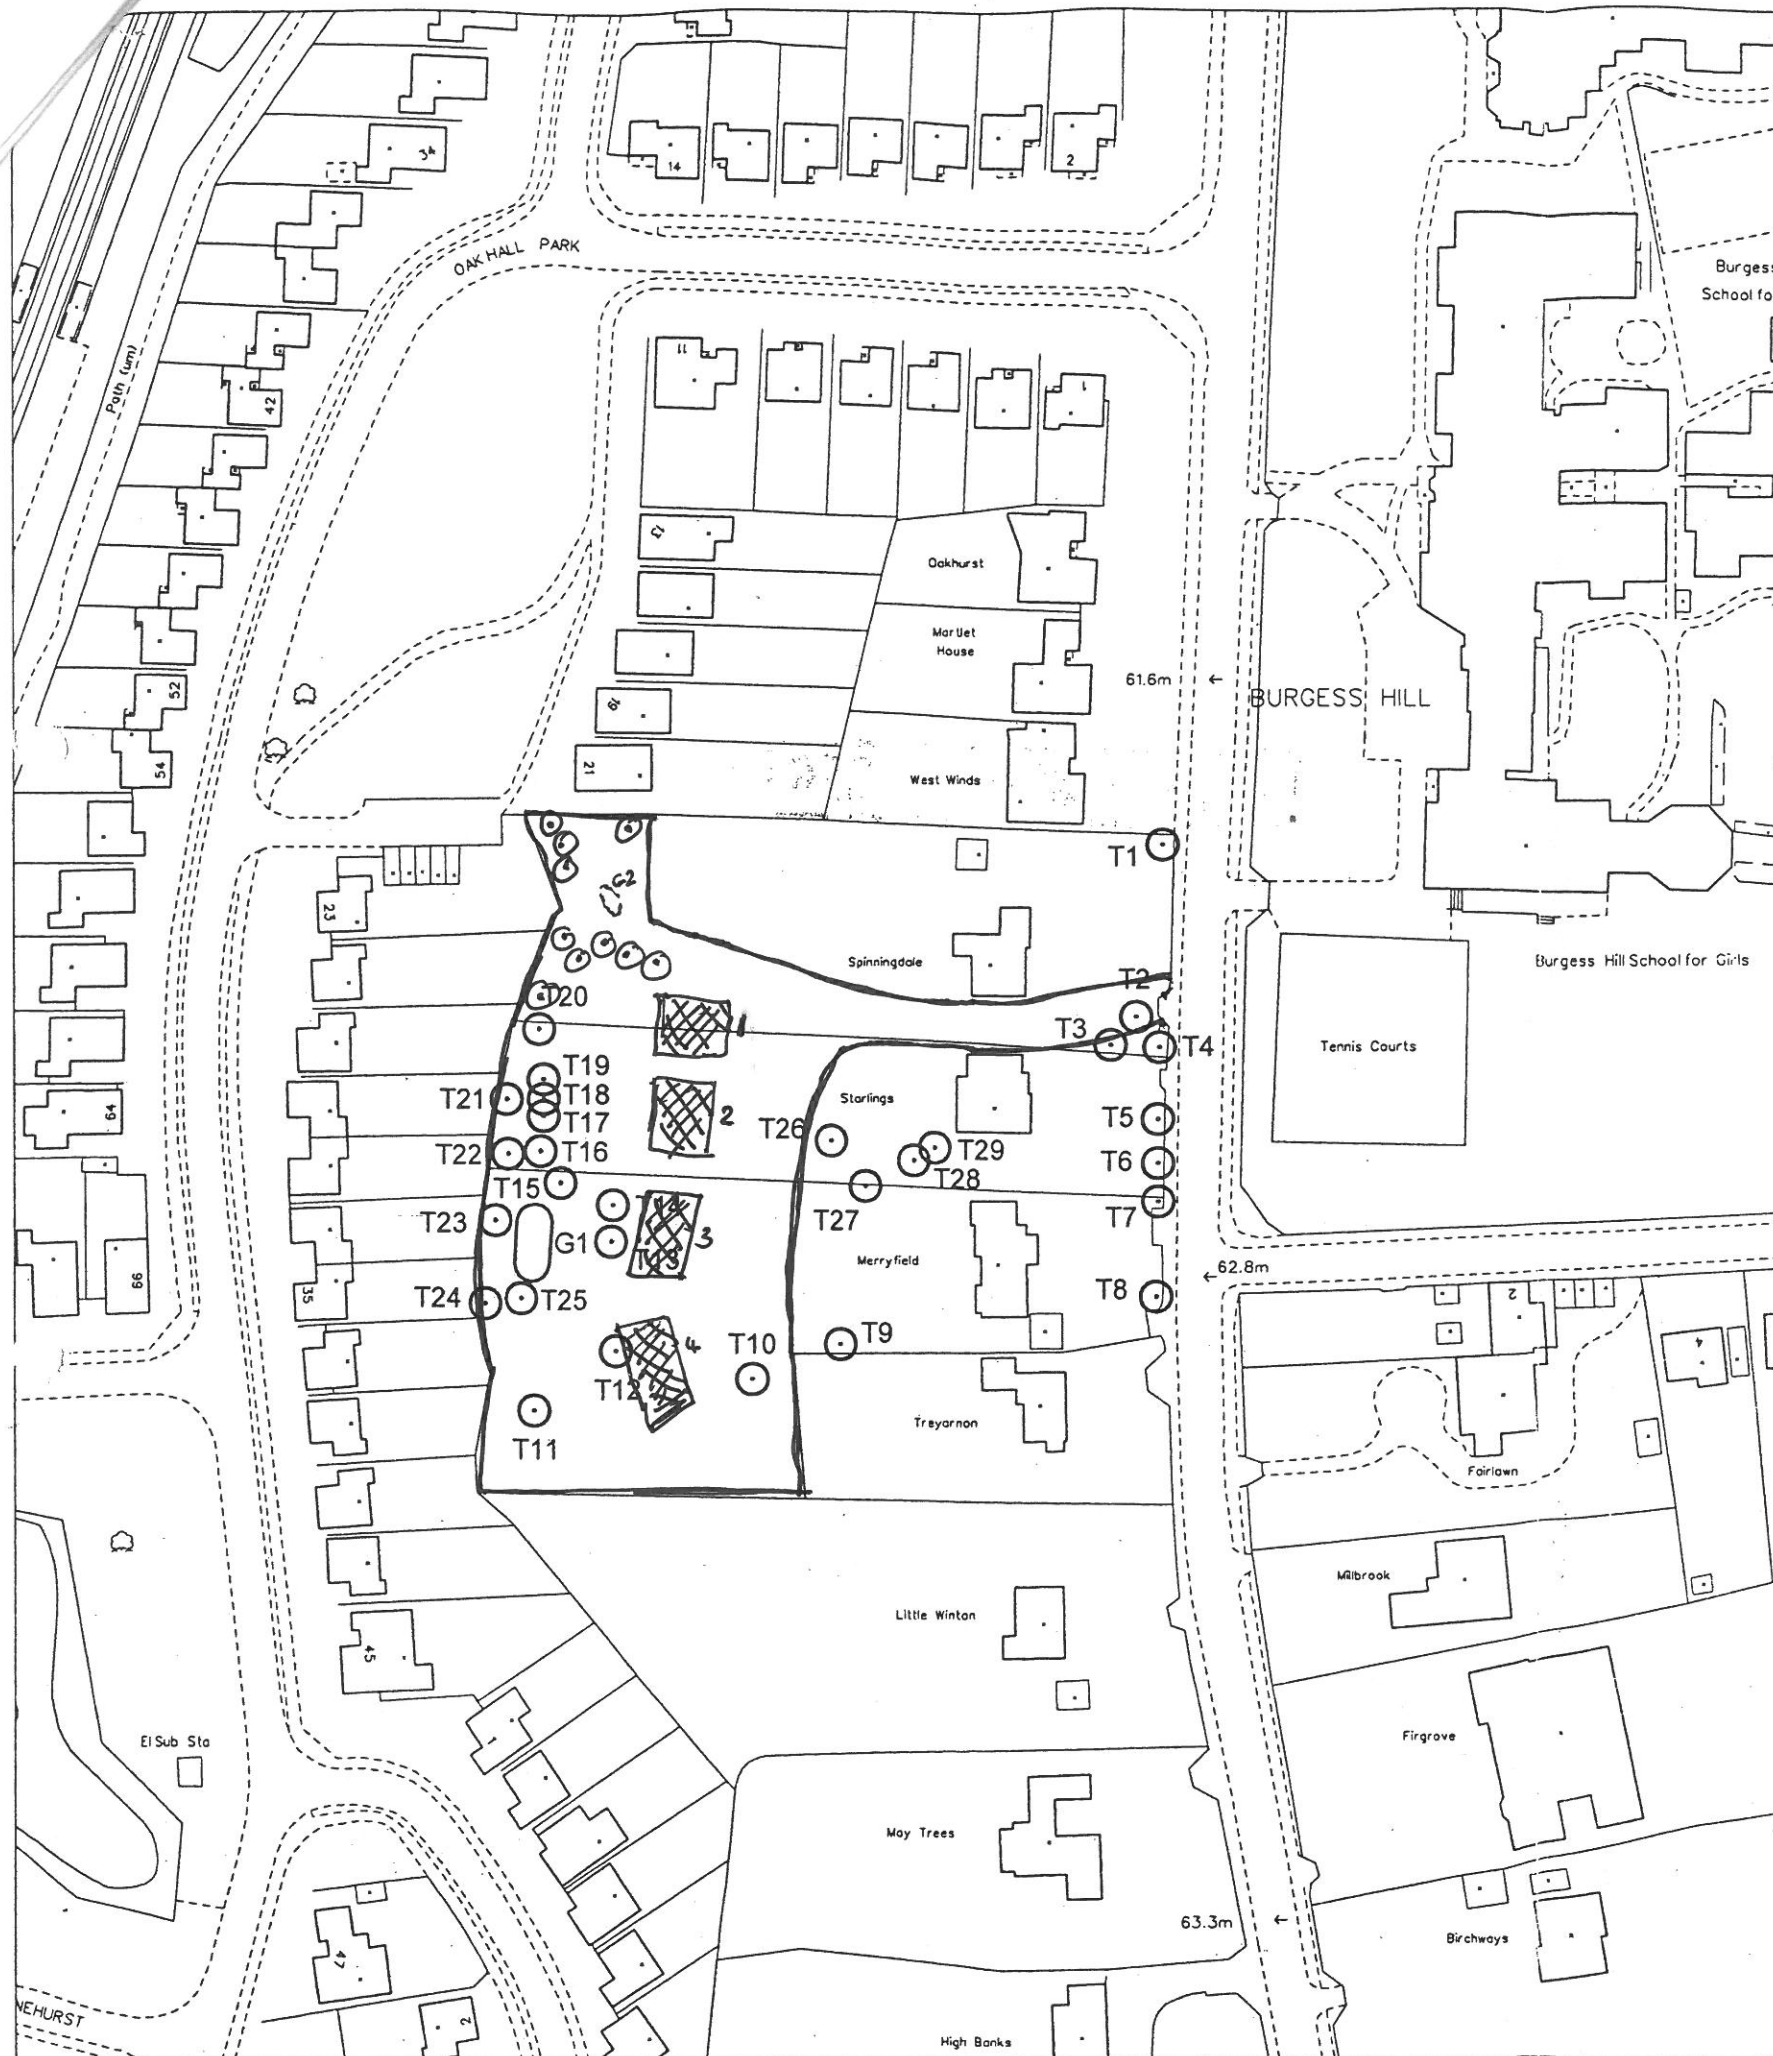


19400
M.S. PAGE
AUTHORISED OFFICER

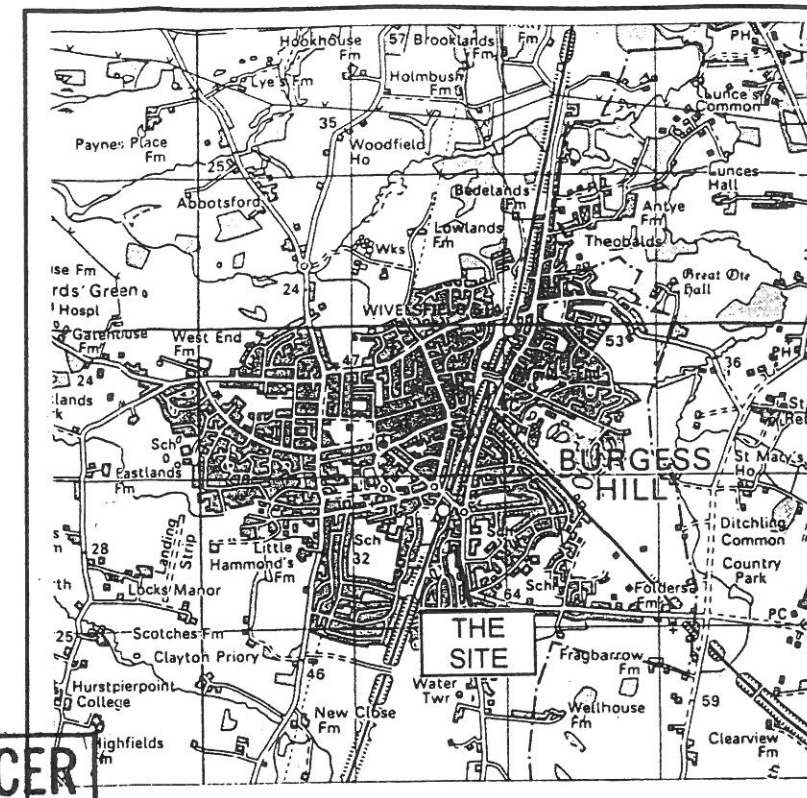

Location Map

Scale 1:50 000

- | | | |
|----------------------|--------------------|------------------|
| T1 Ash | T15 Beech | T29 Silver Birch |
| T2 Silver Birch | T16 Holly | |
| T3 Sycamore | T17 Ash | G1 4x Ash |
| T4 Ash | T18 Hornbeam | |
| T5 Sycamore | T19 Hornbeam | |
| T6 Copper Beech | T20 Ash | |
| T7 Sycamore | T21 Horse Chestnut | |
| T8 Sycamore | T22 Hornbeam | |
| T9 Oak | T23 Norway Maple | |
| T10 Silver Birch | T24 Field Maple | |
| T11 Hornbeam | T25 Norway Maple | |
| T12 Contorted Willow | T26 Cypress | |
| T13 Yew | T27 Beech | |
| T14 Yew | T28 Silver Birch | |

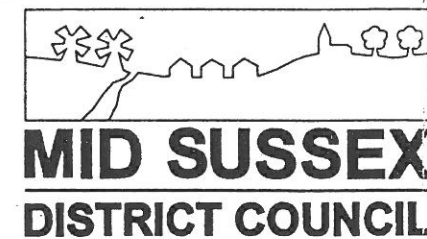

W.J.H. Hatton B.A. M.R.T.P.I.
Chief Executive and Director of
Planning & Environmental Services
Oaklands, Oaklands Road,
Haywards Heath, West Sussex,
RH16 1SS.

MID SUSSEX DISTRICT (Burgess Hill No.2)

TREE PRESERVATION ORDER 1998
relating to

Spinningdale, Starlings & Merryfield,
Keymer Road,
Burgess Hill.

North :



Scale : 1:1250

Date : June 1998

Ref. : BH / 2 / TPO / 98

Grid Ref : TQ 3167 : 1842

Order plan as confirmed by Mid Sussex District Council on : 28-7-98