




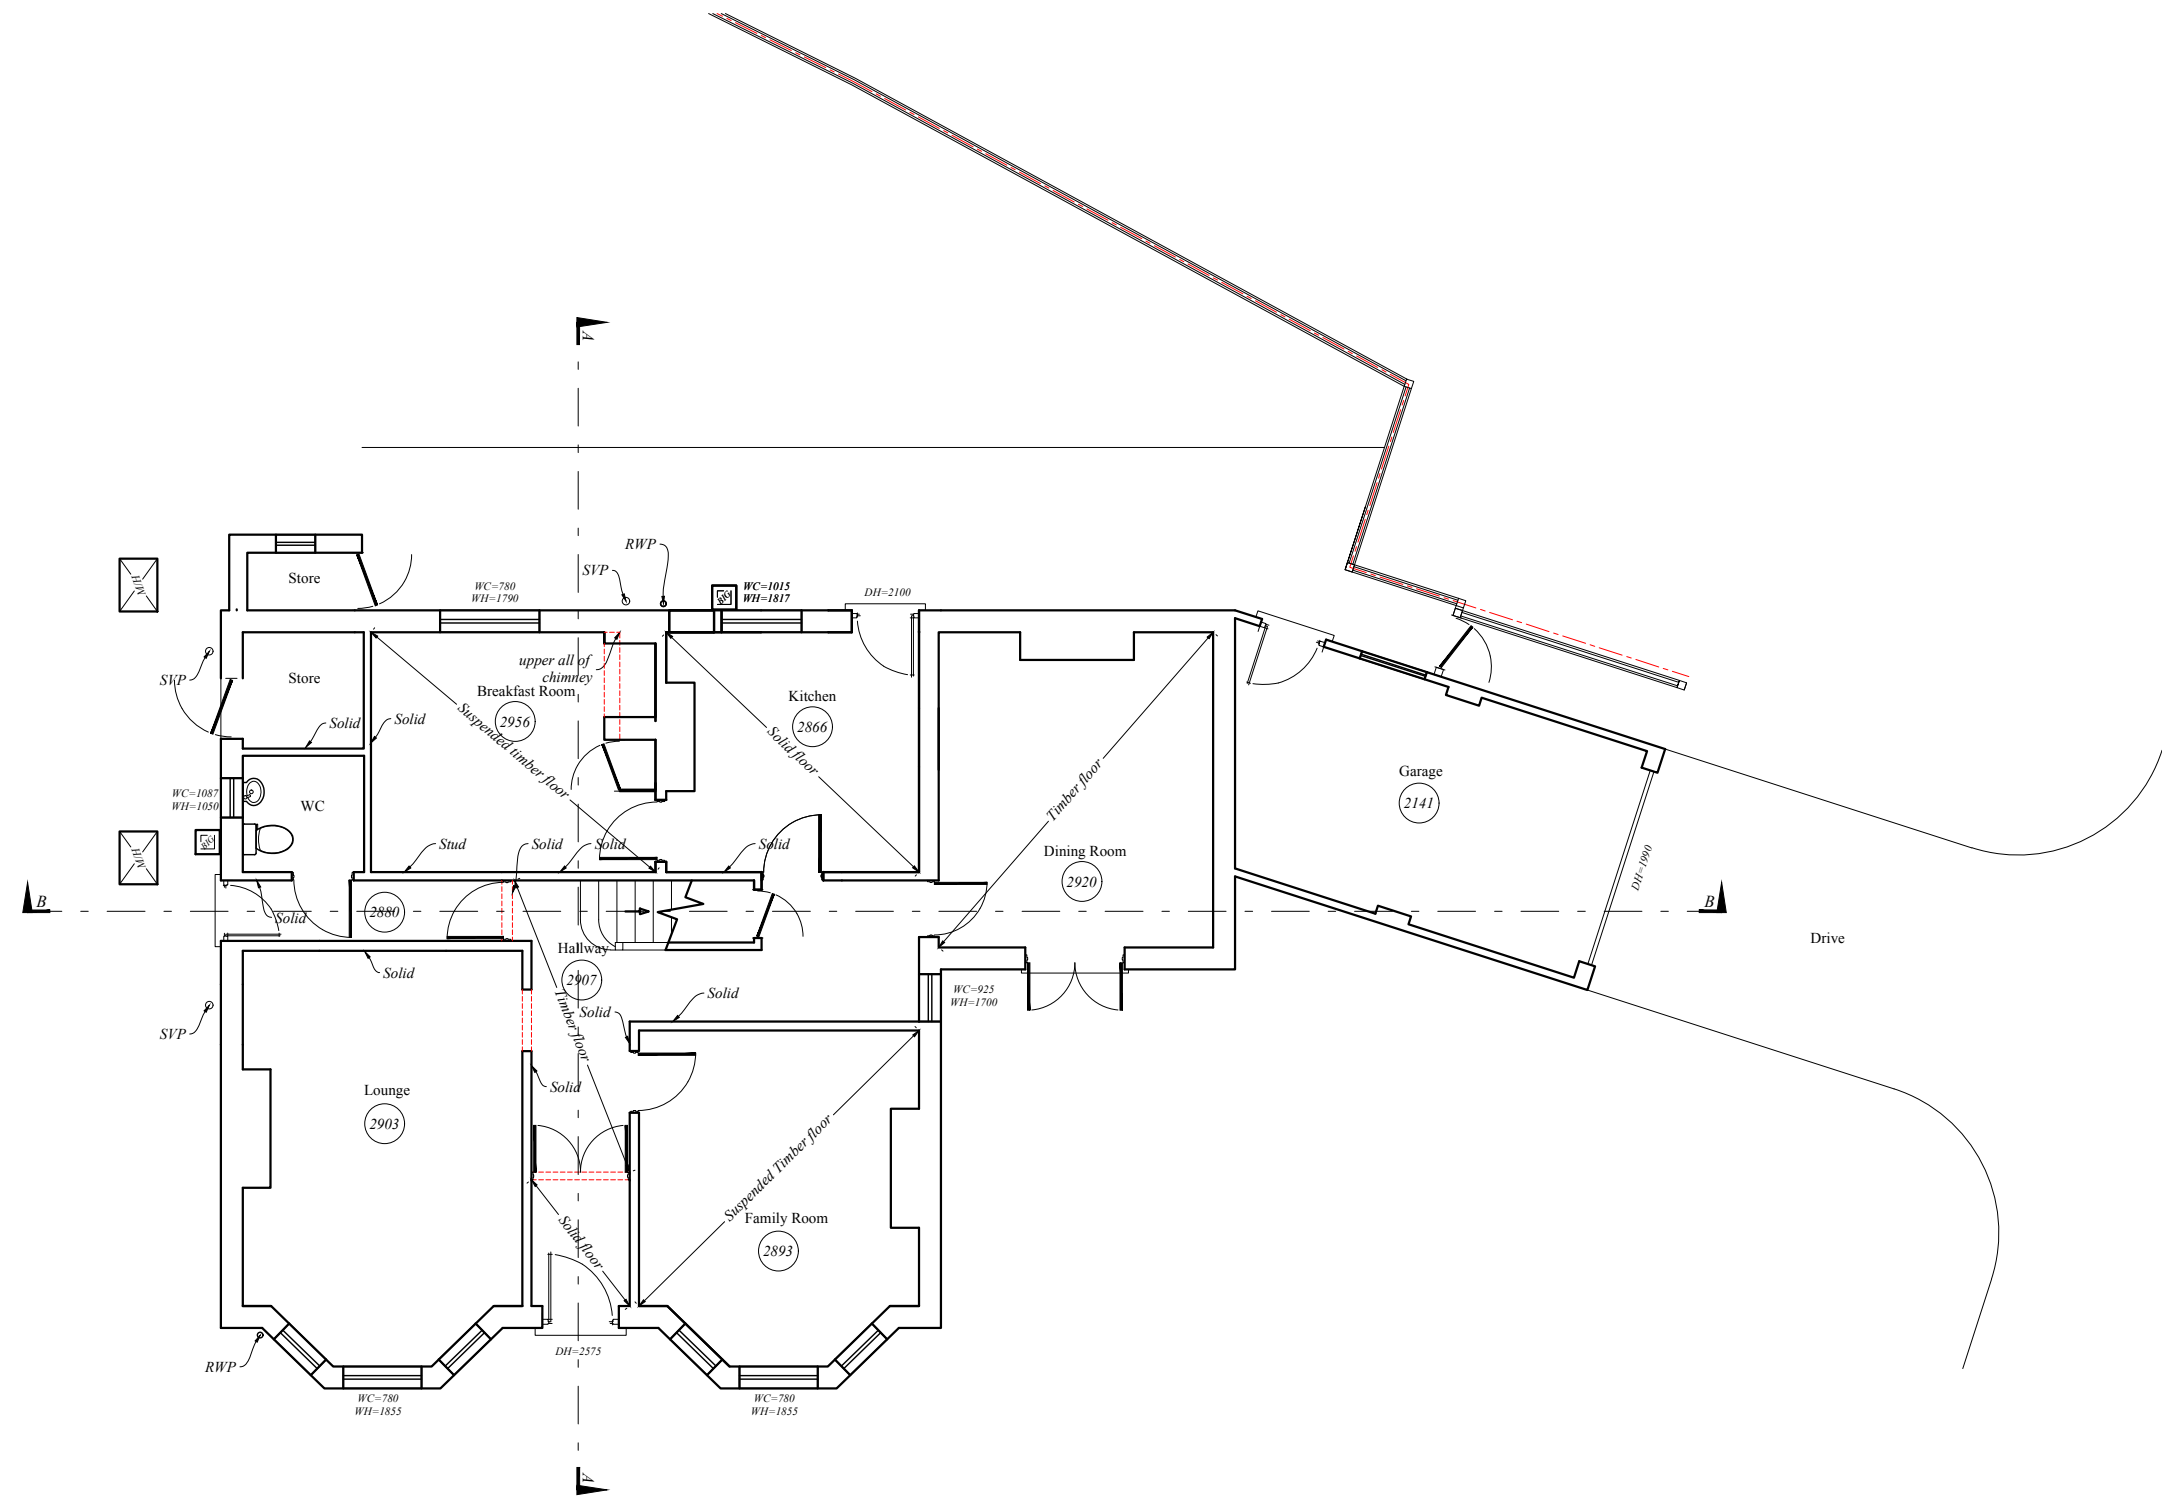

Ground Floor Plan

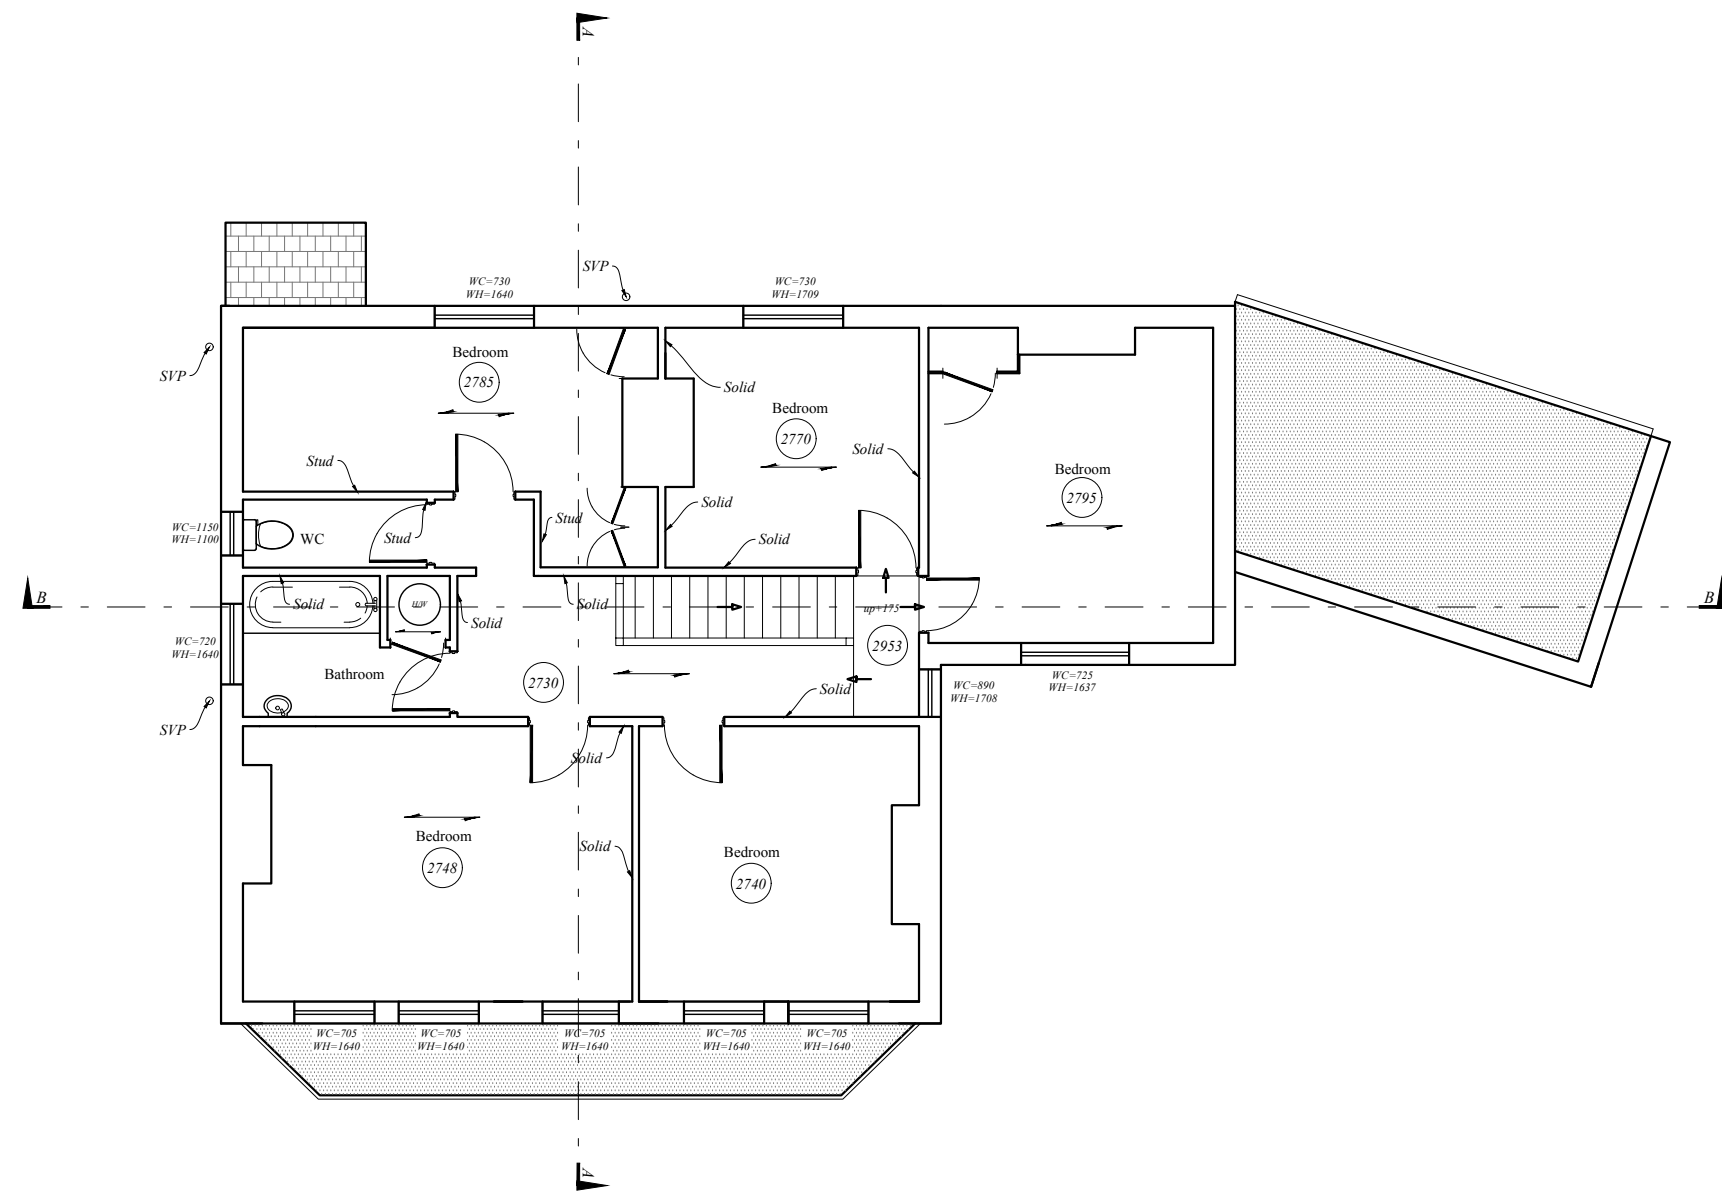

First Floor Plan

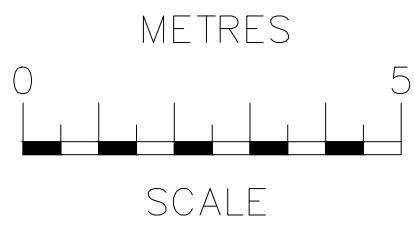

rev	date	description			
RB Design Corner Cottage, The Limes, Felbridge, East Grinstead, RH19 2QY Tel: 01342 523 766 Mob 07988 998 928 e-mail: info@rossbouditchdesign.co.uk					
project 7 Portland Road, EAST GRINSTEAD RH19 4EB	date 11.05.26	drawing WORKS	scale @ 1:100	job no PLN 01	
client Mr O.David & Ms T. Marking		PLANS EXISTING			