



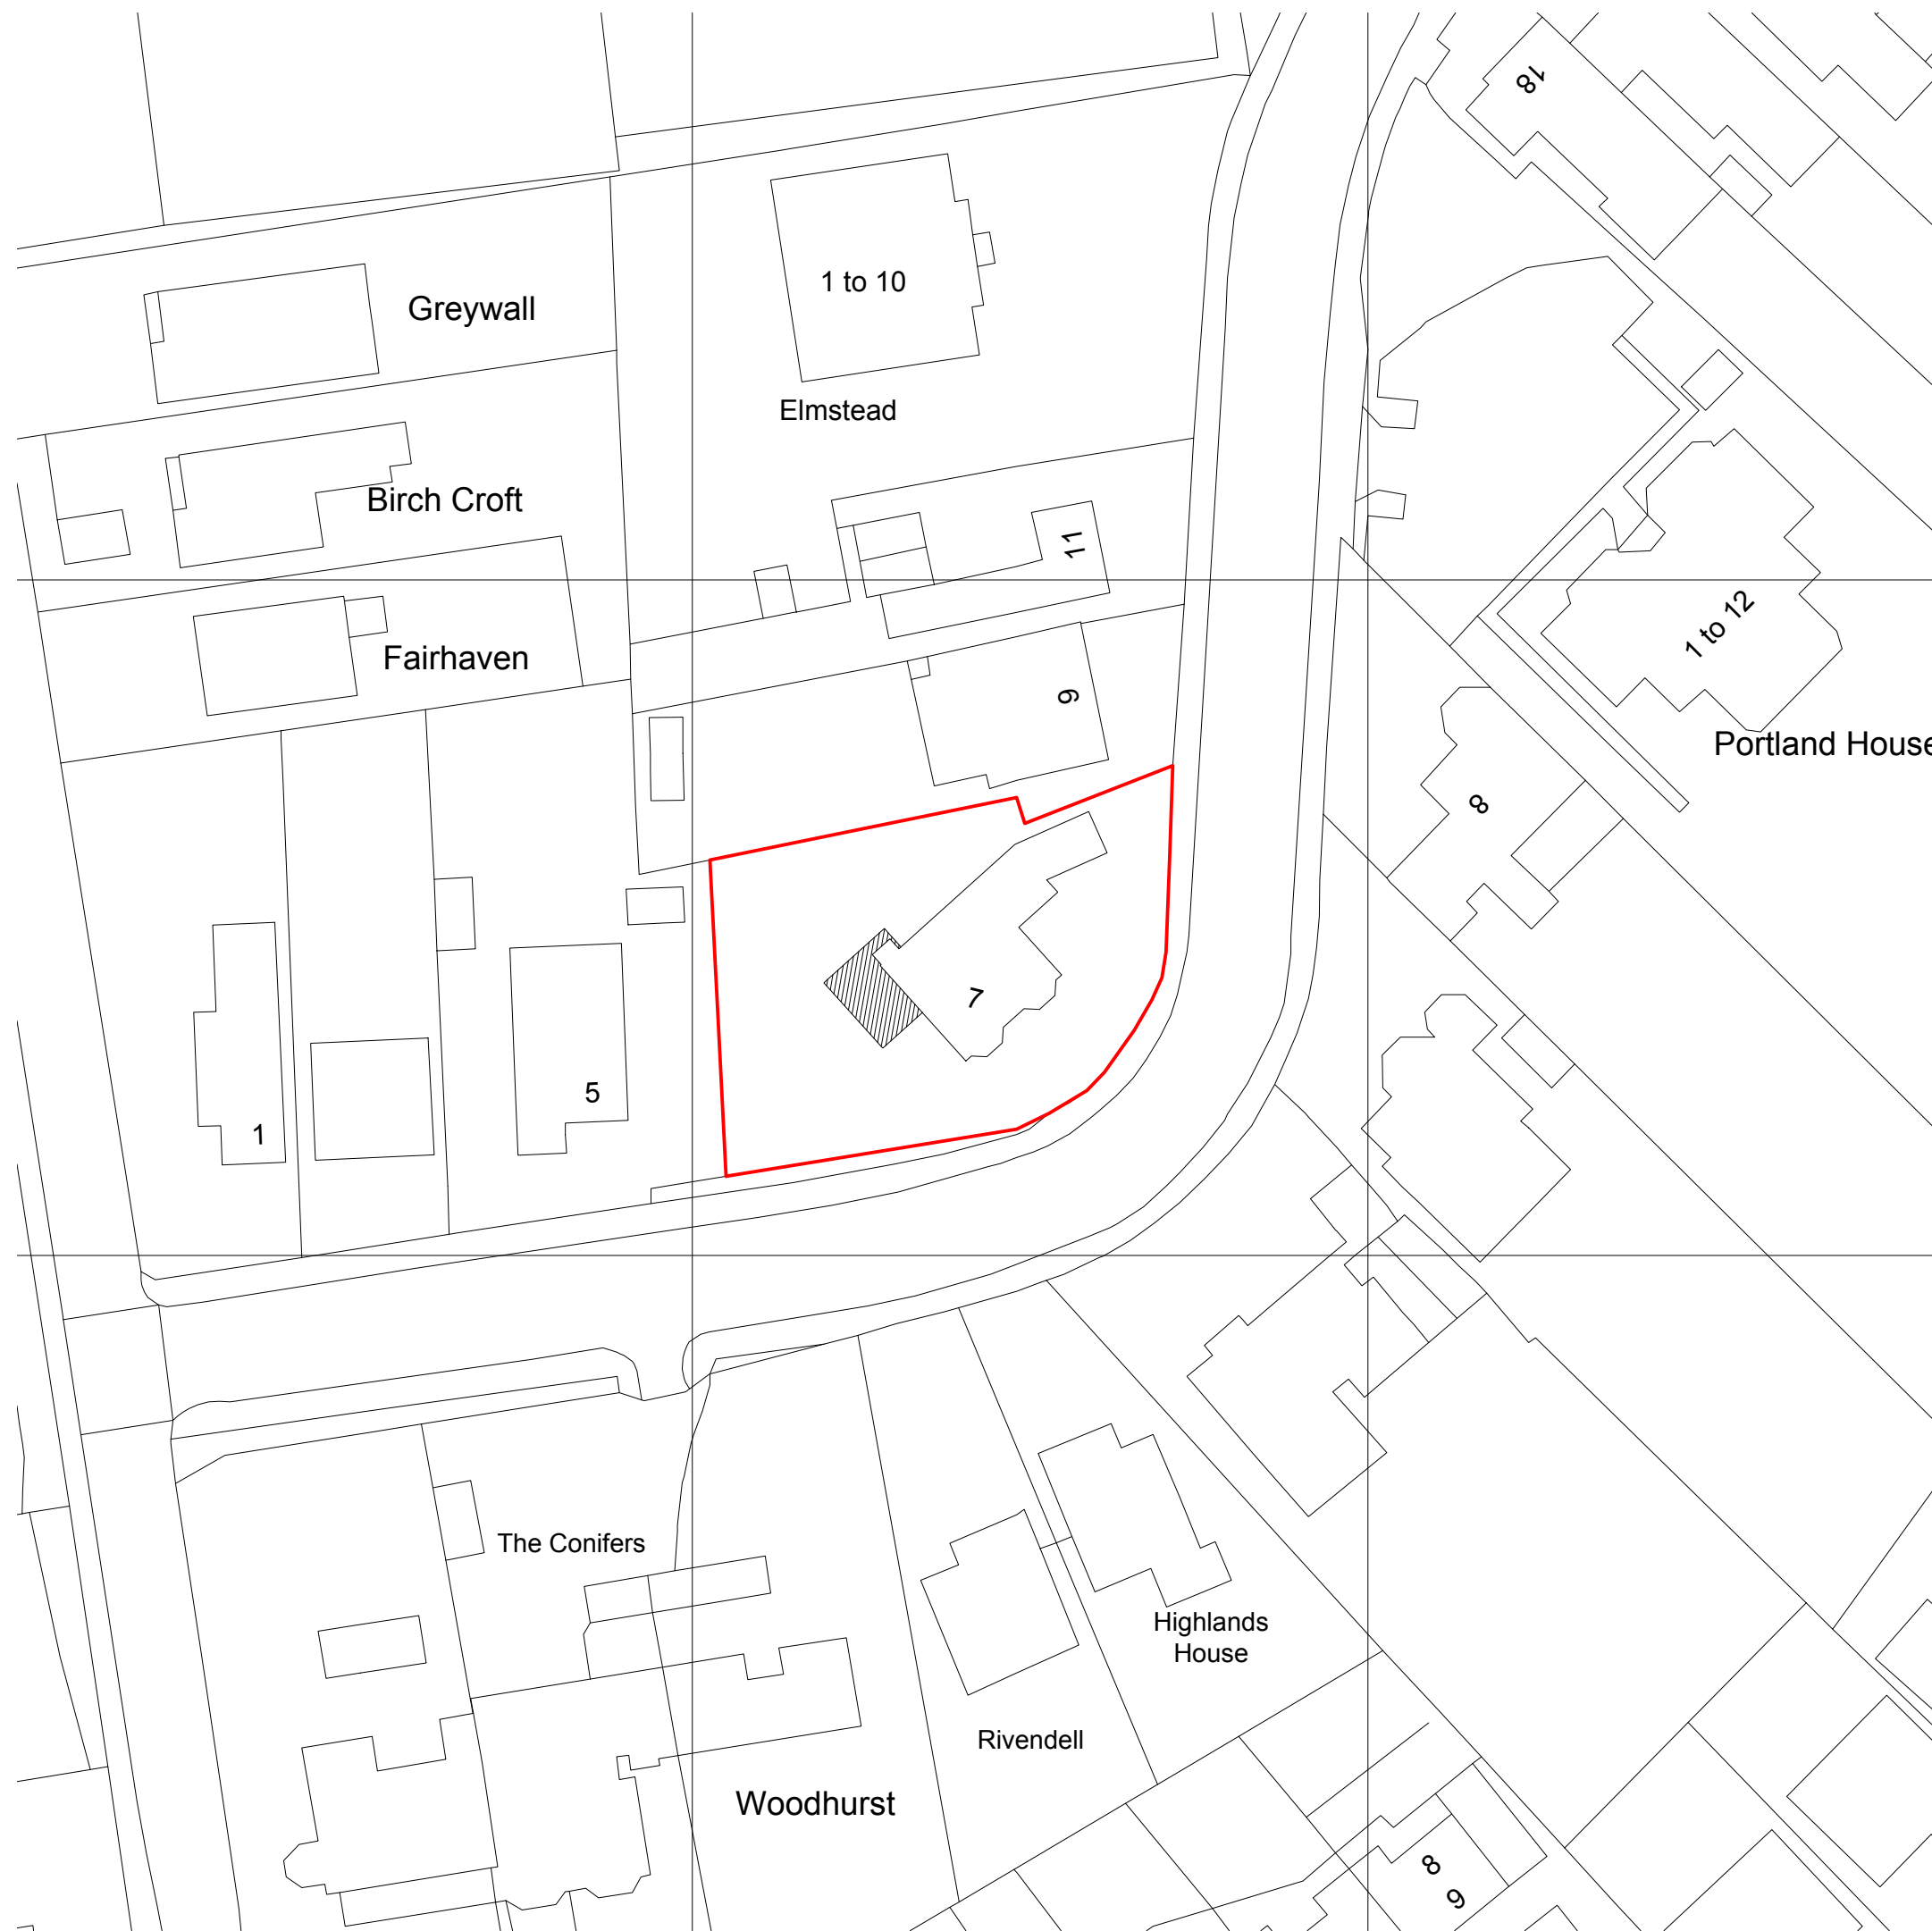

BLOCK PLAN SCALE 1:500

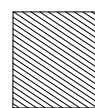

PROPOSED ALTERATIONS



LOCATION MAP SCALE 1:1250



rev	date	description	
RB Design Corner Cottage, The Limes, Felbridge, East Grinstead, RH19 2QY Tel: 01342 523 766 Mob 07988 998 928 e-mail: info@rossbrowndesign.co.uk			
project	7 Portland Road, EAST GRINSTEAD RH19 4EB	drawing	WORKS
client	Mr O David & Ms T. Marking	date	11.05.26
		scale @	PLN 12
LOCATION MAP - BLOCK PLAN		PLN 12	