




- NOTES:
- 1) FOR ELEVATION LOCATION SEE DRAWING 56HS-001-C-003.
 - 2) DOORS TO BE COTTAGE OAK STYLE DOORS.
 - 3) DOORS TO BE FIRE DOORS.
 - 4) DOORS TO BE NATURALLY FINISHED.
 - 5) DOOR FRAME AND STOPS TO BE OAK, NATURALLY FINISHED.

TYPICAL EXAMPLE
FIRE DOOR:

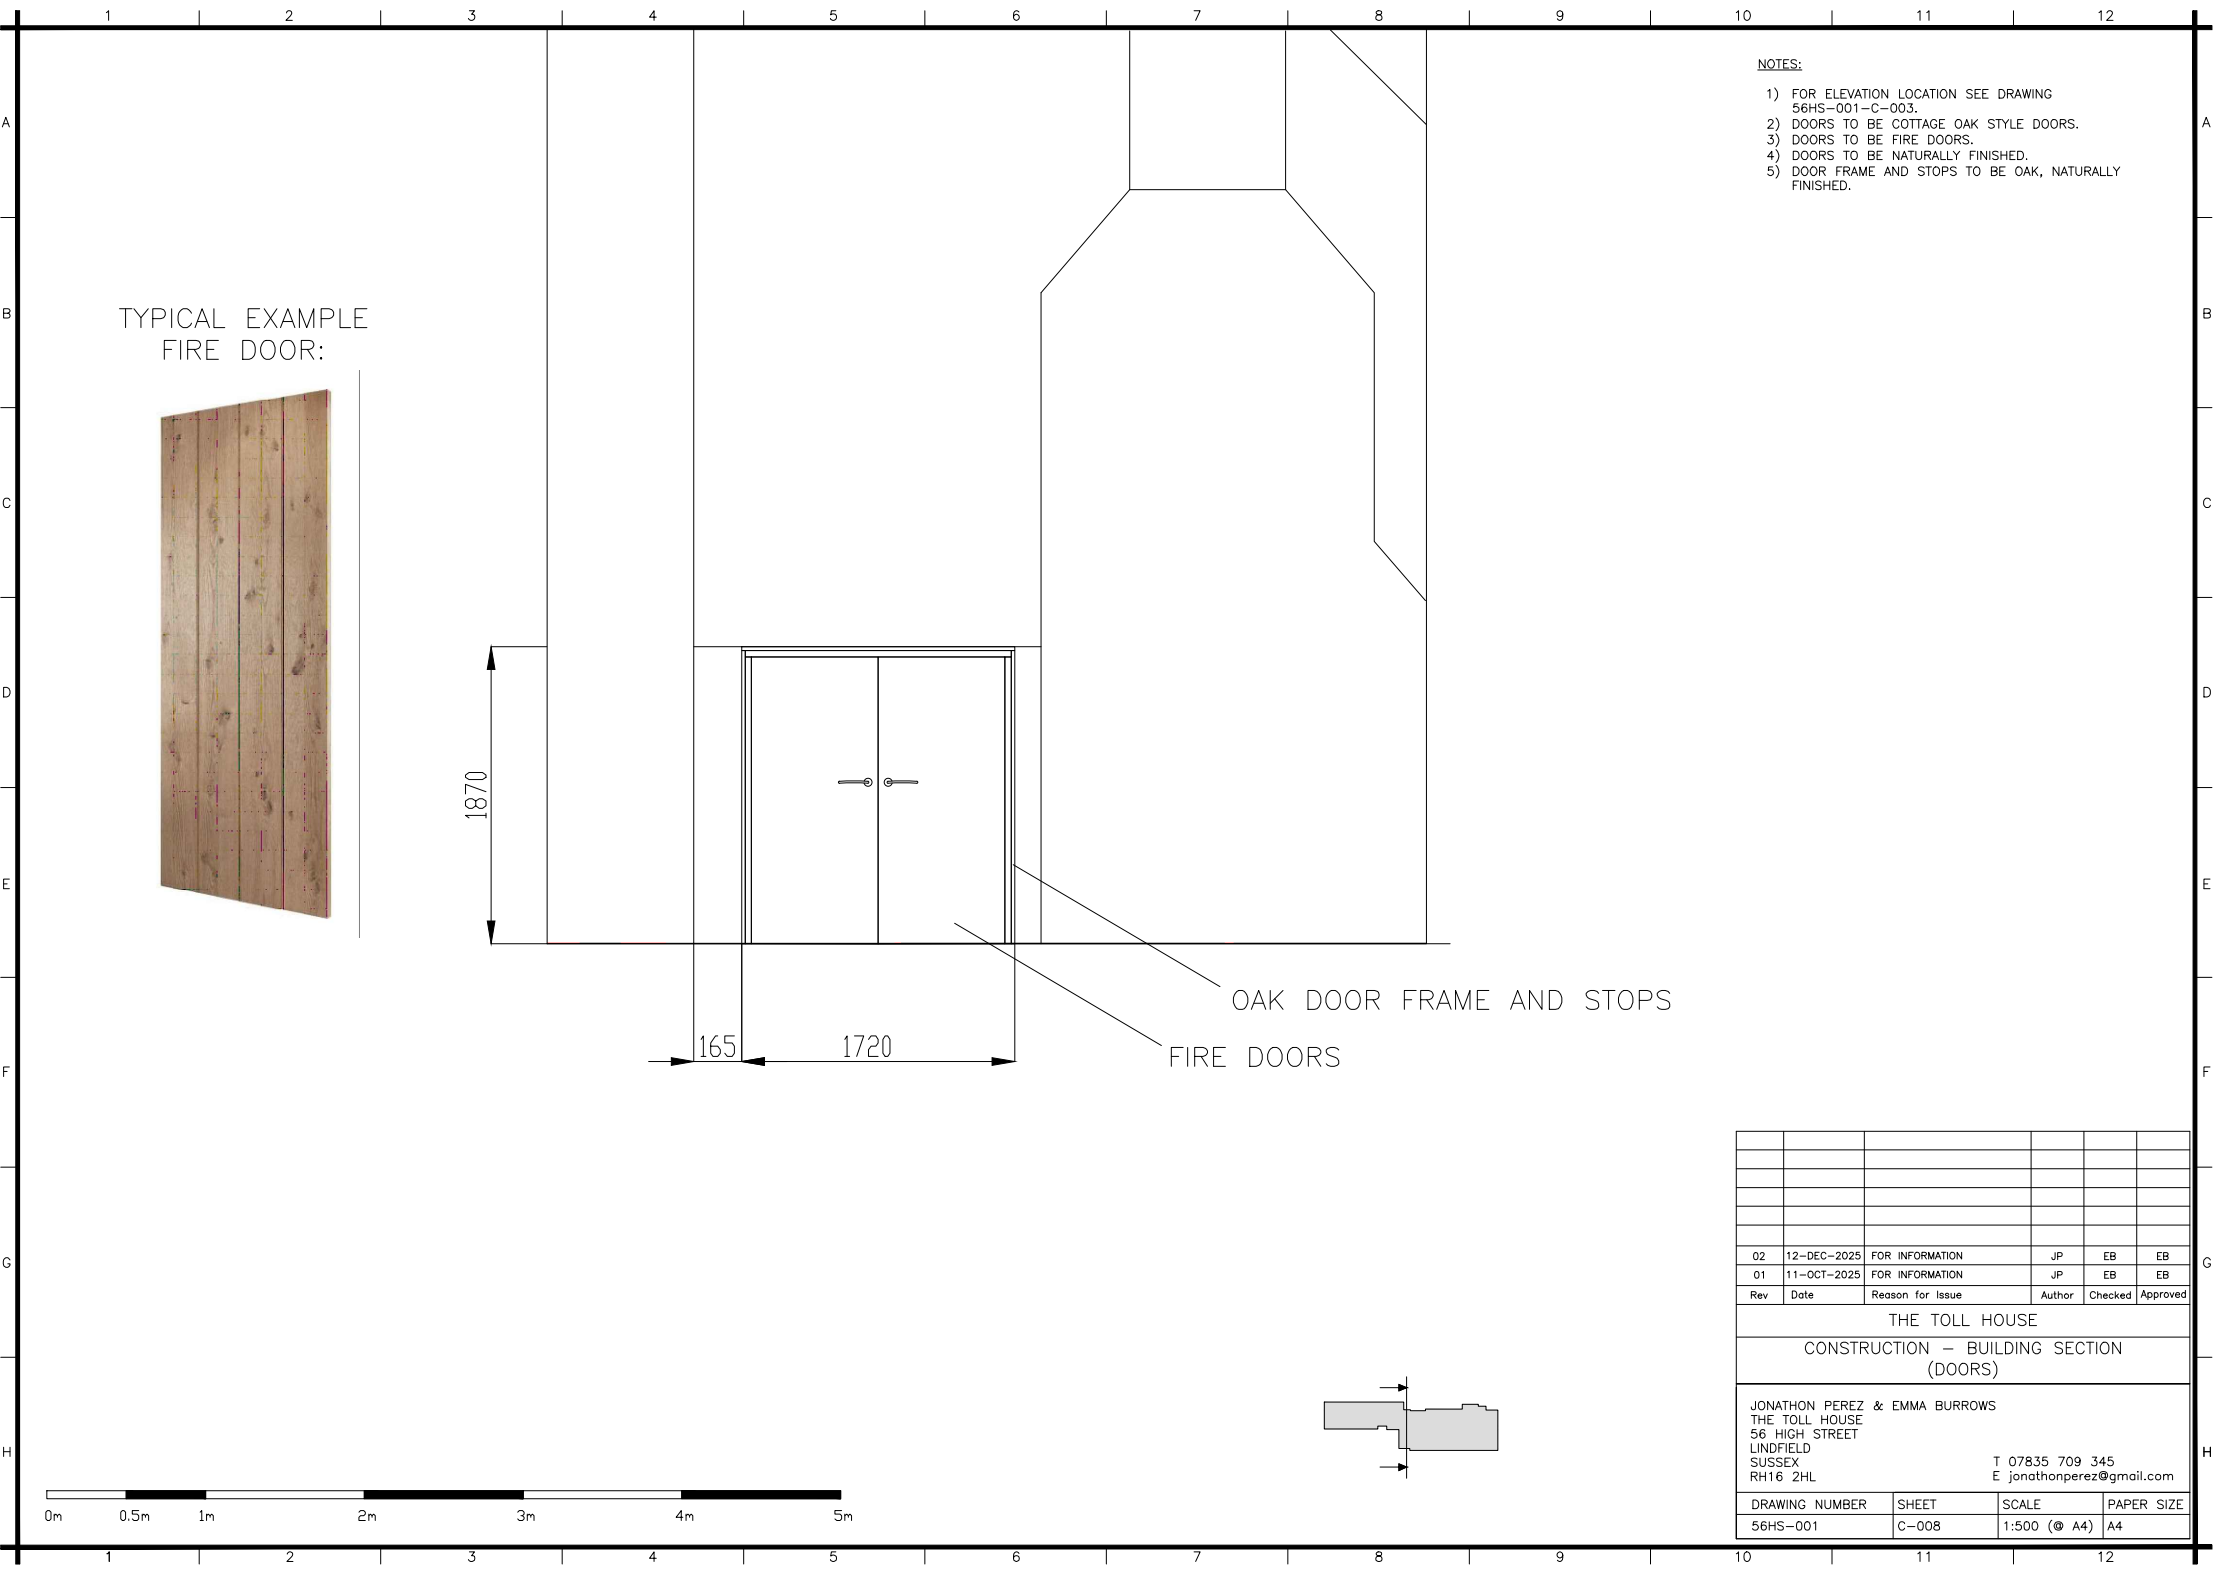

1870

165

1720

OAK DOOR FRAME AND STOPS

FIRE DOORS

02	12-DEC-2025	FOR INFORMATION	JP	EB	EB
01	11-OCT-2025	FOR INFORMATION	JP	EB	EB
Rev	Date	Reason for Issue	Author	Checked	Approved

THE TOLL HOUSE
CONSTRUCTION – BUILDING SECTION
(DOORS)

JONATHON PEREZ & EMMA BURROWS
THE TOLL HOUSE
56 HIGH STREET
LINDFIELD
SUSSEX
RH16 2HL
T 07835 709 345
E jonathonperez@gmail.com

DRAWING NUMBER	SHEET	SCALE	PAPER SIZE
56HS-001	C-008	1:500 (⊗ A4)	A4