



Ordnance Survey (c) Crown Copyright 2023. All rights reserved. Licence number 100022432


Site Location Plan

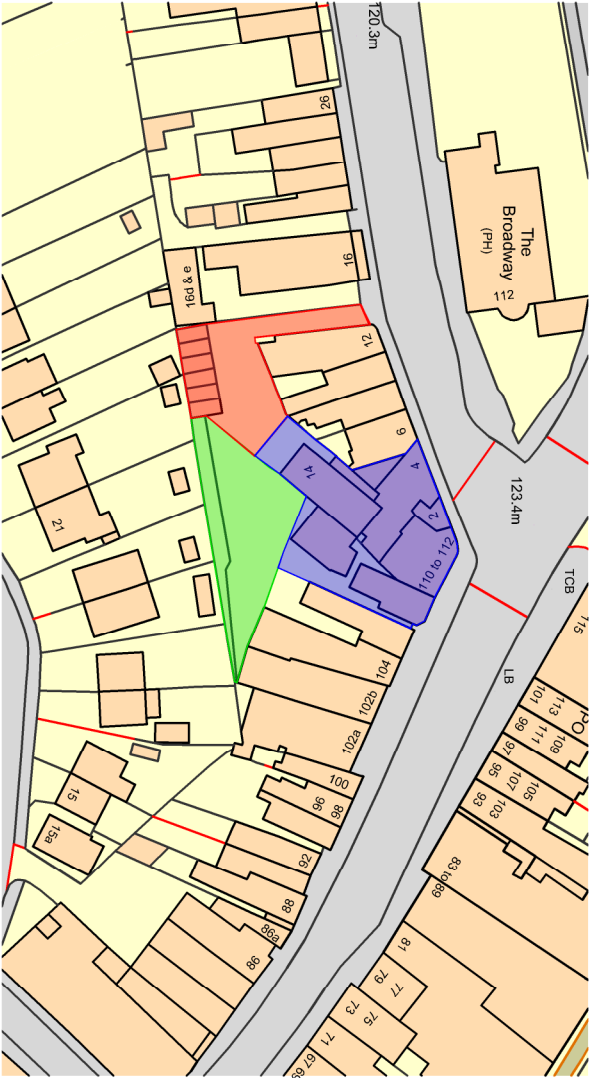

Site Location Hatched

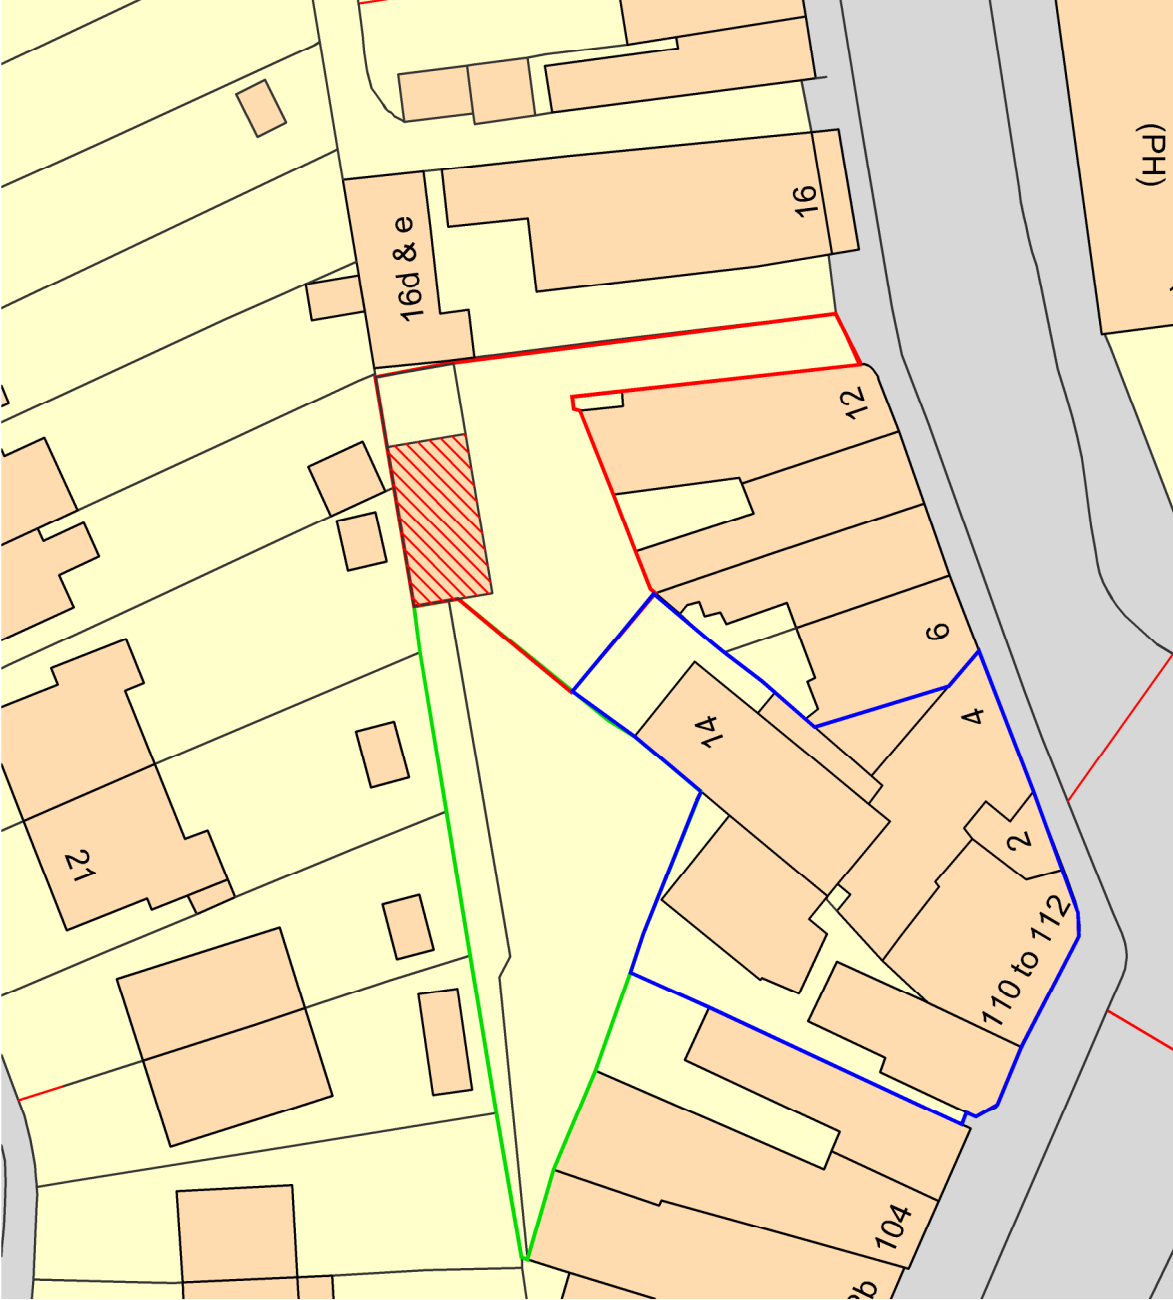

Proposed Site Block Plan

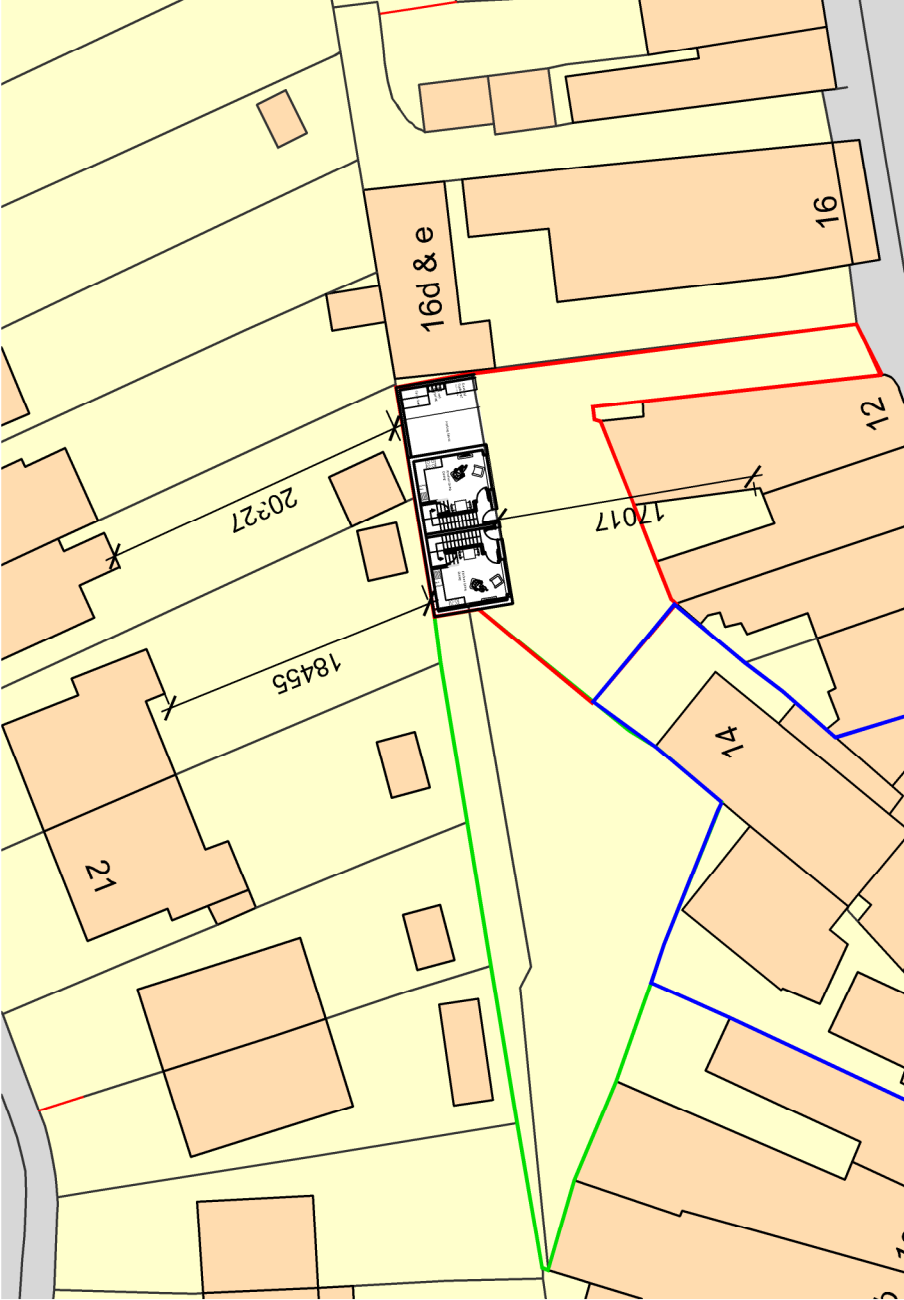

Proposed Dimensions to Neighbouring Properties

Rev Date/By Revision Note

Client: Mr. Dowan Sait
Project: Railway Approach Garages
East Strinstead
Drawing: Site Location Plan

PLANNING

Drawing Number: 054-005-100 Rev -
Scale: 1:1250 and 500
Drawn: JT
E-mail: info@jtalimited.co.uk
Telephone: 07956 870 079
Web: www.jtalimited.co.uk
Date: December 2024
Paper Size: A3
Checked: JT



Jonathan Talley Architects Limited is a registered company in England and Wales, registered number 1137371. 