

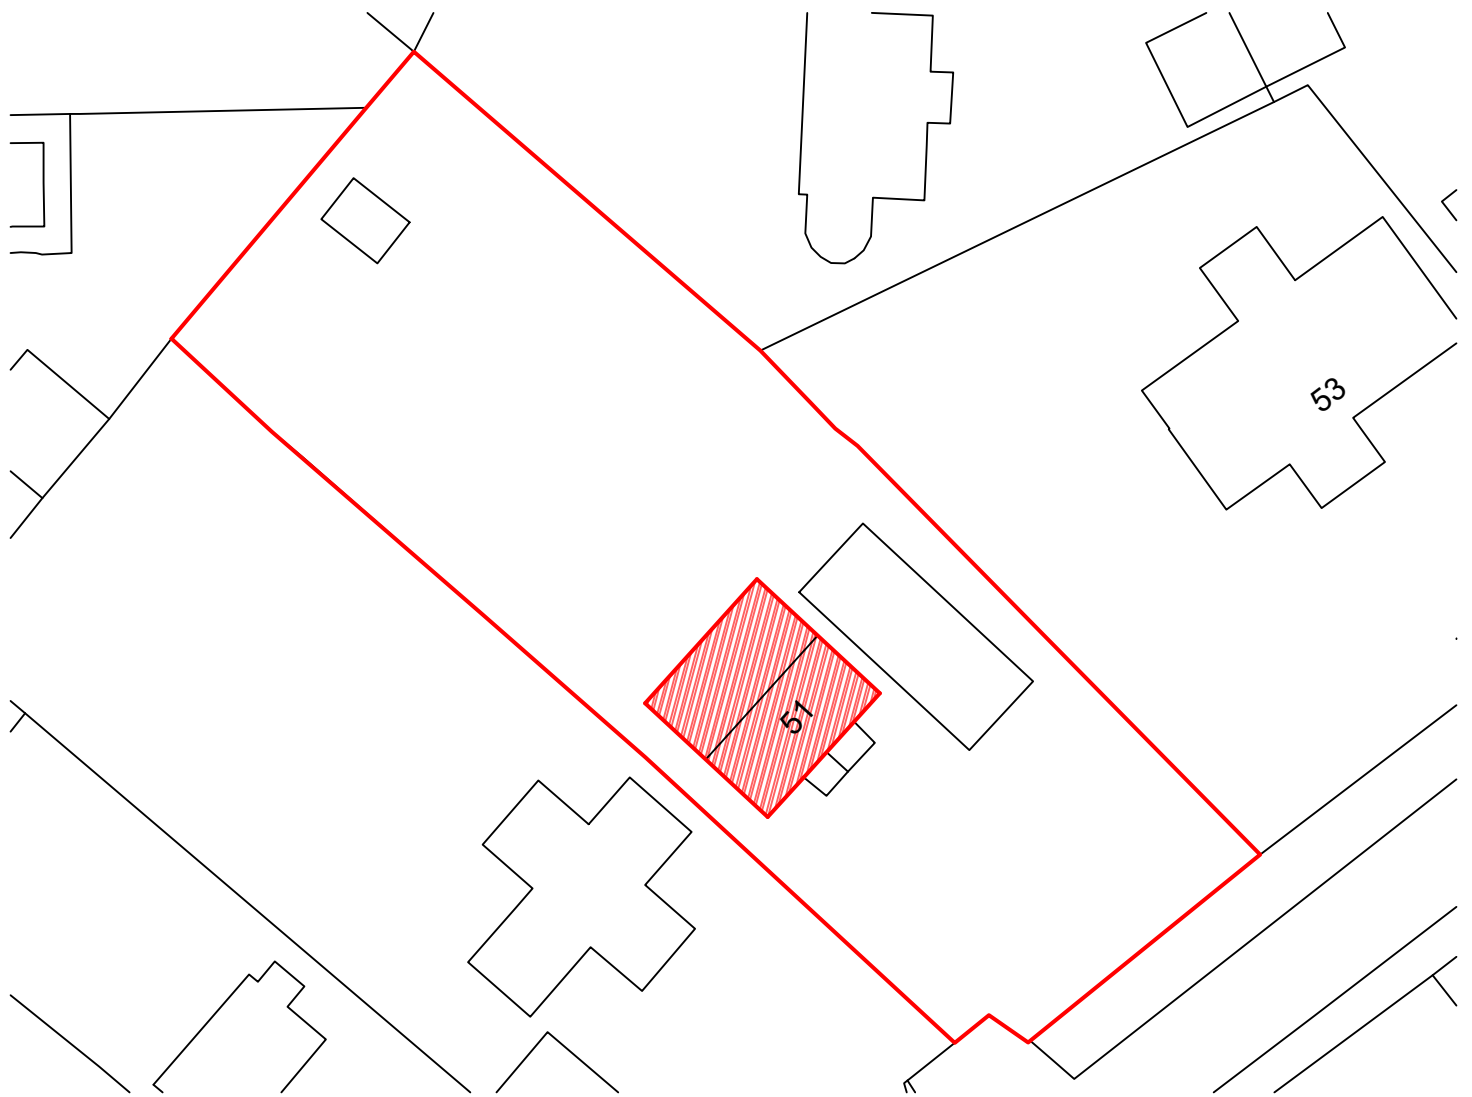


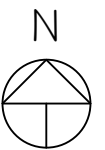

Block Plan
Scale 1:500

Scale Bar 1:500

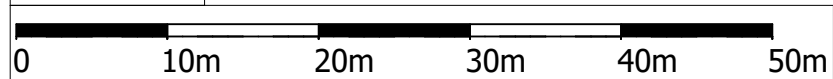

51 Lewes Road,
Haywards Heath,
RH17 7SY

Project number 260403B

Date 02/06/2026

Drawn by DN

Checked by JN

Block Plan

260403B/BLK

Scale 1:500 @ A4

The Farmhouse, Brook
Way, Hastings,
TN35 4NN

Cripps Cottage,
Lewes Road, Hassocks
BN6 8RH



*This drawing remains the property of Clarion Chartered Surveyors.
Copying and un-authorised distribution is strictly forbidden without
prior written consent.*

Notes:

This drawing is for submission to the Local Planning Authority.