

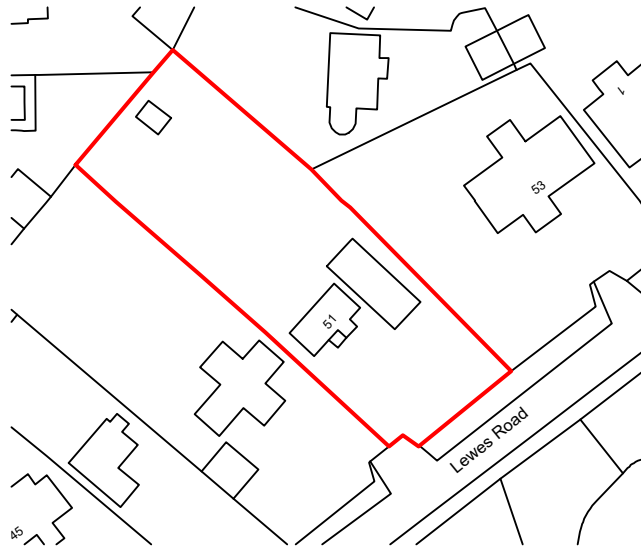


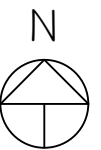

Ordnance Survey, (c) Crown Copyright 2026. All rights reserved. Licence number 100022432

Location Plan
Scale 1:1250

Scale Bar 1:1250

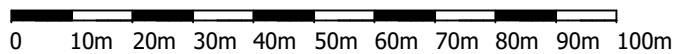

51 Lewes Road, Haywards Heath, RH17 7SY	Project number	260403B	The Farmhouse, Brook Way, Hastings, TN35 4NN Cripps Cottage, Lewes Road, Hassocks BN6 8RH <i>This drawing remains the property of Clarion Chartered Surveyors. Copying and un-authorised distribution is strictly forbidden without prior written consent.</i>
	Date	02/06/2026	
	Drawn by	DN	
	Checked by	JN	
Location Plan	260403B/LOC		
	Scale	1:1250 @ A4	



Notes: