

Figured dimensions only are to be used. All dimensions to be checked onsite. Differences between drawings and between drawings and specification or bills of quantities to be reported to the PRC Group.

The copyright of the drawings and designs contained therein remains vested in the PRC Group.

Revisions: Drawn/Chkd: Date:

MATERIALS KEY

- 1

PROFILED COMPOSITE CLADDING,  
LIGHT GREY
- 2



DOUBLE PERSONNEL DOORS
- 3

ROLLER SHUTTER DOOR
- 4

BRICKWORK
- 5

PERSONNEL DOOR
- 6

LOADING DOOR

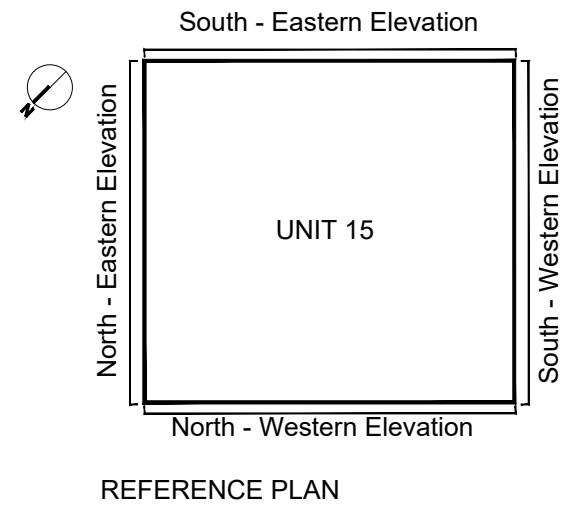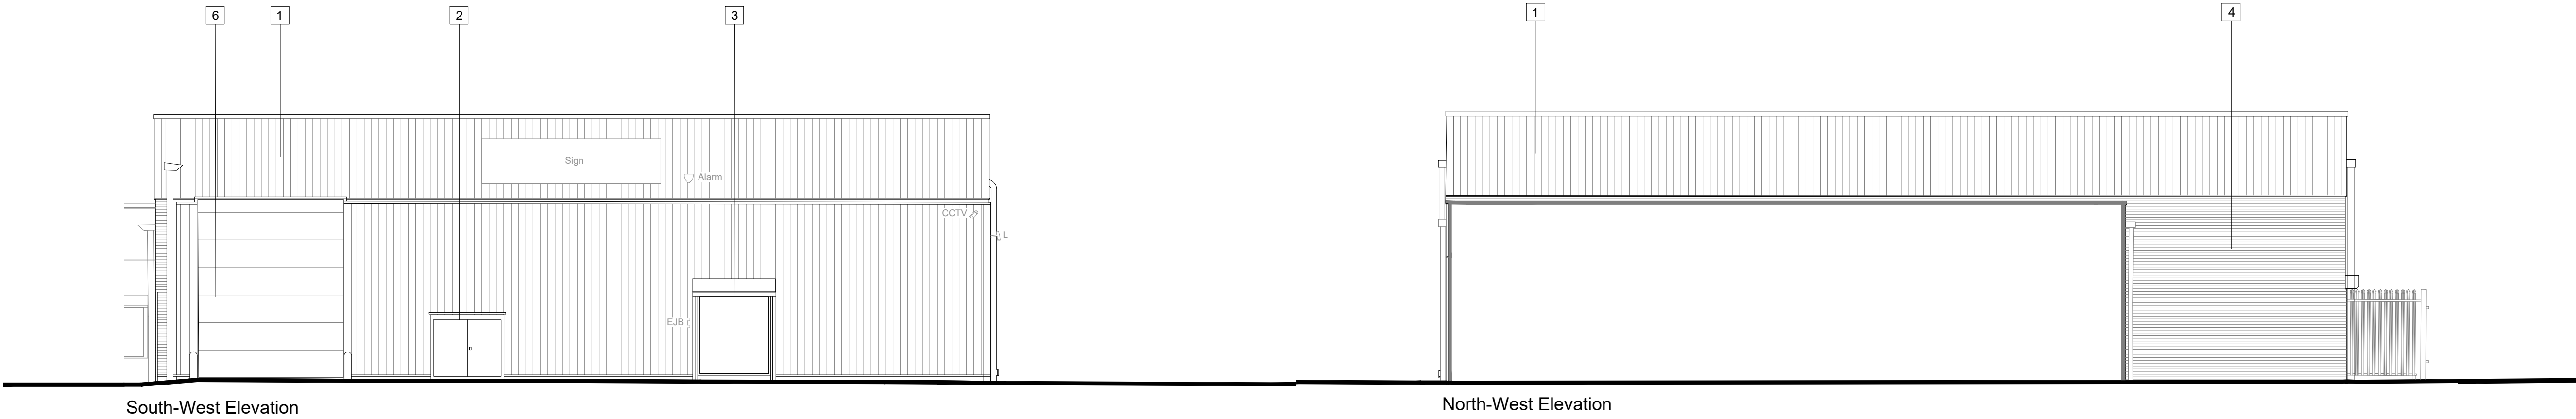

Drawing based on survey "Unit 15 & 16 External Elevations" LF5507-LAF-XX-EL-DR-G-2202-S2-R01 by Lane & Frankham.



Client:  
ROYAL LONDON ASSET  
MANAGEMENT

Project:  
THE BIRCHES  
UNIT 15 & 16

12 Warren Yard,  
Warren Park,  
Milton Keynes,  
MK12 5HW  
01908 305 246  
info@prc-group.com  
www.prc-group.com



Drawing Title:  
UNIT 15  
EXISTING ELEVATIONS

Scale @ A1: 1:100

Checked by: ME

Date: MAR 25

Job No: 11676

Stage: PL

Drawing No: 103

Rev:

Issue Status:  
Construction ☐ Preliminary ☐  
Information ☐ Approval ☐  
Tender ☐

Architecture  
Planning  
Master Planning  
Urban Design  
Interiors  
Landscape

Offices  
Working  
London  
Milton Keynes  
Warsaw

PRC Architecture & Planning

