



Drawing based on survey LF2716-
U15-AREA-G-A by Lane & Frankham.

Drawing based on survey LF2716-
U15-AREA-G-A by Lane & Frankham.

All windows are high level (assumed old first floor)
- obscured from outside by cladding

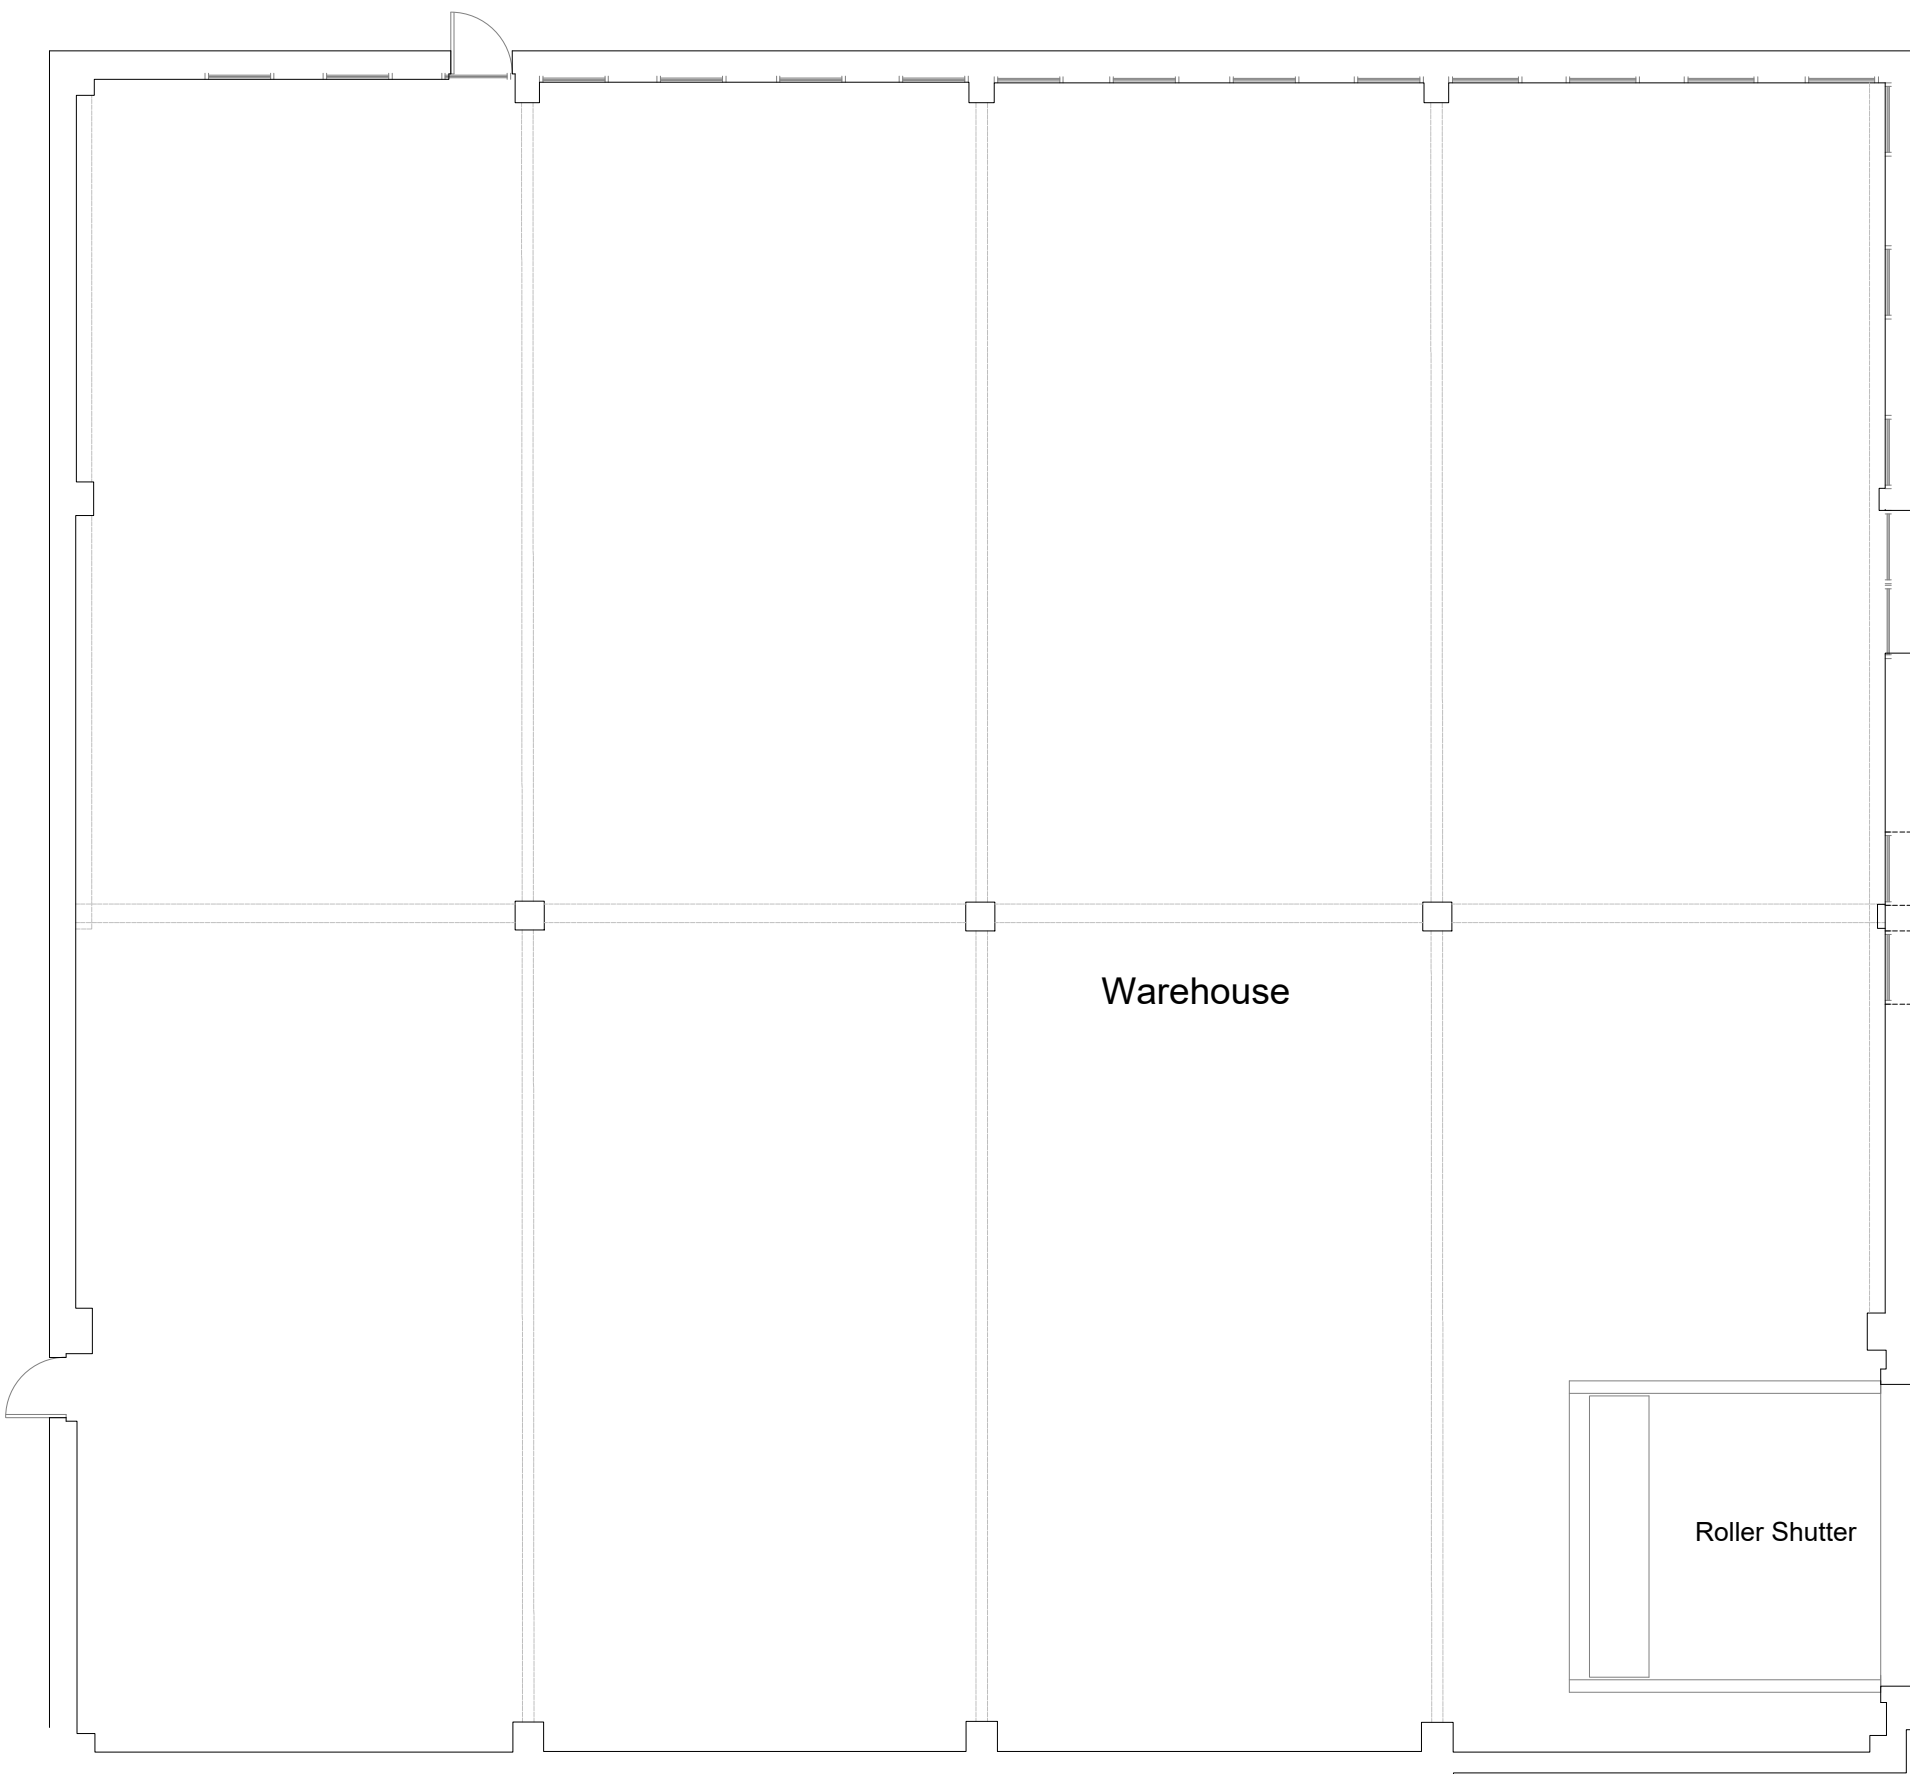

UNIT 15 EXISTING GROUND FLOOR PLAN

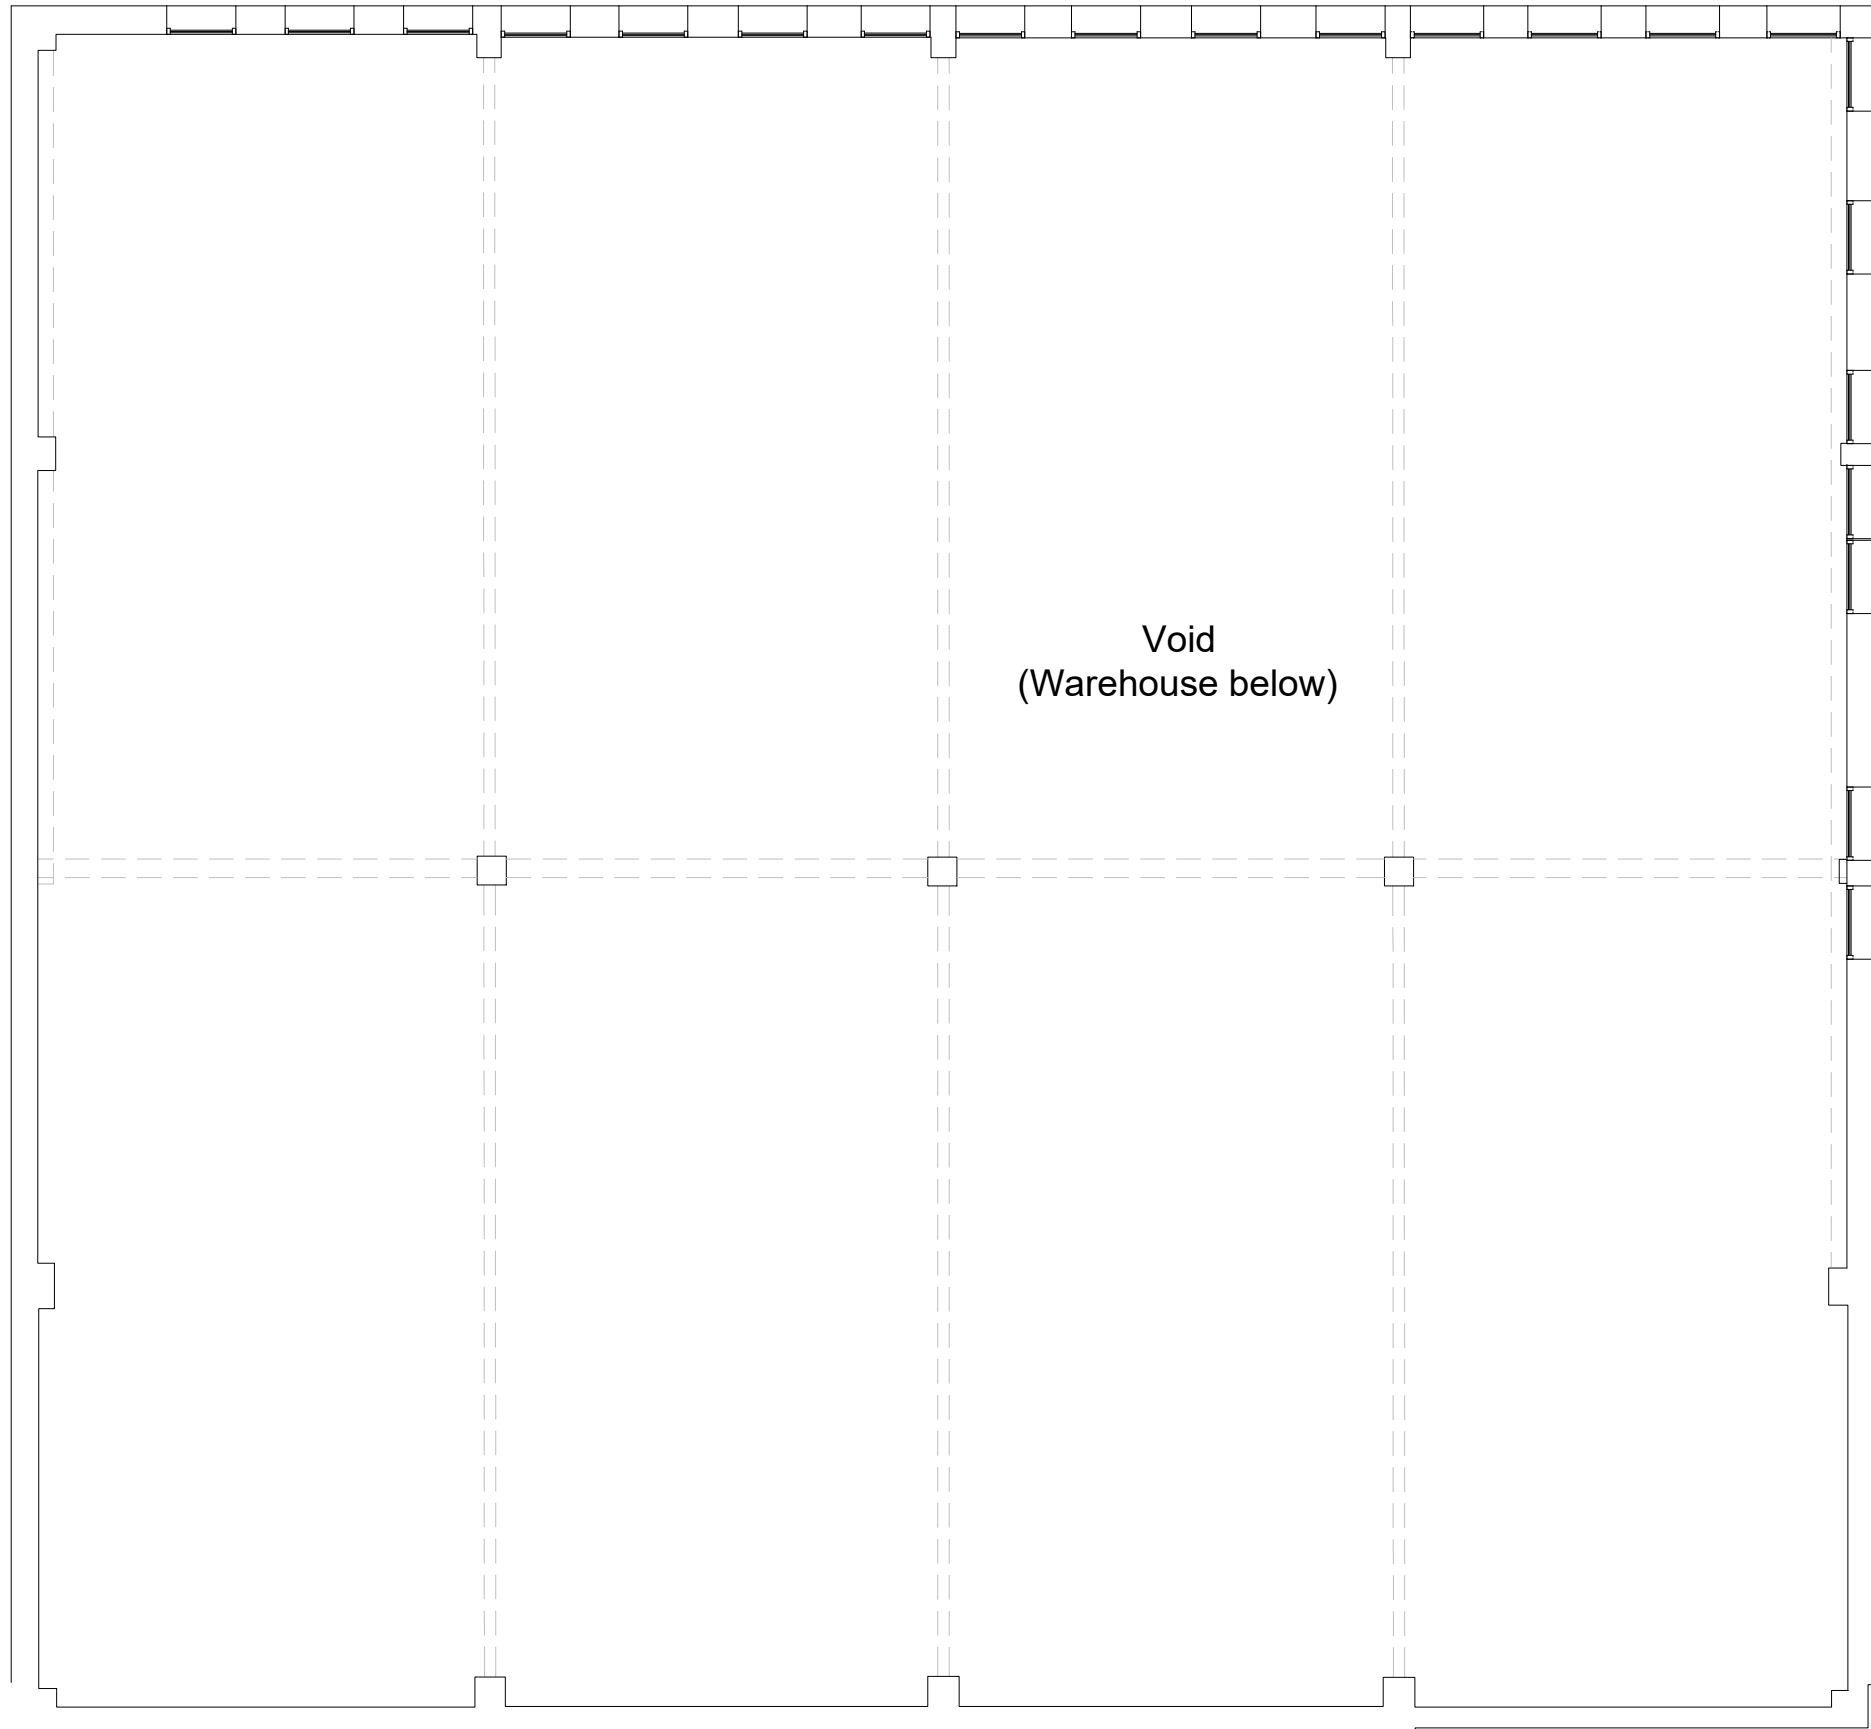

UNIT 15 EXISTING FIRST FLOOR PLAN