


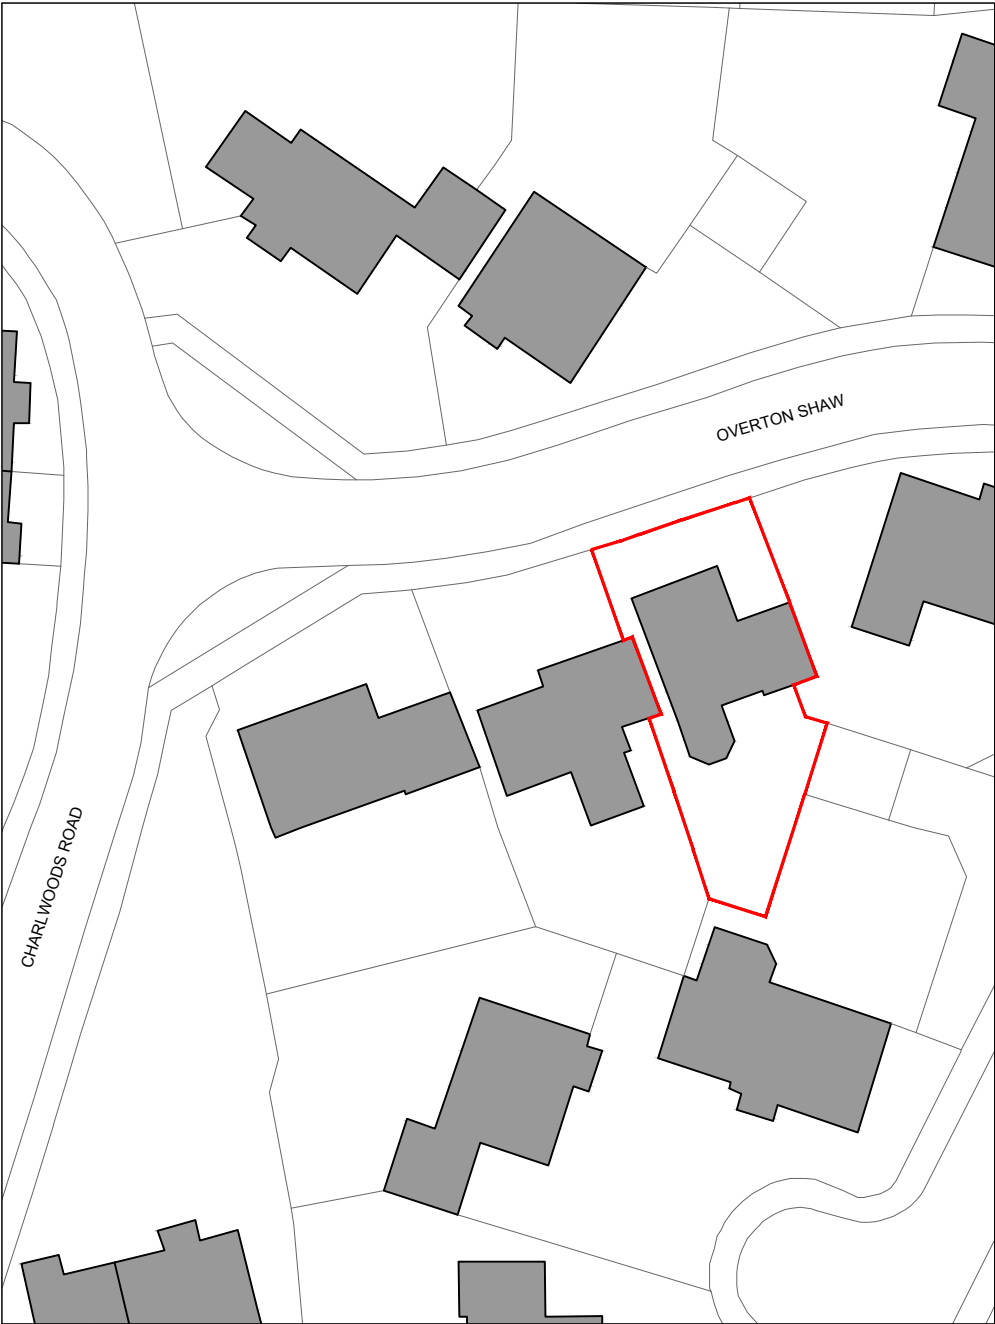

Existing Block Plan  
Scale: 1:500 [A3]



Proposed Block Plan  
Scale: 1:500 [A3]

Drawing Key:

- Application Site
- Existing Structure
- Proposed Structure


|     |          |                               |
|-----|----------|-------------------------------|
| C   | 26/04/25 | Issued for PLANNING           |
| B   | 14/01/25 | Issued for CONTRACTOR COSTING |
| A   | 06/01/25 | Issued for CLIENT REVIEW      |
| /   | 29/11/24 | Issued for CLIENT APPROVAL    |
| Rev | Date     | Description                   |



PLANNING

|                 |                   |
|-----------------|-------------------|
| Project         | Project Reference |
| 31 Overton Shaw | 22005             |
| Client          |                   |
| Private         |                   |
| Date            | Scale             |
| October 2024    | 1:500 @ A3        |

|                                |         |          |     |
|--------------------------------|---------|----------|-----|
| Drawn                          | Checked | Approved | Rev |
| NR                             | NR      | NR       | C   |
| Title                          |         |          |     |
| Existing & Proposed Block Plan |         |          |     |
| Drawing Number                 |         |          |     |
| 22005-20-005                   |         |          |     |

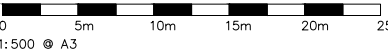

This drawing is copyright of Rose Chapman Architects.  
Do not scale from this drawing. All dimensions and levels to be checked on site by the contractor and such dimensions to be his responsibility. Report all drawing errors, omissions and discrepancies to the architect.

DISCLAIMER  
This document may be issued in an editable digital CAD format to enable others to use it as background information to make alterations and/or additions. In that instance the file will be accompanied by a PDF version as a record of the original file. It is for those parties making such alterations and/or additions to ensure that they make use of current background information. Rose Chapman Architects accepts no liability for either: any such alterations and/or additions to the background information by others; or any other changes made by others to the architectural content of the background information itself.