


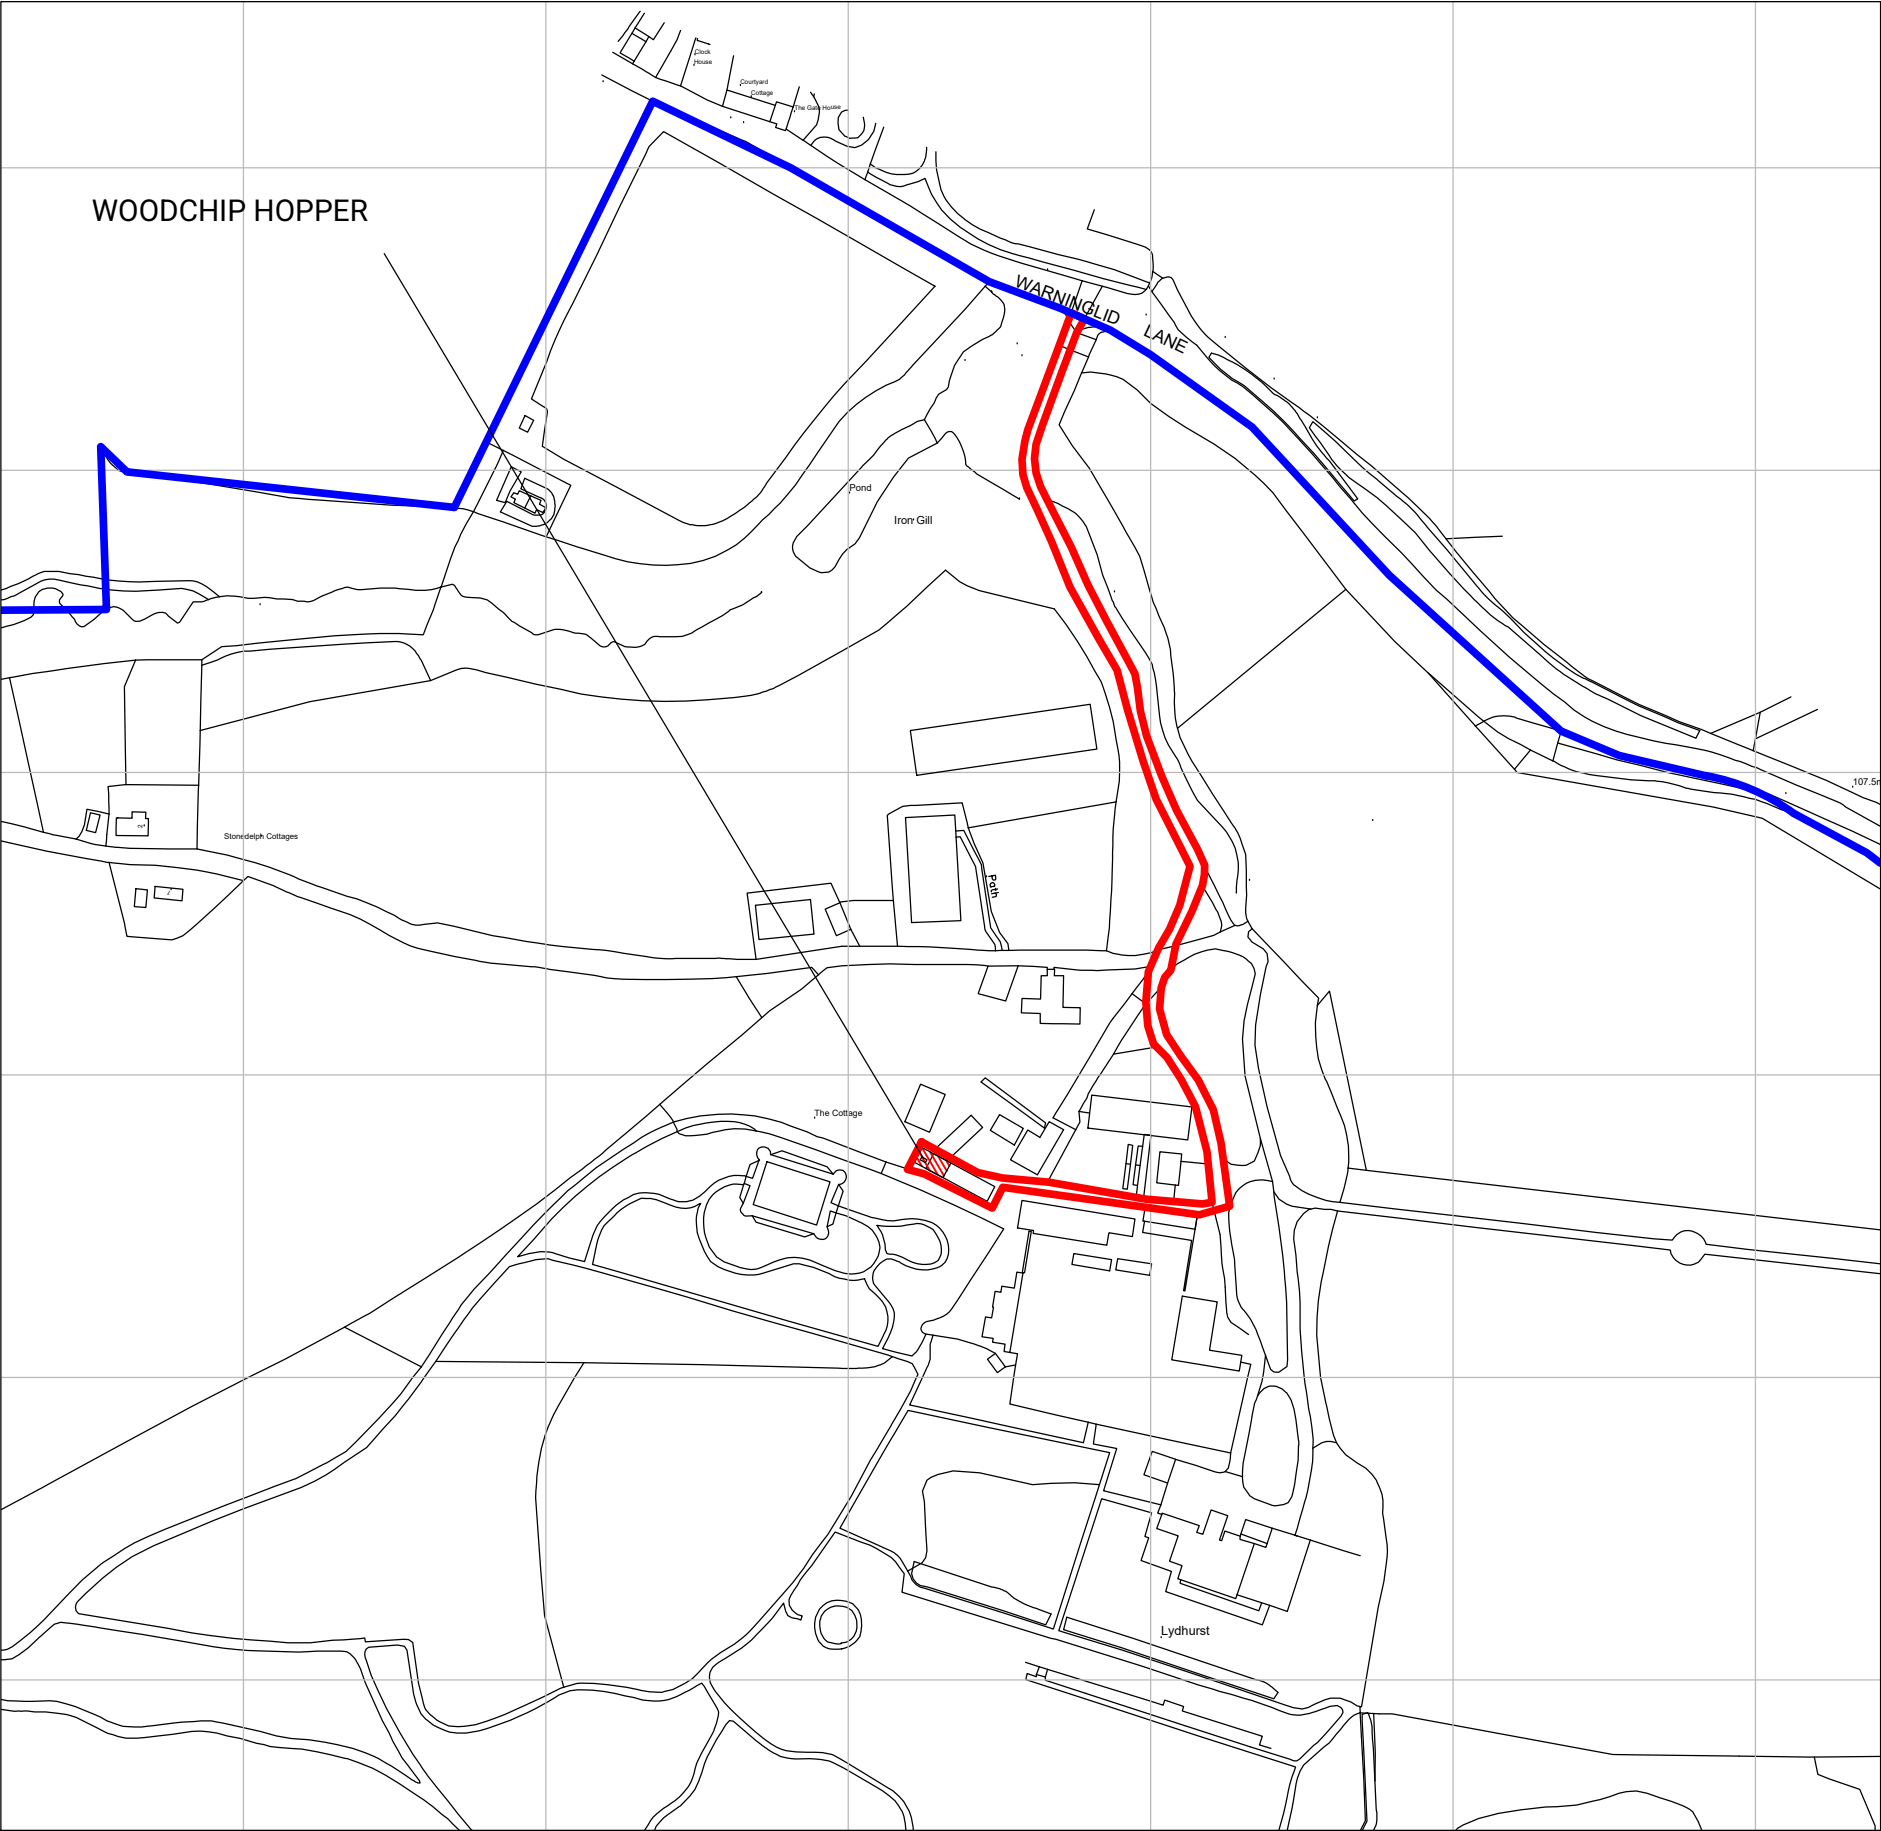
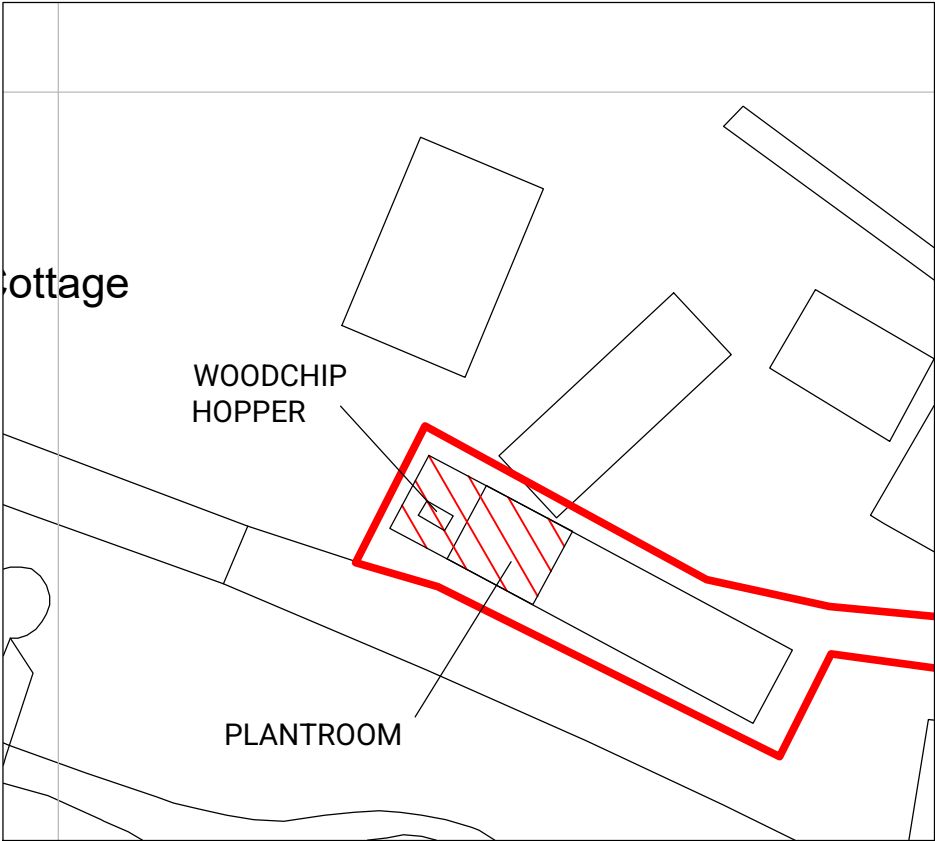


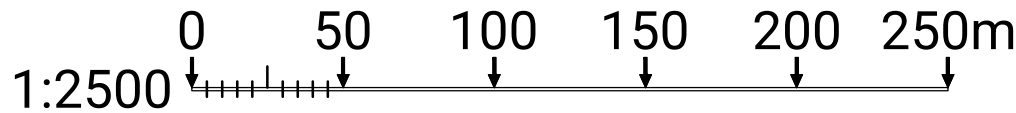

LOCATION PLAN

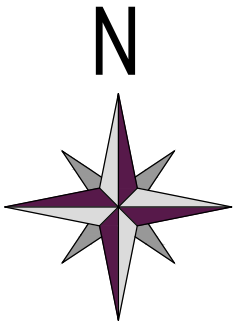

BLOCK PLAN

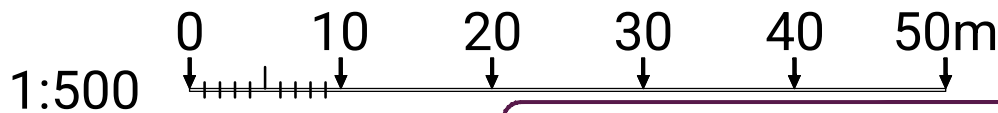

GENERAL NOTES

ALL DIMENSIONS TO BE CHECKED ON SITE PRIOR TO COMMENCEMENT OF WORKS - PLEASE REPORT ERRORS OR OMISSIONS TO THE ARCHITECT.

THIS DRAWING HAS BEEN PRODUCED FOR THE PURPOSES OF PLANNING AND BUILDING REGULATIONS APPROVALS ONLY AND IS NOT INTENDED TO BE A FULL WORKING DRAWING.

THIS DRAWING IS TO BE READ IN CONJUNCTION WITH ANY WRITTEN SPECIFICATIONS, SCHEDULES OF WORK AND STRUCTURAL ENGINEER'S DETAILS AS APPROPRIATE.

THIS DRAWING IS THE COPYRIGHT OF PUMP HOUSE DESIGNS AND ANY FURTHER REPRODUCTION OF THE PLAN IS NOT PERMITTED WITHOUT OBTAINING PRIOR CONSENT.

© CROWN COPYRIGHT 2026 - LICENCE NO. 100032237

A	VALIDATION - RED LINE AREA ADDED	MG	22/7/26
REV	DESCRIPTION	BY	DATE
 PUMPHOUSE DESIGNS			
Architectural & Interior Design Consultants			
☎ 01424 871120 ✉ info@pumphousedesigns.co.uk			
CLIENT DAAAG Farming LLP			
PROJECT THE NAKED FARM WARNINGLID LANE WARNINGLID HAYWARDS HEATH - RH17 5TG			
DRAWING LOCATION PLAN			
FIRST ISSUE MAY 26		DRAWN BY MRG	SCALE @ A3 1:500 & 1:2500
DRAWING NO. 8657 / LP / A			