



KEY

- G1 GARAGE PARKING SPACES - 37
- P53 DISABLED PARKING SPACES - 1
- P1 ALLOCATED PARKING SPACES - 142
- TOTAL ALLOCATED SPACES - 180
- U UNALLOCATED PARKING SPACES - 1
- V VISITOR PARKING SPACES - 17



- CYCLE STORAGE LOCATION
- EV CHARGING POINT LOCATIONS

EV CHARGING POINT LOCATIONS

ALL HOUSES TO BE PROVIDED WITH AN EV CHARGER LOCATED ON HOUSE SIDE WALL, FRONT GARAGE PIER OR STAND ALONE COLUMN.

66% OF FLATS AND VISITOR PARKING WILL BE PROVIDED WITH ACTIVE EV CHARGING POINTS IN LINE WITH PARKING POLICY REQUIREMENTS AND IN ACCORDANCE WITH AD PART S.

ALL REMAINING VISITOR SPACES WILL HAVE PASSIVE INFRASTRUCTURE PROVIDED TO ENABLE FUTURE UPGRADES

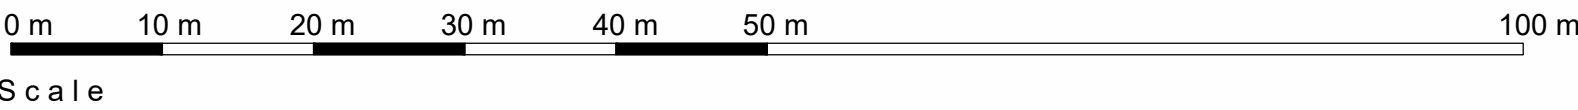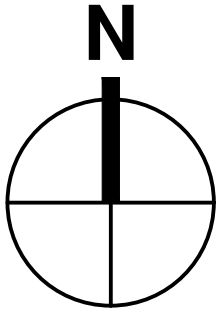

|          |                        |
|----------|------------------------|
| Client:  | Crest Nicholson South  |
| Project: | Scamps Hill, Lindfield |

|                |              |
|----------------|--------------|
| Drawing Title: | Parking Plan |
| Scale:         | 1:500@ A1    |

| Revision | Drawn | Check | Date     |
|----------|-------|-------|----------|
| A        | ZT    | JH    | 28.04.26 |



| Project No | Class | Dwg No | Status | Rev |
|------------|-------|--------|--------|-----|
| 3416       | A     | 1702   | PL     | A   |