



KEY

FACING BRICK

MULTI STOCK BRICK

RED BRICK

FEATURE MATERIALS


WHITE TIMBER OR COMPOSITE

TILE HANGING

ROOF MATERIALS

CLAY ROOF TILES

SLATE ROOF TILES

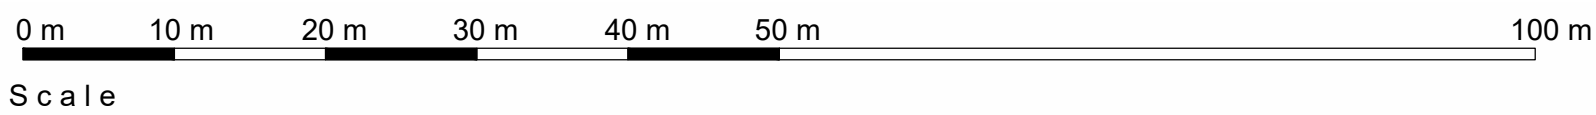

Client:
Crest Nicholson South

Project:
Scamps Hill, Lindfield

Drawing Title:
Materials Plan

Scale:
1:500@ A1

Revision	Drawn	Check	Date
A	ZT	JH	28.04.26



The Front Bar, 124 Manor Road North, Thurston, Dilton, KT7 0BH
T: 01372 470 313 W: www.omega-architects.co.uk

Project No	Class	Dwg No	Status	Rev
3416	A	1703	PL	A

CLASS C: COLOURS & BACKS HERE
STATUS: PL: PLOTTED FOR PRINTING, REV: REVISIONS, DWT: WORKING DRAWING