




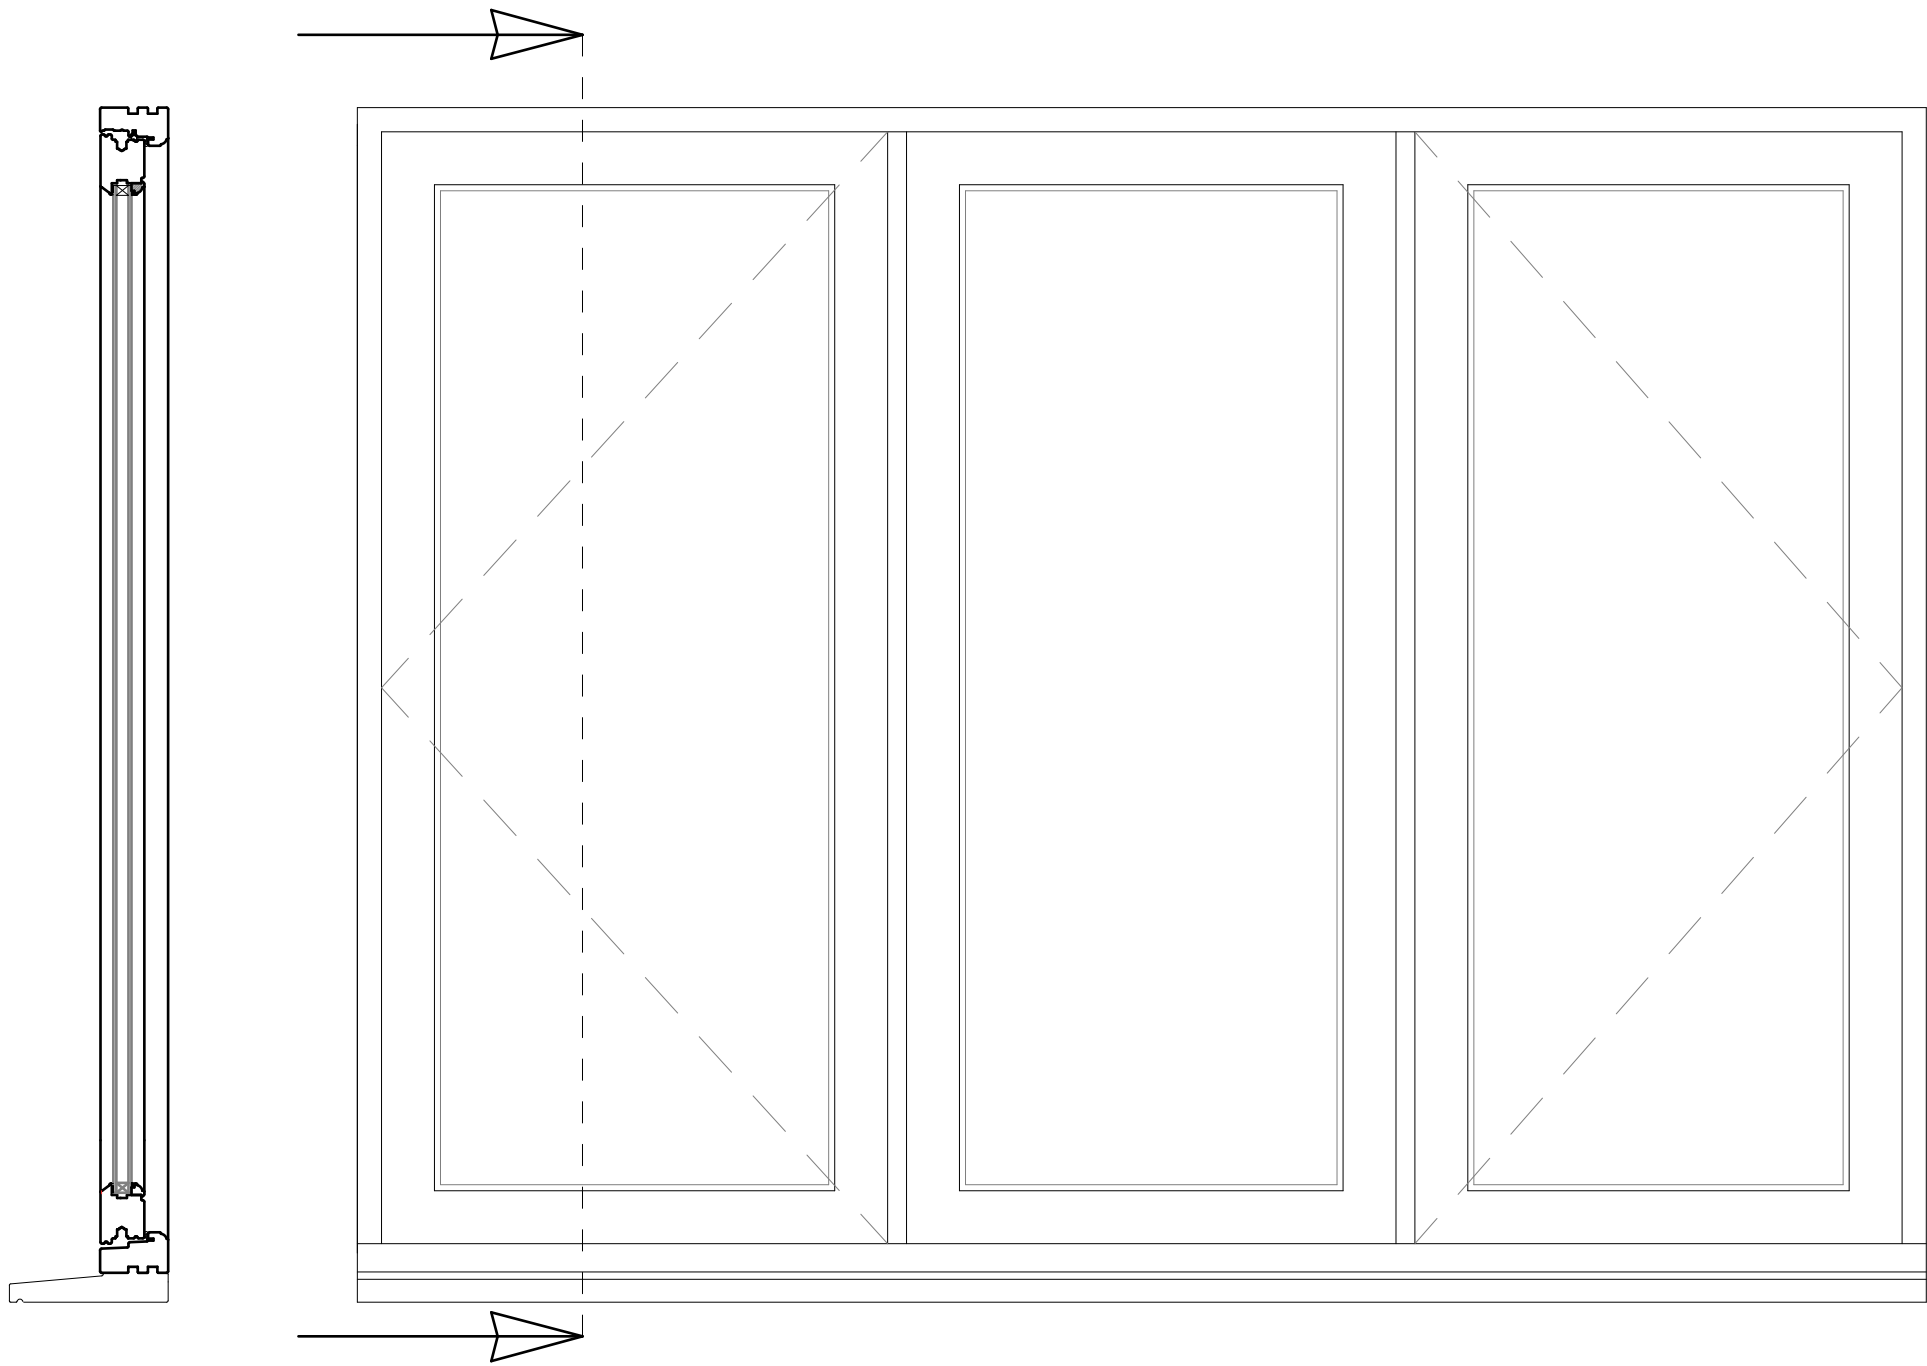

Window :	EW 007 New double glazed timber casement window S/O 2135 x 1580 U Value centre pane Min 1.4 W/msqK VIEWED OUTSIDE IN
Material	Factory finished timber flush casement window and cill. Species Accoya.
Ironmongery :	Matt black in pattern to match existing.
Window Board :	New window board in prepared softwood Painted finish white
Glazing :	Double glazed, argon fill low emissivity glass. G Value 0.67
Finish :	Factory finished white.

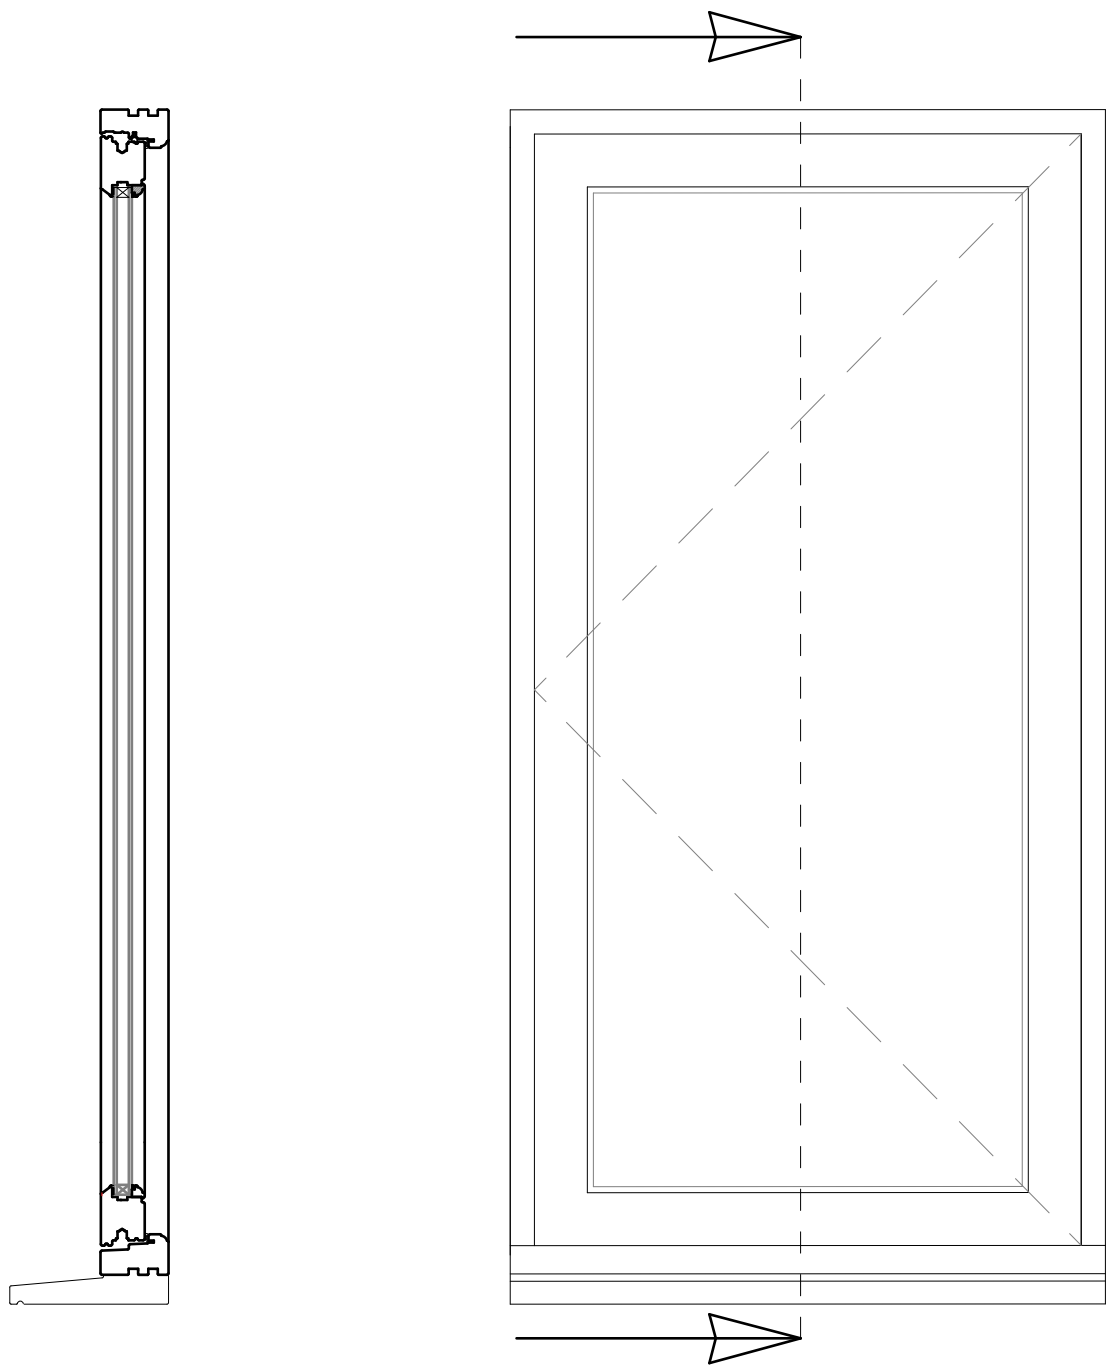


Window :	EW 008 New double glazed timber casement window - S/O 845 x 1580 U Value centre pane Min 1.4 W/msqK VIEWED OUTSIDE IN
Material	Factory finished timber flush casement window and cill. Species accoya.
Finish :	Factory finished white.
Ironmongery :	Matt black in pattern to match existing.
Window Board :	New window board in prepared softwood Painted finish white
Glazing :	Double glazed, argon fill low emissivity glass. G Vale 0.67

 

Doorset :	ED 002 New double glazed timber flush casement french door set S/O 1585 x 2300mm U Value centre pane Min 1.4 W/msqK VIEWED OUTSIDE IN
-----------	--

Material	Factory finished timber doorset. Species Accoya.
Ironmongery :	Ironmongery finish matt black. 3 Point espagnolette locking mechanism
Window Board :	N/A
Glazing :	Double glazed, argon fill low emissivity glas. G Value 0.67
Finish :	Factory finished white

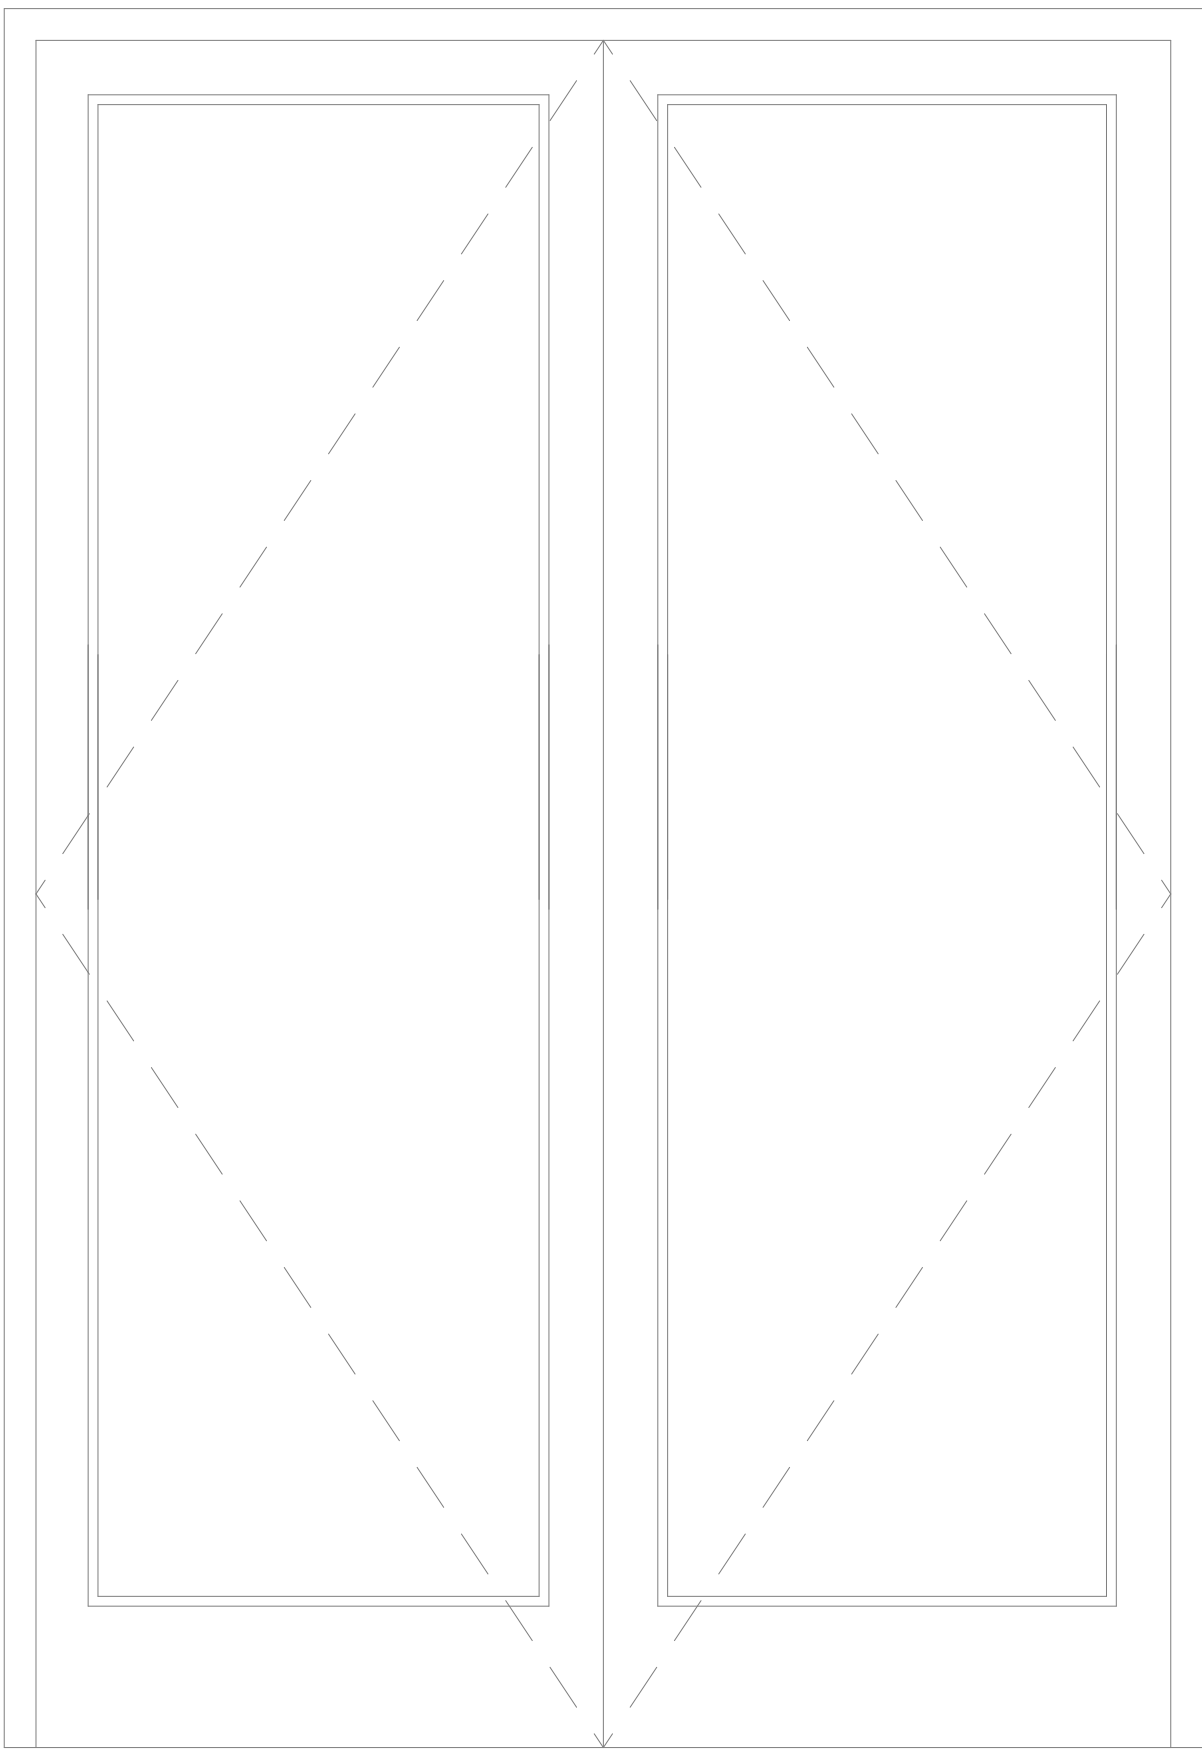

Notes

Do not scale off this drawing except for planning purposes
Check all dimensions on site before any work commences
All goods, materials and workmanship must conform to current building regulations, british standards and codes of practice.
Copyright of this drawing is to be retained by Ecotecture Ltd and must not be reproduced without written consent from the practice.

Drawing to be printed A1

RevID	Transmitted By	Transmittal Set Date	Layout Comment
-------	----------------	----------------------	----------------

BUILDING REGULATIONS

ecotecture
ECOLOGICAL ARCHITECTURE

01444 416745 info@ecotecture.co.uk
www.ecotecture.co.uk

31 Sussex Road Haywards Heath
West Sussex RH16 4DZ

Client: Emily and Rik Webster

Address: Walnut and Well
The Street
Bolney
RH17 5QW

Description: Detail 07

Scale: 1:10 Date: 15/04/2026
Drawn: KR Checked: RM
Drawing No: 818 /446