




Cross-section A-A'
Chainage 20m

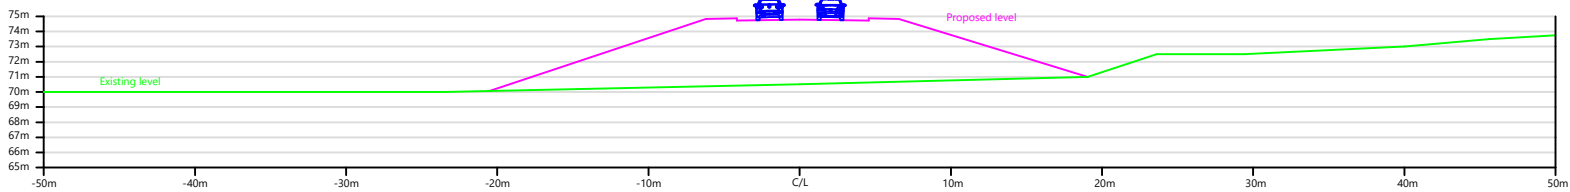


Cross-section B-B'
Chainage 40m

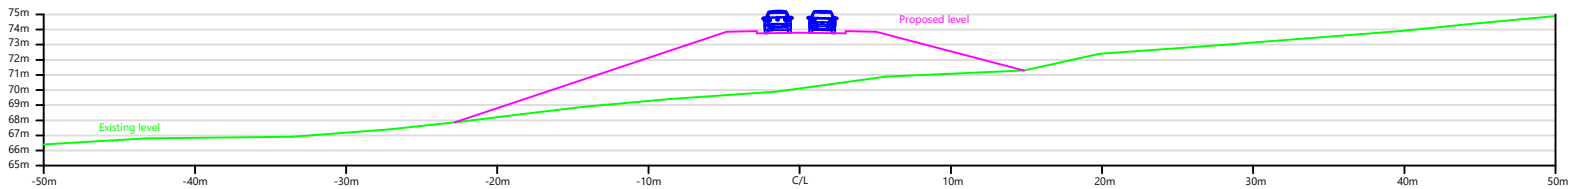

Cross-section C-C'
Chainage 60m

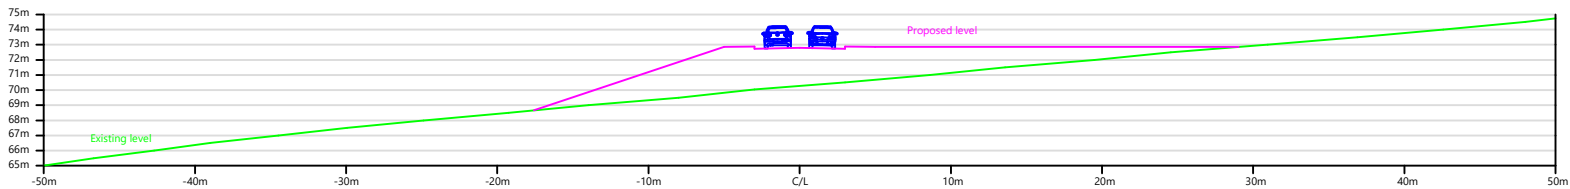

Cross-section D-D'
Chainage 80m

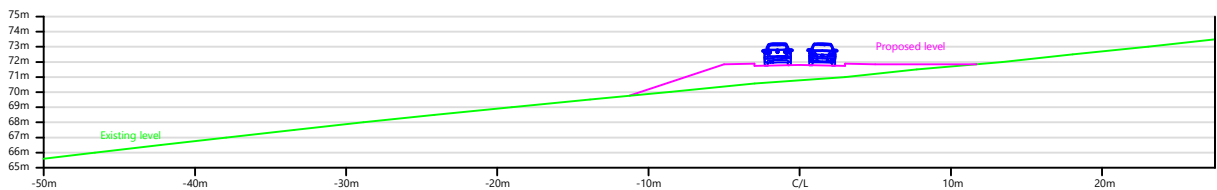

Cross-section E-E'
Chainage 100m

- Notes
1. Do not scale from this drawing.
 2. Dimensions in metres unless noted otherwise.
 3. Maximum access road gradient 1:50 for 20m from the give way line.
 4. Road markings to comply with TSRGD Traffic Signs Regulations.
 5. Road signage, road markings and street lighting to be confirmed at detailed design stage.
 6. Provision of embankments / retaining structures to form part of detailed design of the access road.

P3	20/03/26	Adjusted for new layout	NM
P2	09/03/26	Roundabout modified	NM
P1	08/01/26	First Issue	NM
Rev	Date	Description	By

Revision History

Client

Fairfax

Project

Land north of
Balcombe Road,
Haywards Heath

Title

Cross-sections along
access road

SDP

Bunton Barn, Bunton Lane
Bolney, West Sussex, RH17 5RE

Date	08.01.26	Scale	1:500	Drawn	NM
Drawing No.	SDP-XX-XX-DR-D-311	Revision	P3		