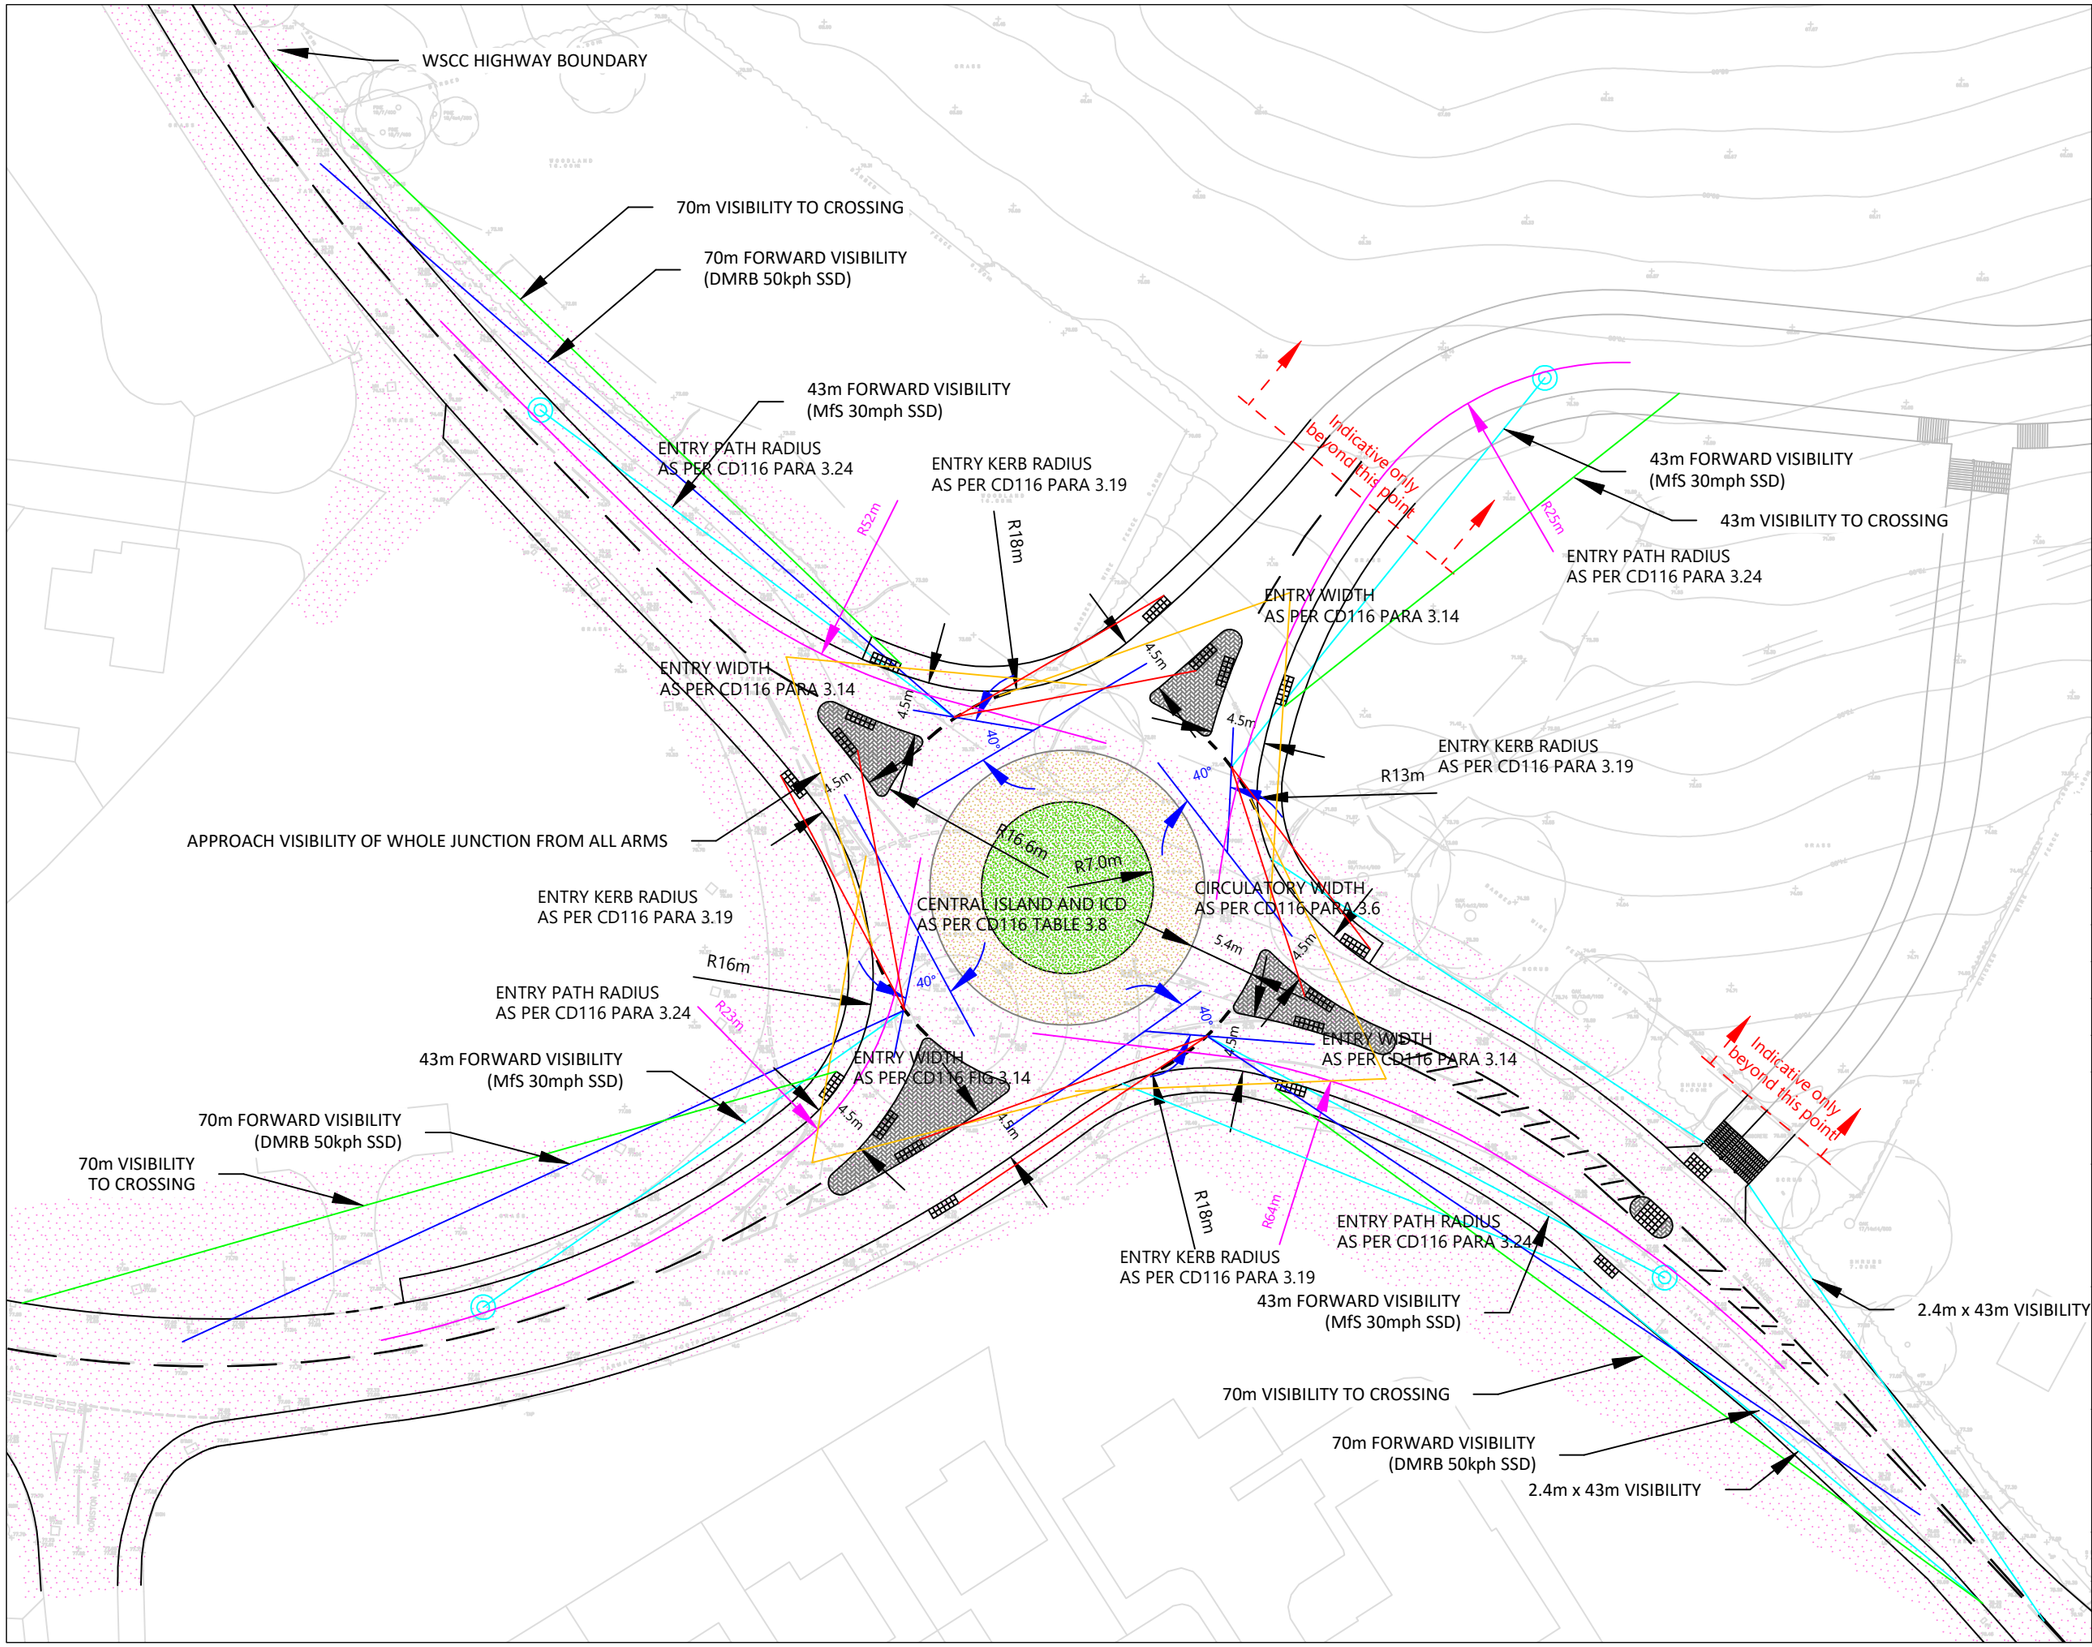


Notes

1. Do not scale from this drawing.
2. Dimensions in metres unless noted otherwise.
3. Central island R7m. Roundabout ICD 33.2m.
4. Entry widths 4.5m.
5. Maximum access road gradient 1:50 for 20m from the give way line.
6. Road markings to comply with TSRGD Traffic Signs Regulations.
7. Road signage, road markings and street lighting to be confirmed at detailed design stage.
8. Provision of embankments / retaining structures to form part of detailed design of the access road.

VISIBILITY FROM GIVE-WAY LINE TO CROSSING ON NEXT EXIT

VISIBILITY 15m TO GIVE-WAY LINE OF WHOLE JUNCTION

43m VISIBILITY SPLAYS

Rev	Date	Description	By
P5	09.04.26	Visibility splays added	NM
P4	20.03.26	Base updated	NM
P3	09.03.26	Roundabout modified	NM
P2	18.02.26	Updated and notes added	NM
P1	06.02.25	First Issue	NM

Revision History

Client

Fairfax

Project

Land north of Balcombe Road, Haywards Heath

Title

Roundabout Geometry

SDP
Buncton Barn, Buncton Lane
Bolney, West Sussex, RH17 5RE

Date	Scale	Drawn
06.02.25	1:500	NM

Drawing No.	Revision
SDP-XX-XX-DR-D-352	P5