


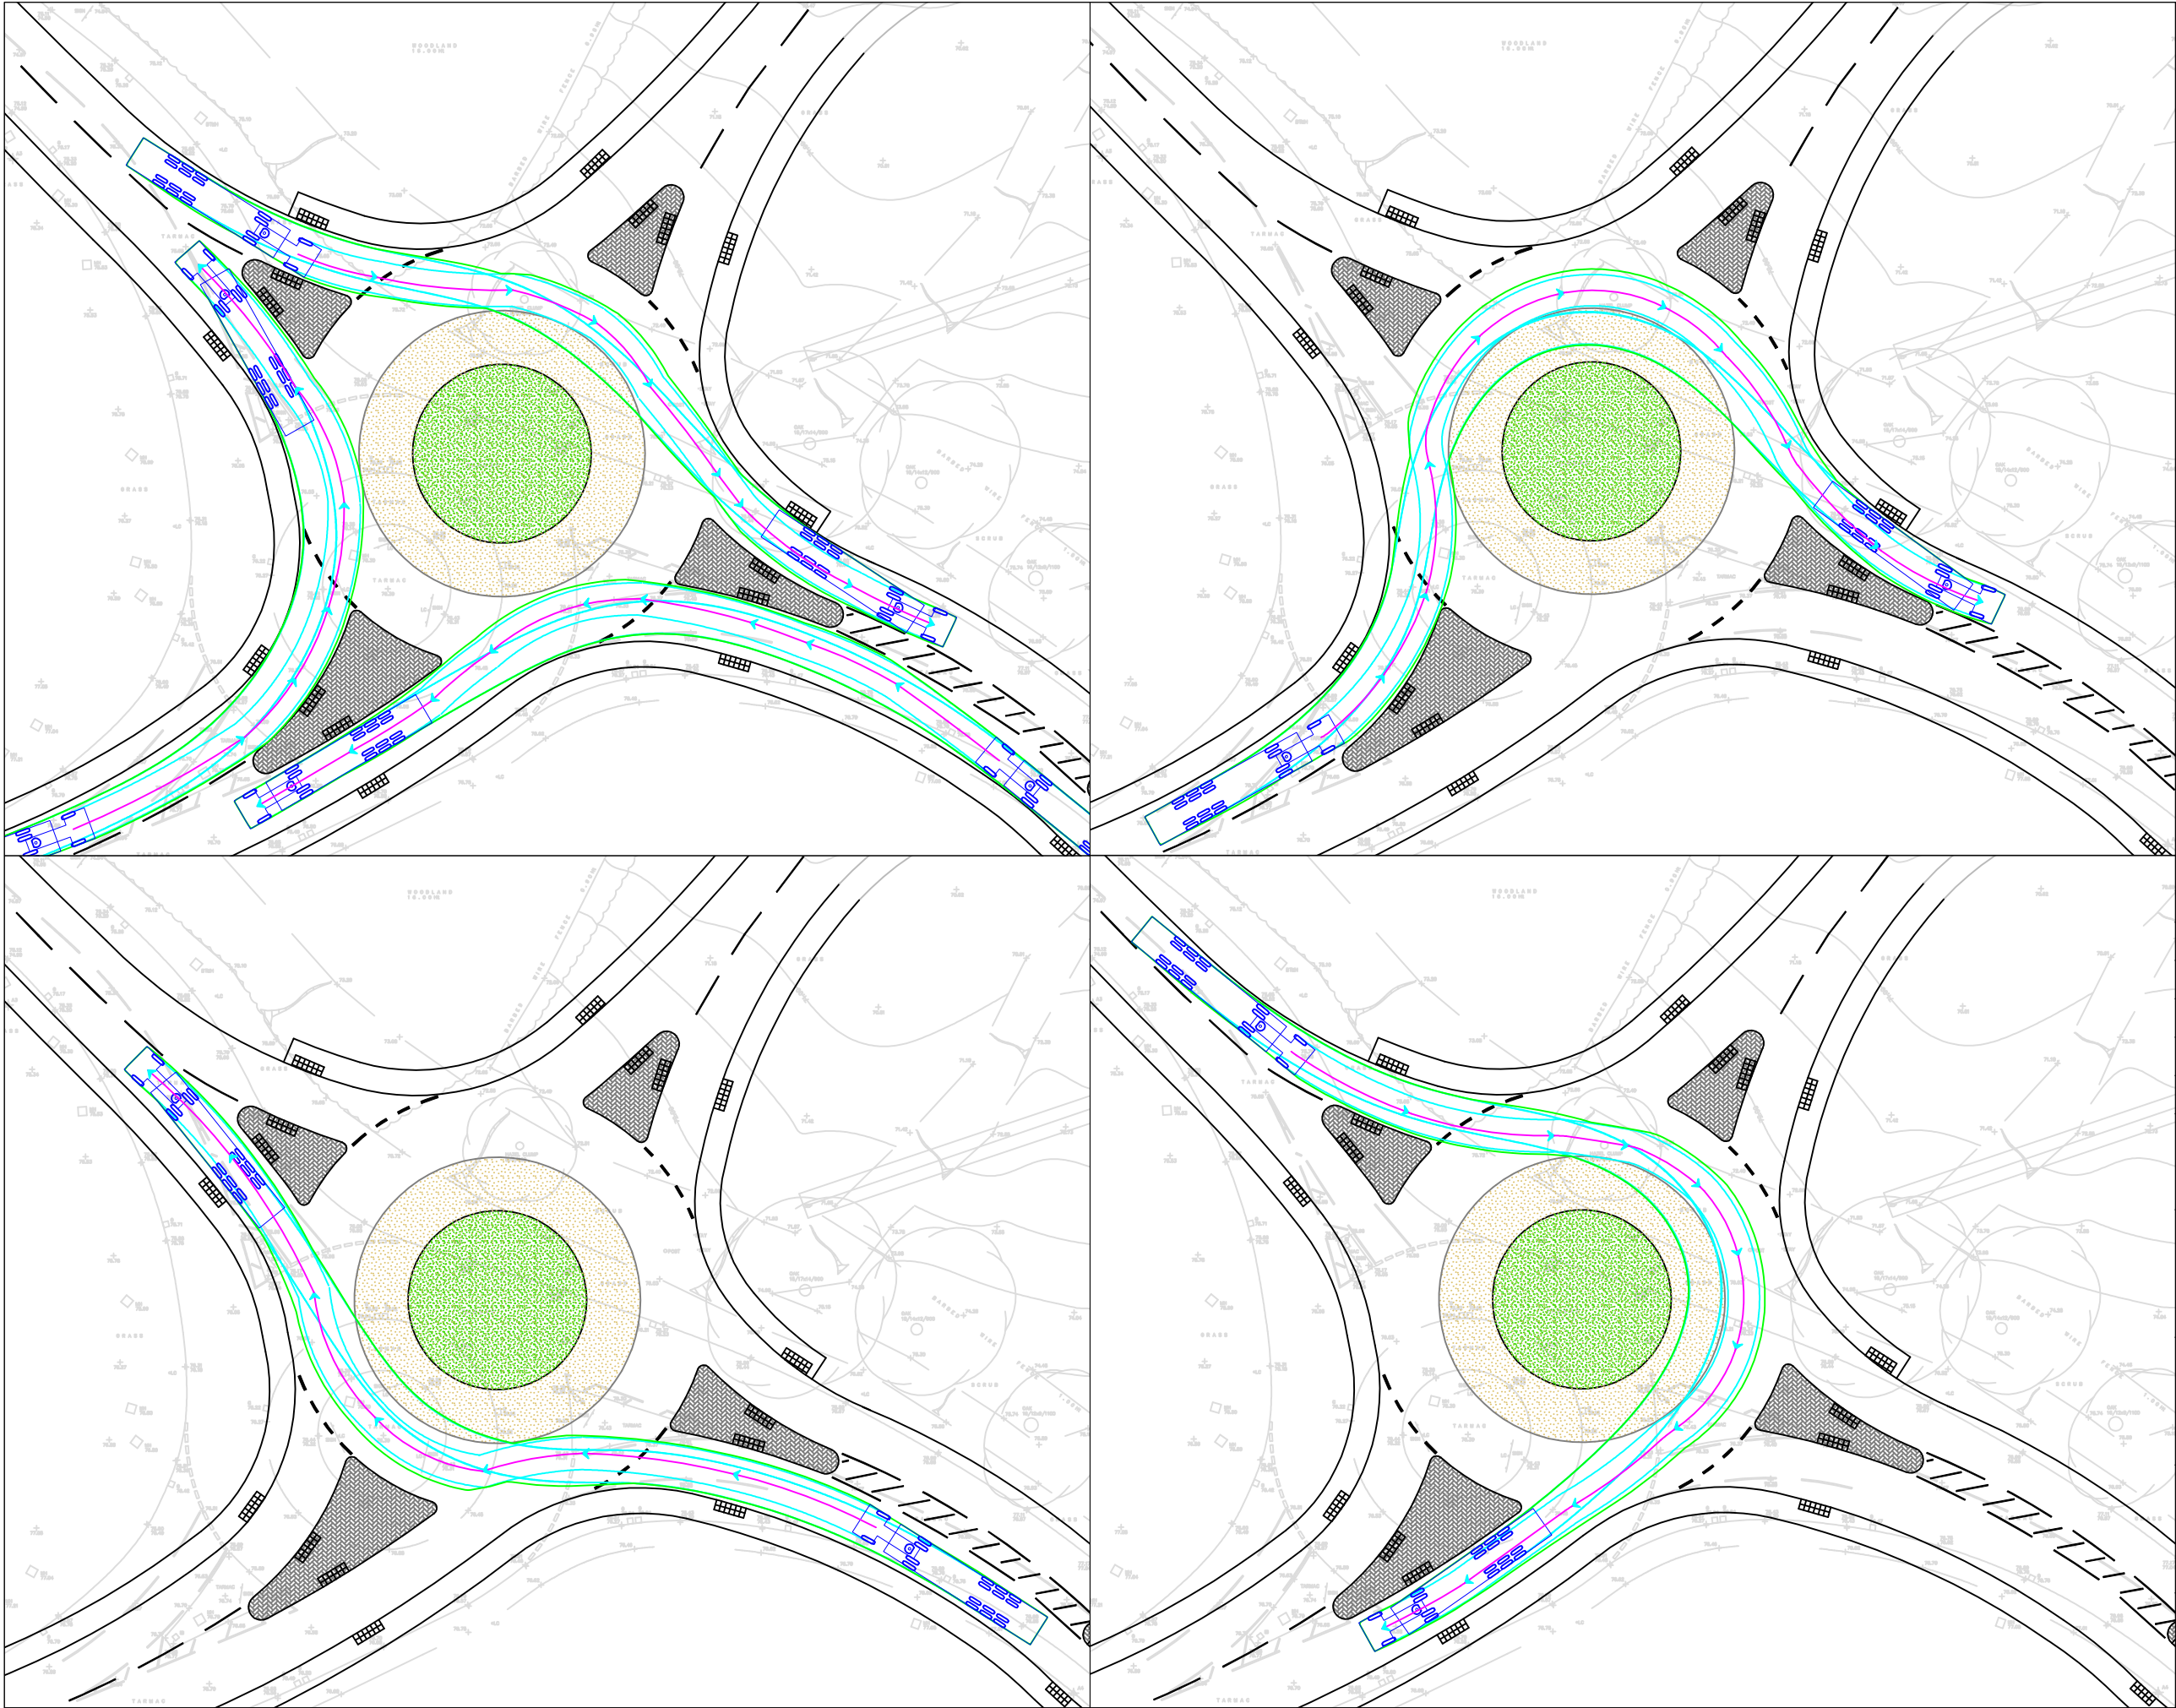

Notes

1. Do not scale from this drawing.
2. Dimensions in metres unless noted otherwise.
3. Central island R7m. Roundabout ICD 33.2m.
4. Entry widths 4.5m.
5. Maximum access road gradient 1:20 for 10m from the give way line.
6. Road markings to comply with TSRGD Traffic Signs Regulations.
7. Road signage, road markings and street lighting to be confirmed at detailed design stage.
8. Provision of embankments / retaining structures to form part of detailed design of the access road.

Artic

|                    |        |        |
|--------------------|--------|--------|
| Tractor Width      | : 2.55 | metres |
| Trailer Width      | : 2.55 |        |
| Tractor Track      | : 2.55 |        |
| Trailer Track      | : 2.55 |        |
| Lock to Lock Time  | : 6.0  |        |
| Steering Angle     | : 42.7 |        |
| Articulating Angle | : 70.0 |        |

|                                                           |                    |                     |          |
|-----------------------------------------------------------|--------------------|---------------------|----------|
| P3                                                        | 20.03.26           | Base updated        | NM       |
| P2                                                        | 09.03.26           | Roundabout modified | NM       |
| P1                                                        | 19.02.26           | First Issue         | NM       |
| Rev                                                       | Date               | Description         | By       |
| Revision History                                          |                    |                     |          |
| Client                                                    |                    |                     |          |
|                                                           |                    |                     |          |
| Project                                                   |                    |                     |          |
| Land north of<br>Balcombe Road,<br>Haywards Heath         |                    |                     |          |
| Title                                                     |                    |                     |          |
| Swept Path<br>Analysis 4/4                                |                    |                     |          |
| SDP                                                       |                    |                     |          |
| Bunton Barn, Bunton Lane<br>Bolney, West Sussex, RH17 5RE |                    |                     |          |
| Date                                                      | 19.02.26           | Scale               | 1:500    |
| Drawn                                                     | NM                 |                     |          |
| Drawing No.                                               | SDP-XX-XX-DR-D-356 |                     | Revision |
|                                                           |                    |                     | P3       |