
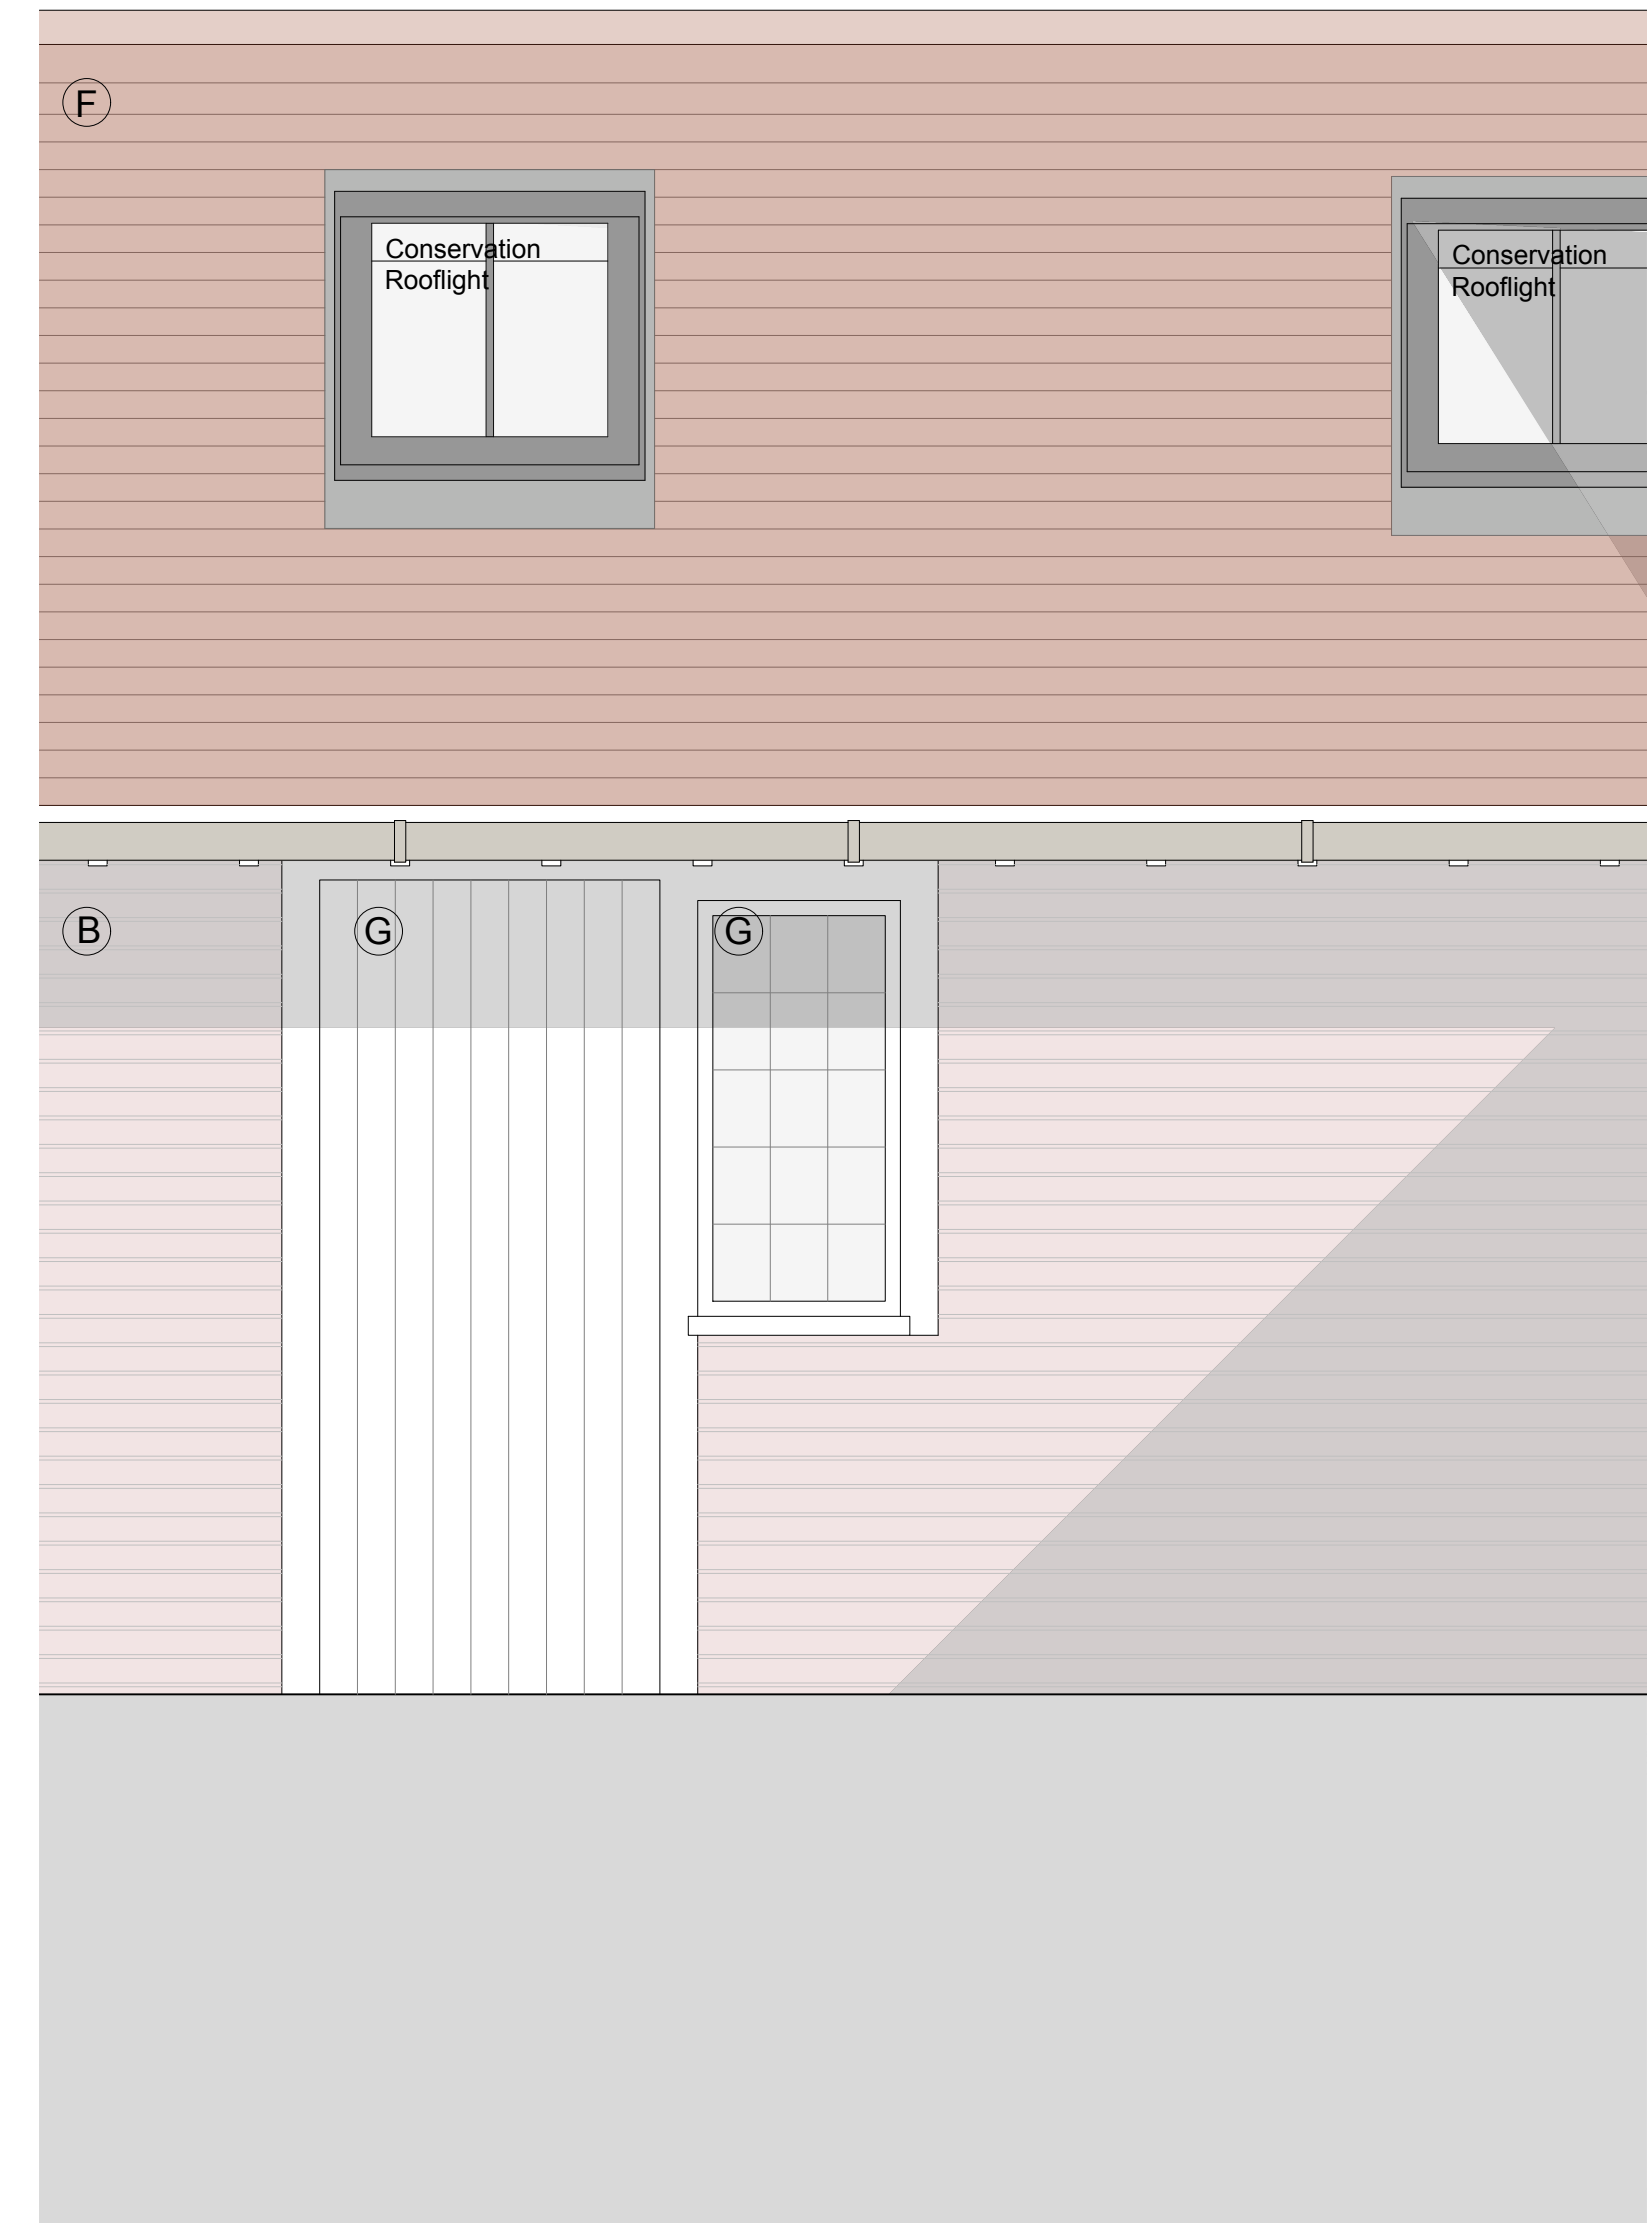


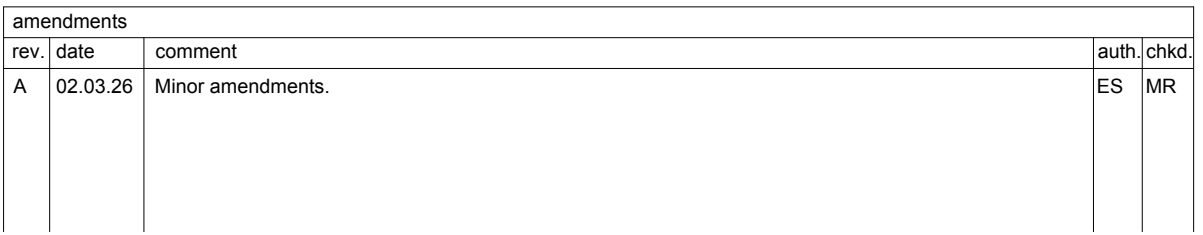

Proposed Detail Elevation 1:20

- A Natural facing stone blocks (not shown)
- B Red face brickwork
- C Clay tile hanging (not shown)
- D Neo-Elizabethan style half-timber (not shown)
- E Horsham stone tiled roof (not shown)
- F Clay tiled roof
- G Timber framed windows and doors
- H Stone mullion windows (not shown)
- I Lead roof

client	RCM Partnership LLP		drawing number	0603.PL.1511	revision	A
project	Chownes Mead Hotel, Chownes Mead Lane, Haywards Heath, RH16 4BS		drawing title	Proposed Bay Study Sectional Elevation - Kitchen Extension PLANNING		
drawn by	checked by	riba work stage	date	scale/original sheet size		
M.B	M.R	3	Feb '26	1:20 @ A1		
www.abir.co.uk studio@abirarchitects.co.uk Unit 1, Beta House, St John's Road, Hove, BN3 2FX, United Kingdom Hove +44 (0)1273 721 384 Company No 06877117 VAT No 971 4147 17			© ABIR Architects Ltd. Check all dimensions on site before work is undertaken. All goods and materials to conform with current building regulations, BSS and COPDs.			

RIBA
Chartered Practice