
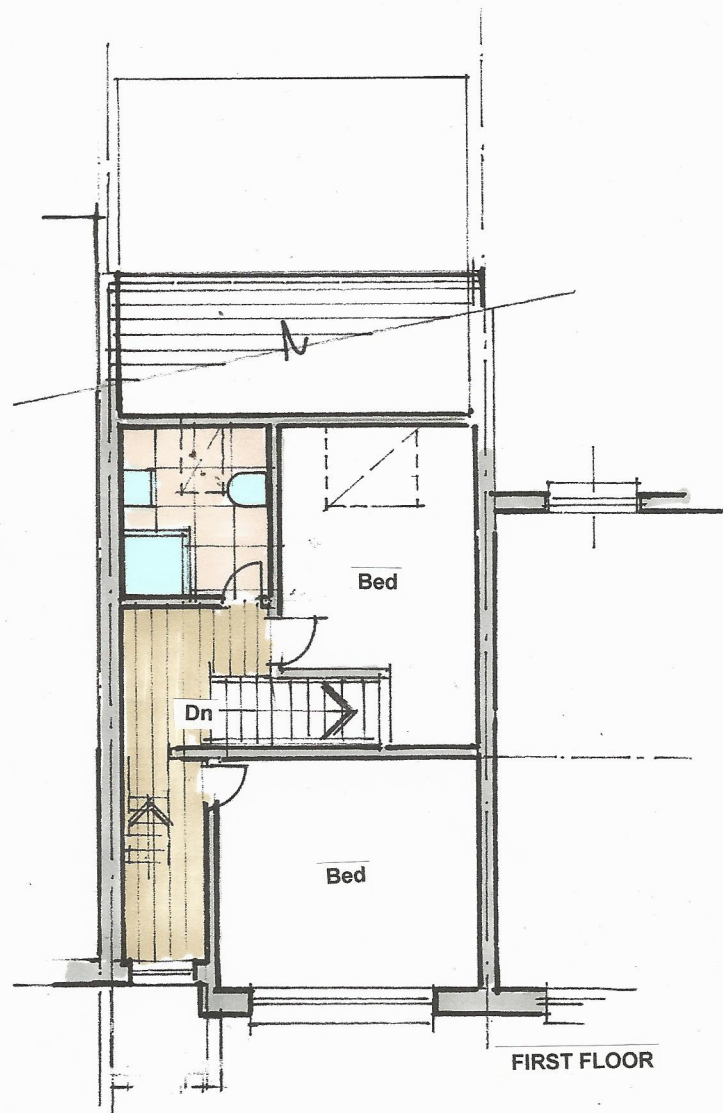
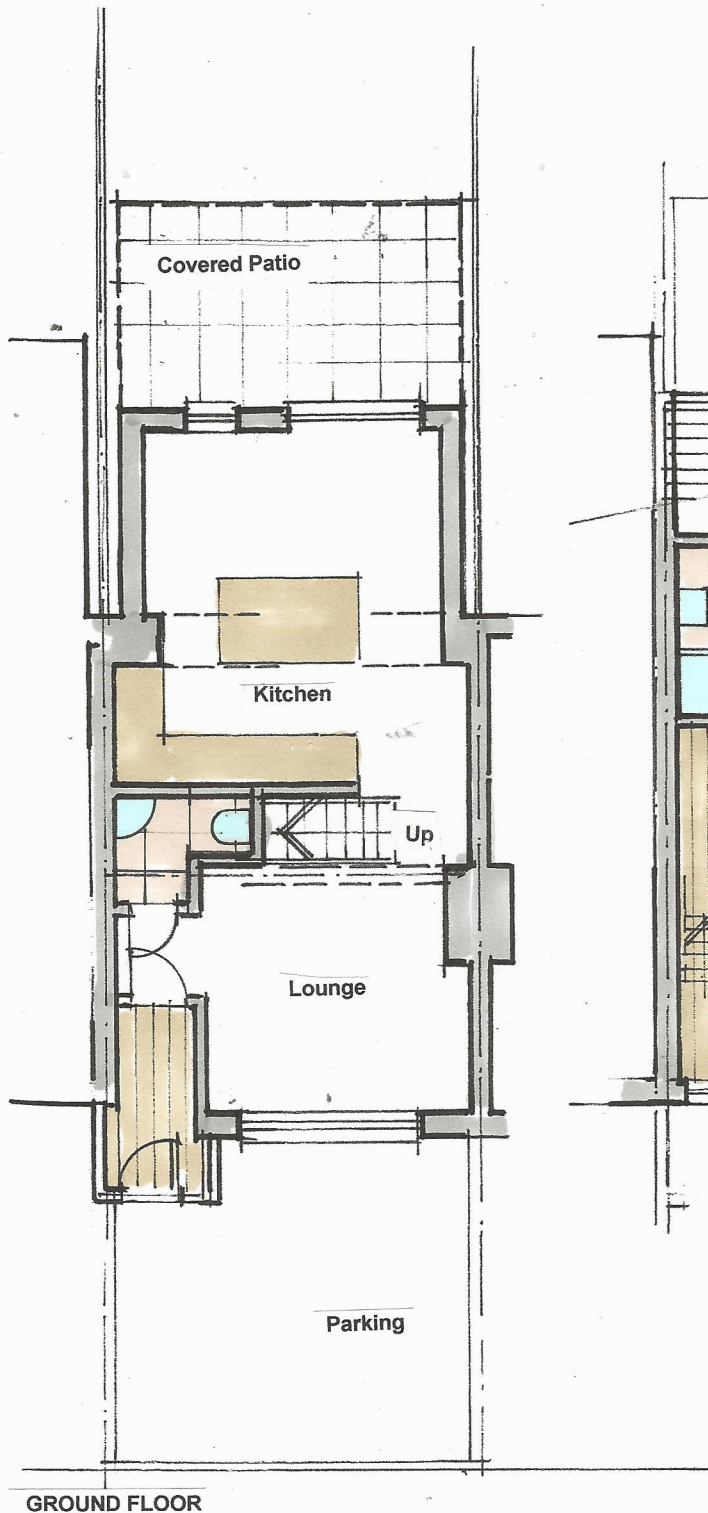


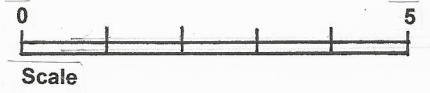

Plans as Existing

Scale 1:100 Drwg No: 5OR/Planning/03

5 Orchard Road. Burgess Hill. RH15 9PG