
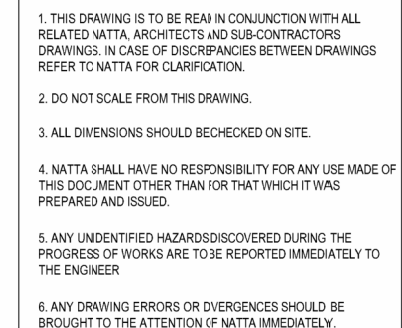


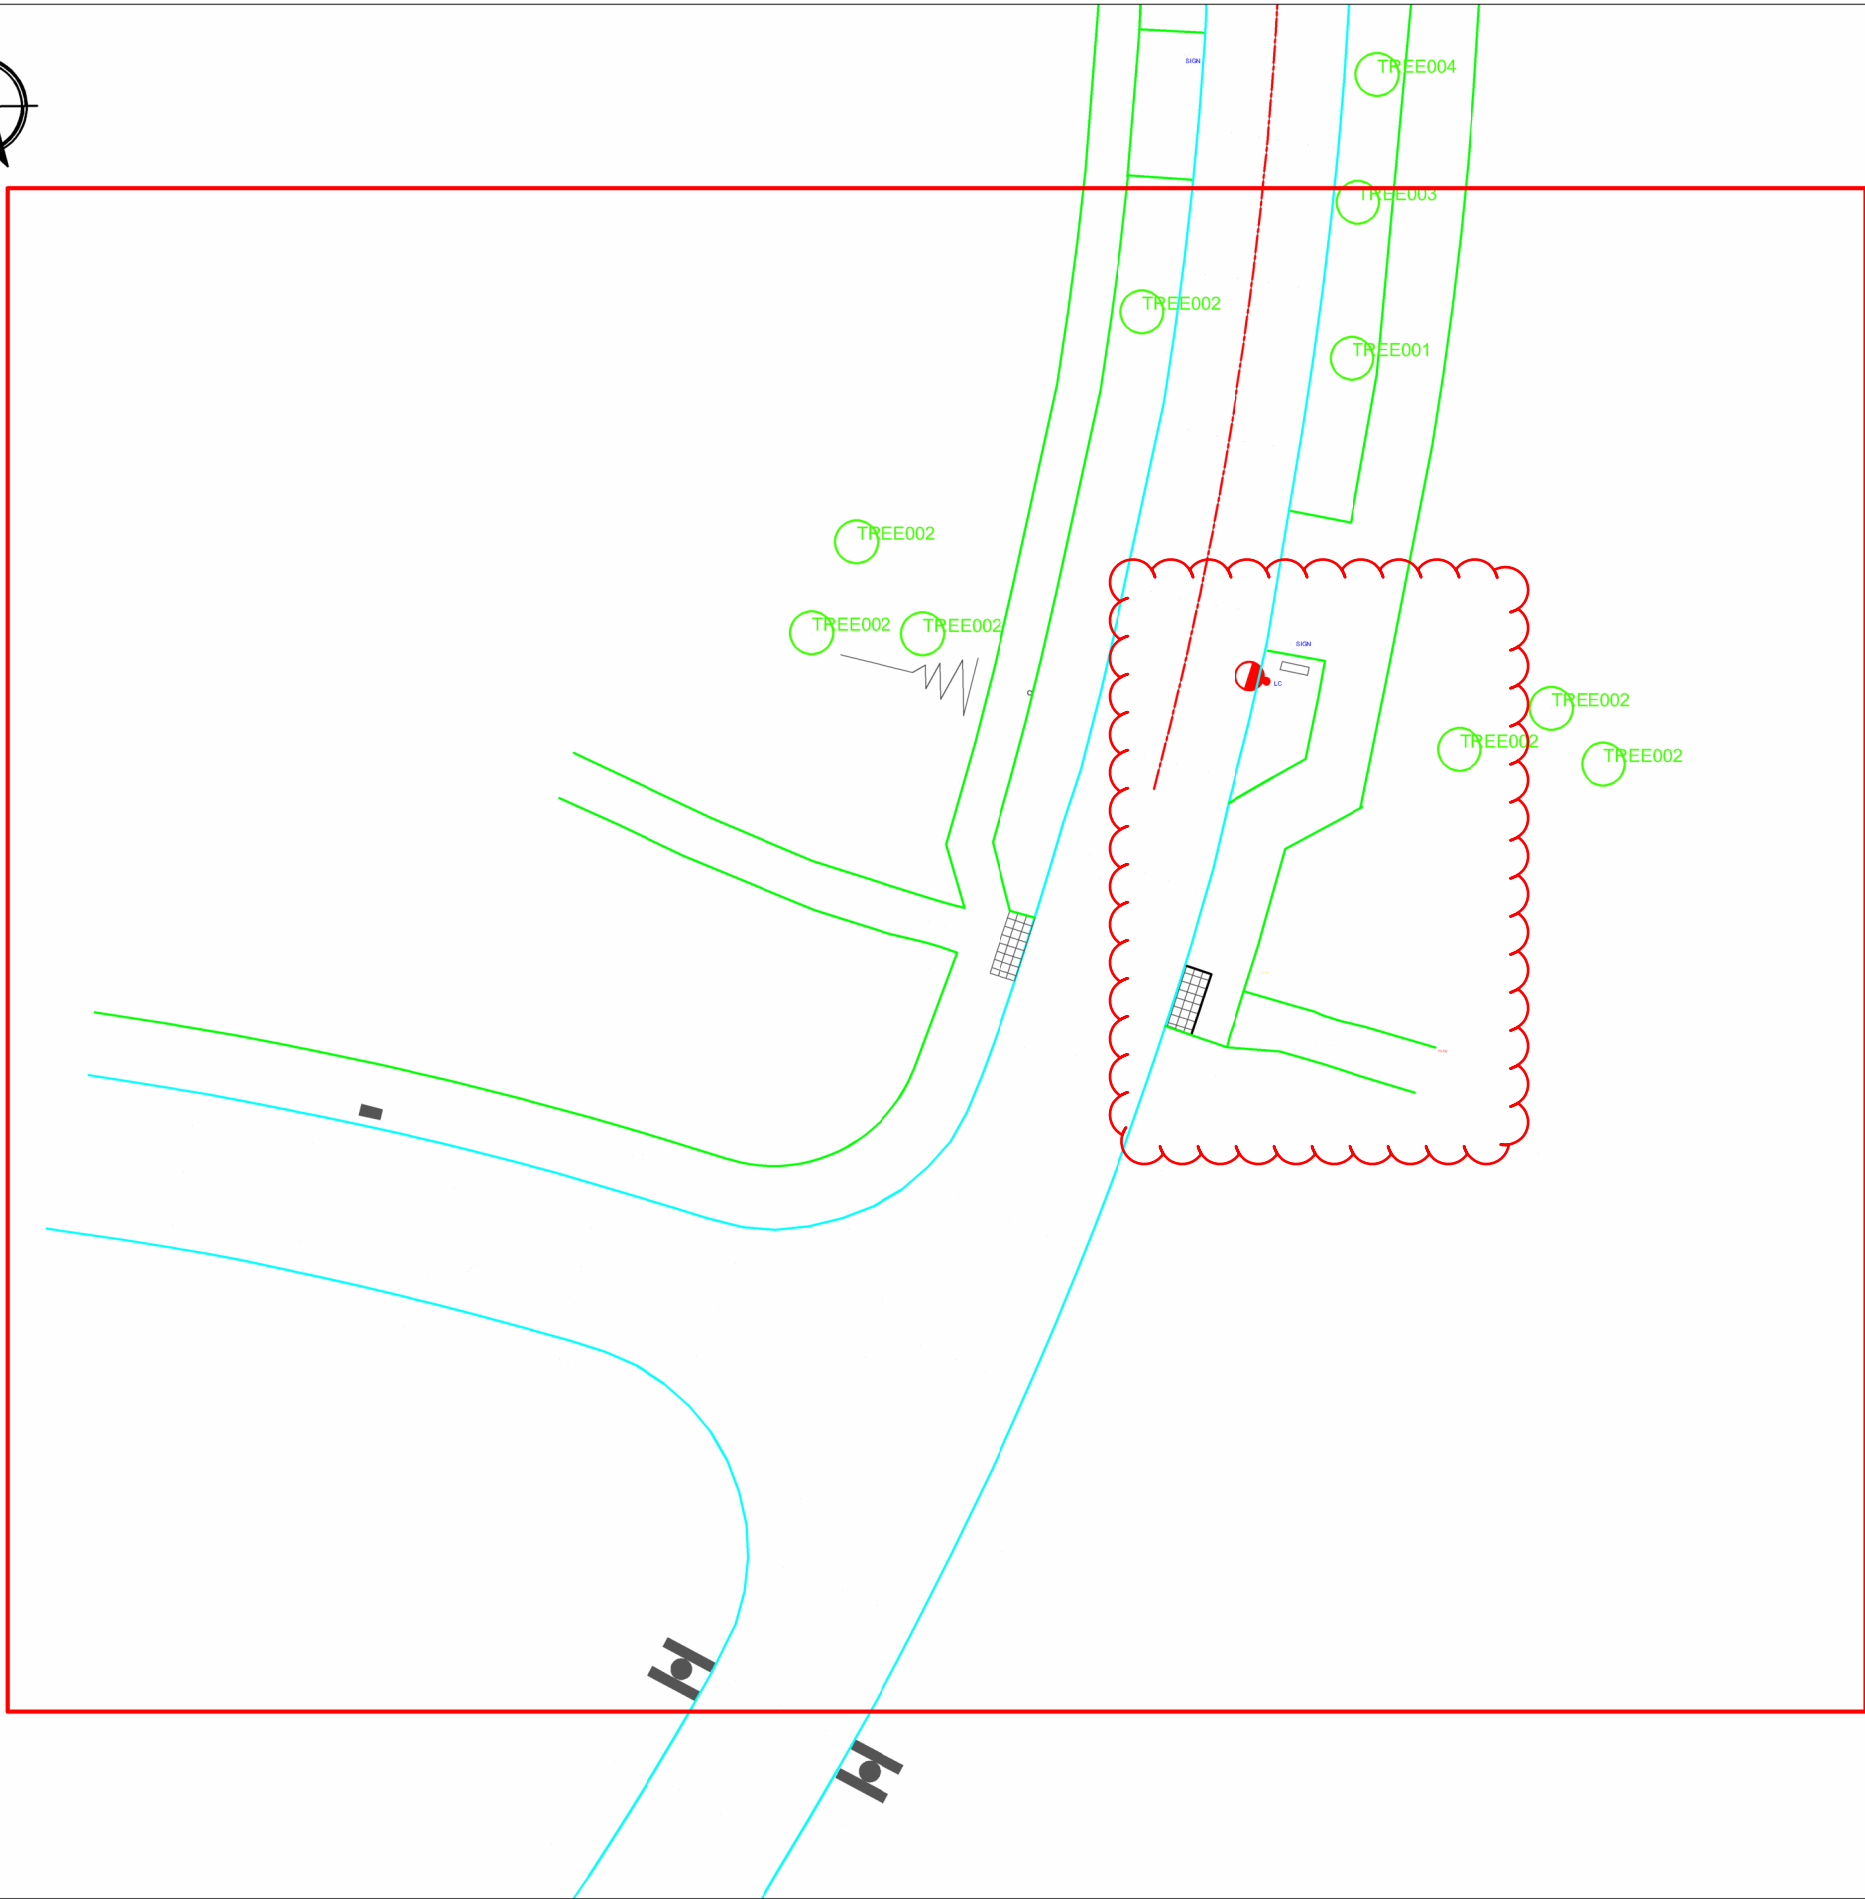

0	12.12.12	FIRST ISSUE	XX	YY
REV:	DATE:	DESCRIPTION:	DRAWN:	CHECKED:
STATUS: FOR INFORMATION				

NATTA
modern thinking traditional values

Natta Building Company Ltd
'Rose Court', Rye Common Lane,
Crandall, Farnham, Surrey, GU10 5DD

T: 01252 851155
reception@natta.co.uk
www.natta.co.uk

CELEBRATING OVER 50 years
of traditional excellence

CLIENT:	NAME / LOGO
PROJECT AND DRAWING TITLE:	
SPINE ROAD / S38 FOOTPATH AMENDMENTS	

SCALE:	PAPER SIZE:	DATE:	DRAWN:	CHECKED:
1:100	A2	12.12.2012	FL	CD
DRAWING NO:				REVISION:
NATTA-CXXXX-D-000-XXYZ				0