




Site Location Plan

ARDEN GRANGE

Ground Floor

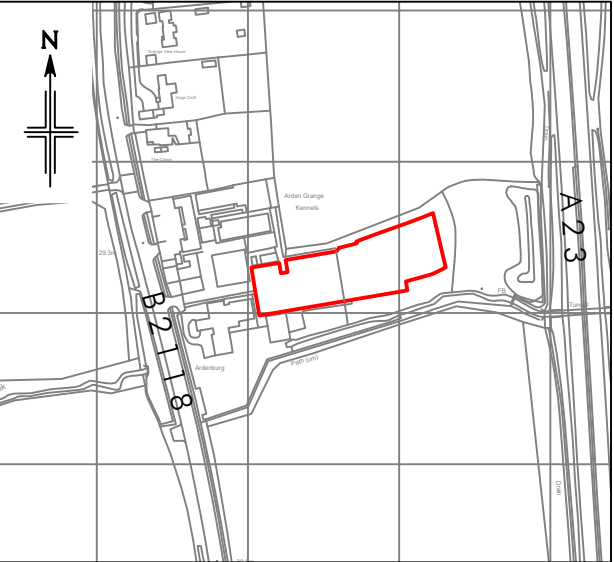

Location Plan

Scale 1:5000

Lease Demise

Notes:
Care should be taken when drawings are printed to avoid image distortion.

Ordnance Survey © Crown copyright 2026.
All rights reserved. Licence number LAN1001561.



T&T PJM UK Limited, Henrietta House, Henrietta Place,
London, W1G 0NB
Switchboard: 0207 182 2000
Web: www.turnerandtowntsend.com

Address:	Arden Grange		
	London Road, Albourne		
	Hassocks		
	BN6 9BJ		
Drawing:	Site Location Plan		
Date:	18 September 2026	Project No. 07626	
Scale:	1:1250@A3	Alt. Scale:	
Drawn:	MF	Checked:	
Dwg. No.	07626-LP-01		Rev. A