


Ordnance Survey®
UKMapCentre.com

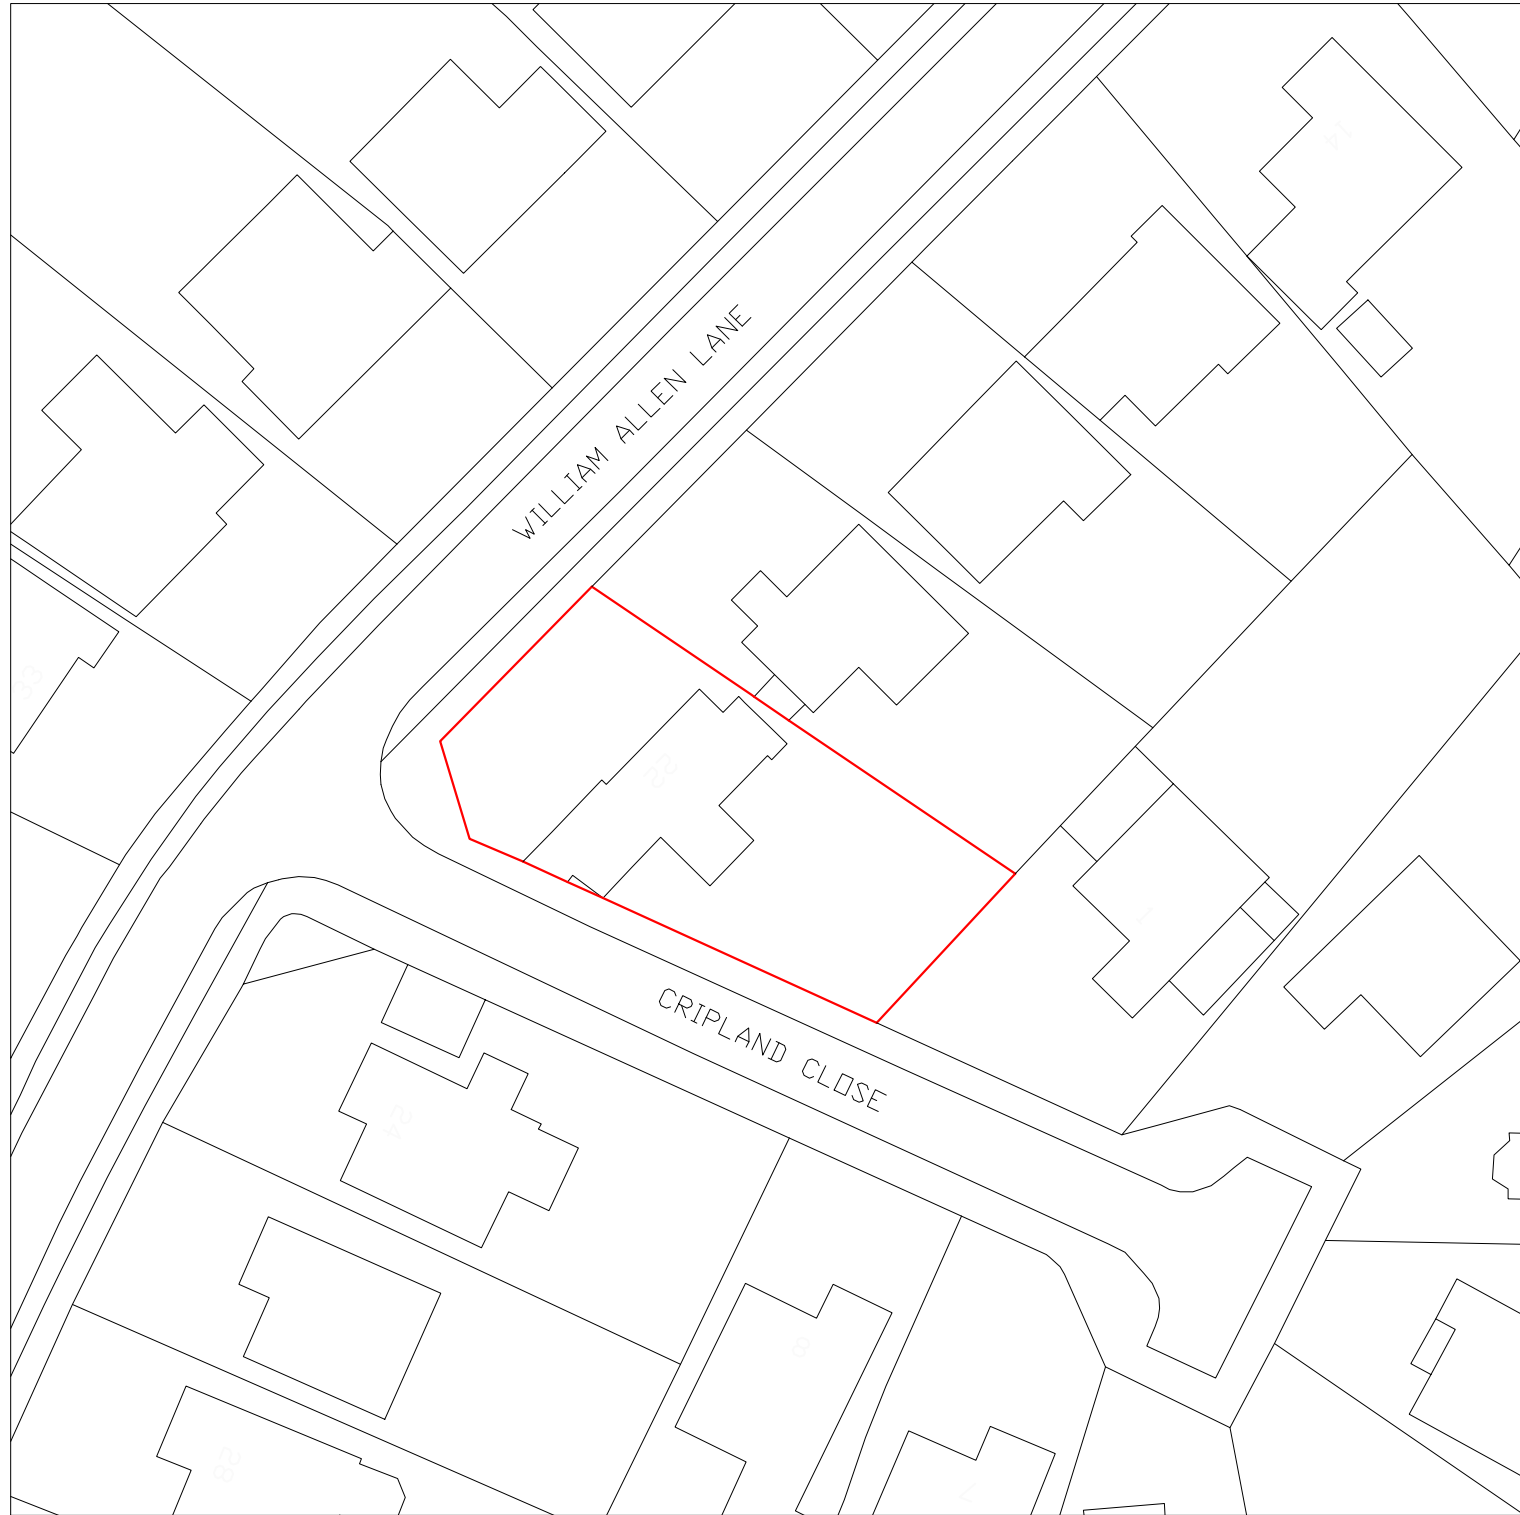


Block Plan 1:500
Existing

Serial Number: 333739
©Crown copyright and database right 2026
OS AC0000848283



Ordnance Survey®
UKMapCentre.com

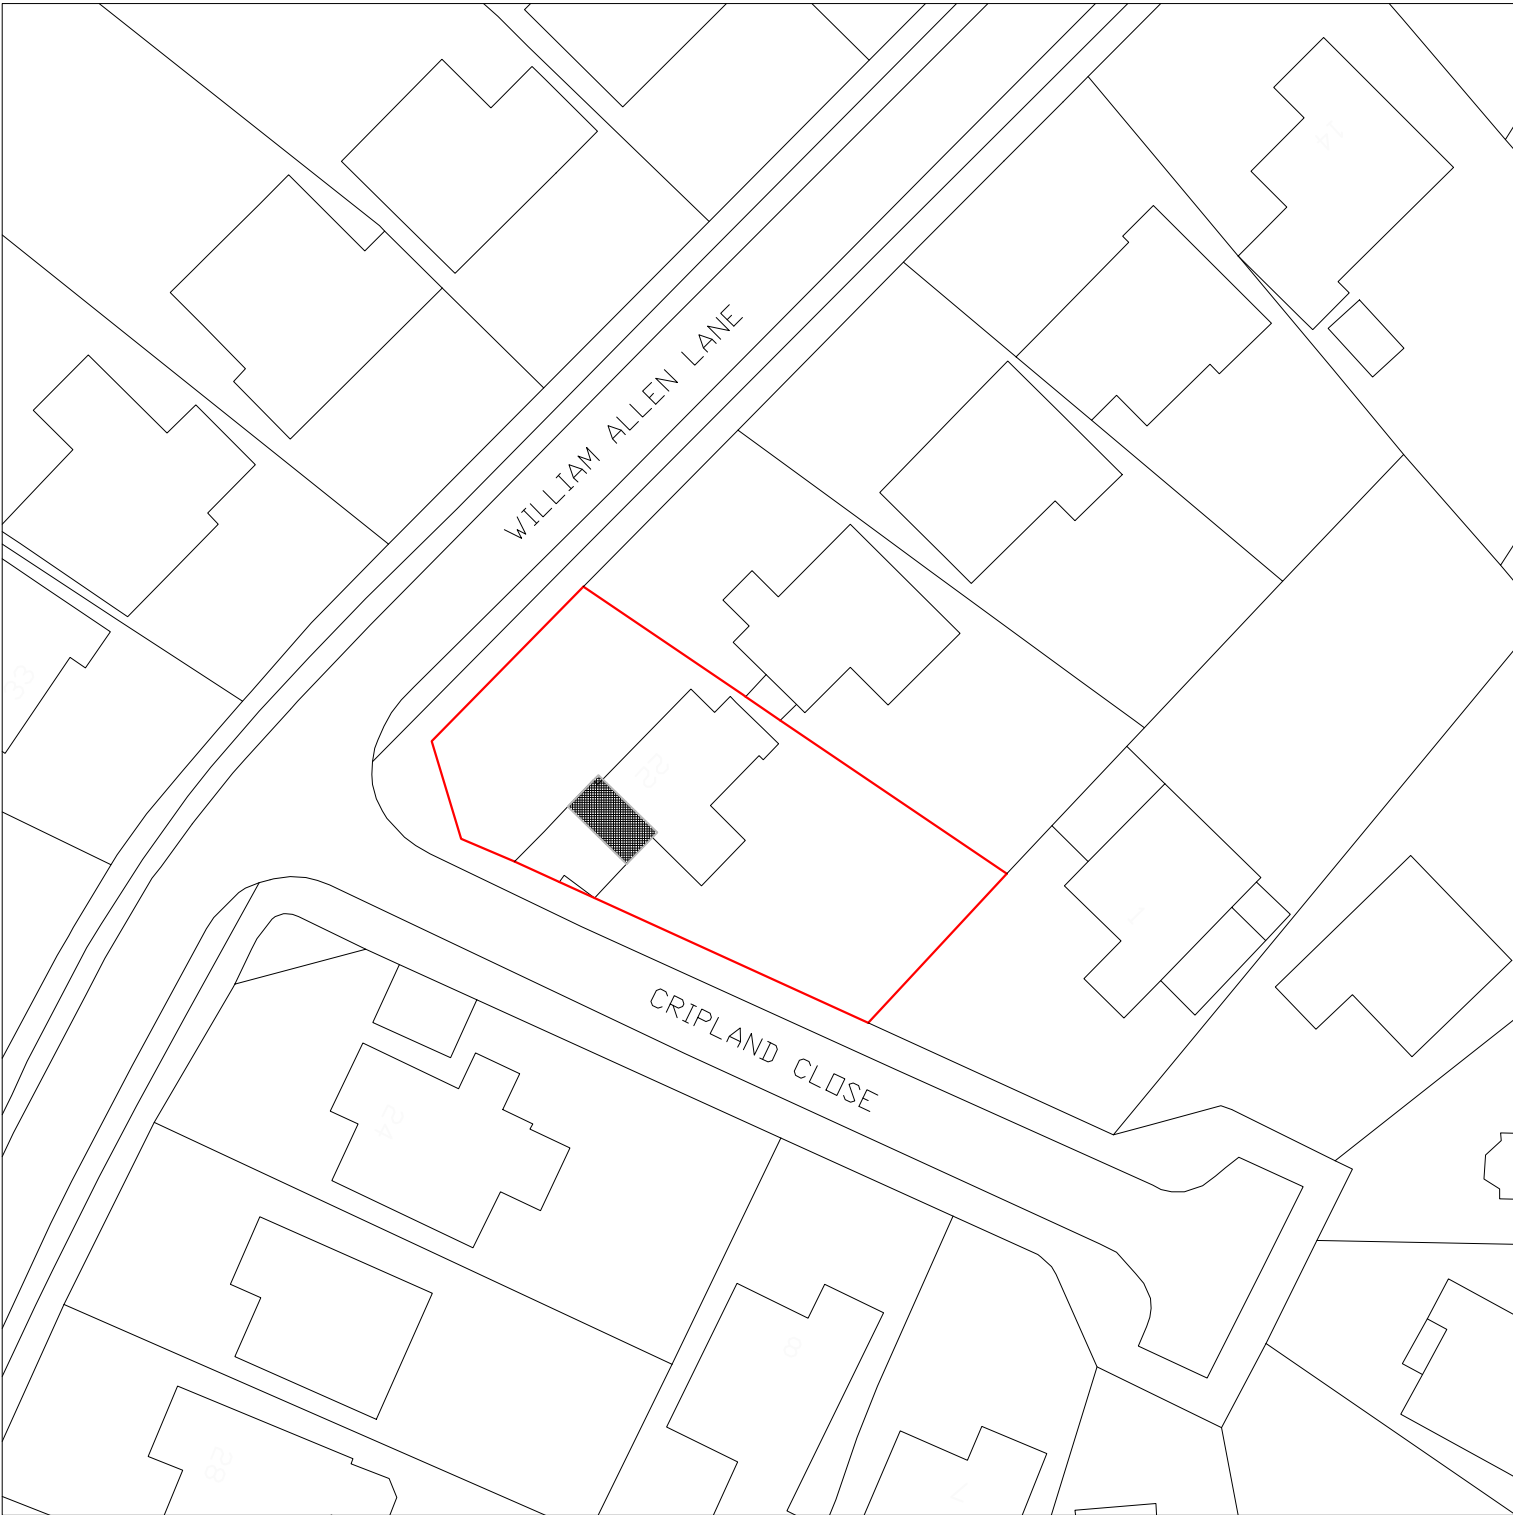


Block Plan 1:500
Proposed

Serial Number: 333739
©Crown copyright and database right 2026
OS AC0000848283




Ordnance Survey®
UKMapCentre.com

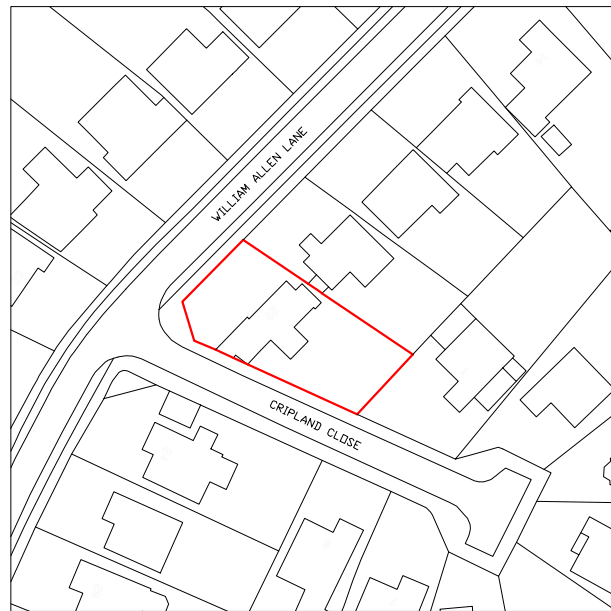


Location Plan 1:1250
Existing

Serial Number: 333739
©Crown copyright and database right 2026
OS AC0000848283

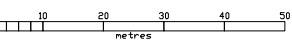


Ordnance Survey®
UKMapCentre.com

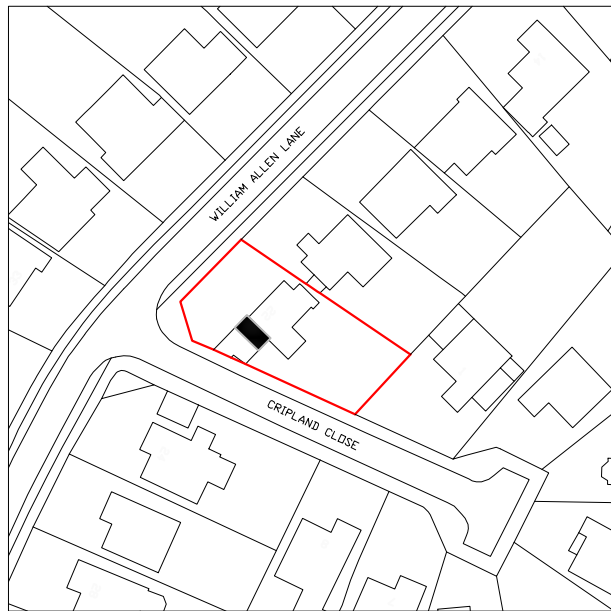

Location Plan 1:1250
Proposed

Serial Number: 333739
©Crown copyright and database right 2026
OS AC0000848283

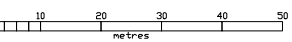

SKETCH DRAWING

NOTES:

- ~ Copyright of this drawing remains the property of Buchan Rum Architects Ltd and should not be reproduced in full or parts or re-used without written permission from Buchan Rum Architects Ltd.
- ~ These drawings must be used in conjunction with the structural engineers drawings & details, and with all other consultants, sub-contractor and specialist's drawings & details.
- ~ All dimensions are in millimetres, unless stated otherwise.
- ~ All goods materials workmanship to conform with current building regulations BSS and COPI's.
- ~ All dimensions must be checked on site, and any discrepancies verified with the architect.
- ~ Do not scale from the drawing.
- ~ Any discrepancies between the drawings, details and specification must be reported to the architect immediately before work is put in hand.
- ~ All works to be carried out in full accordance with current Building Regulations, British Standards and all Health & Safety Regulations.
- ~ If in doubt please ask.

rev.	date	comment
------	------	---------

amendments

Client

Site address

22 William Allen Lane
Lindfield

Job Title:

Residential Extension and internal
remodelling

Existing and Proposed block
plan and location plan

buchan rum

9 SAVILL ROAD
LINDFIELD
WEST SUSSEX RH162NY

E : info@buchanrumarchitects.co.uk

Scale

1:1250 1:500

Size

A1

Drawn By

Drawing number

26_102_PL_00_105

Rev

00