


32 Bruce Close, Haywards Heath, RH16 4QE

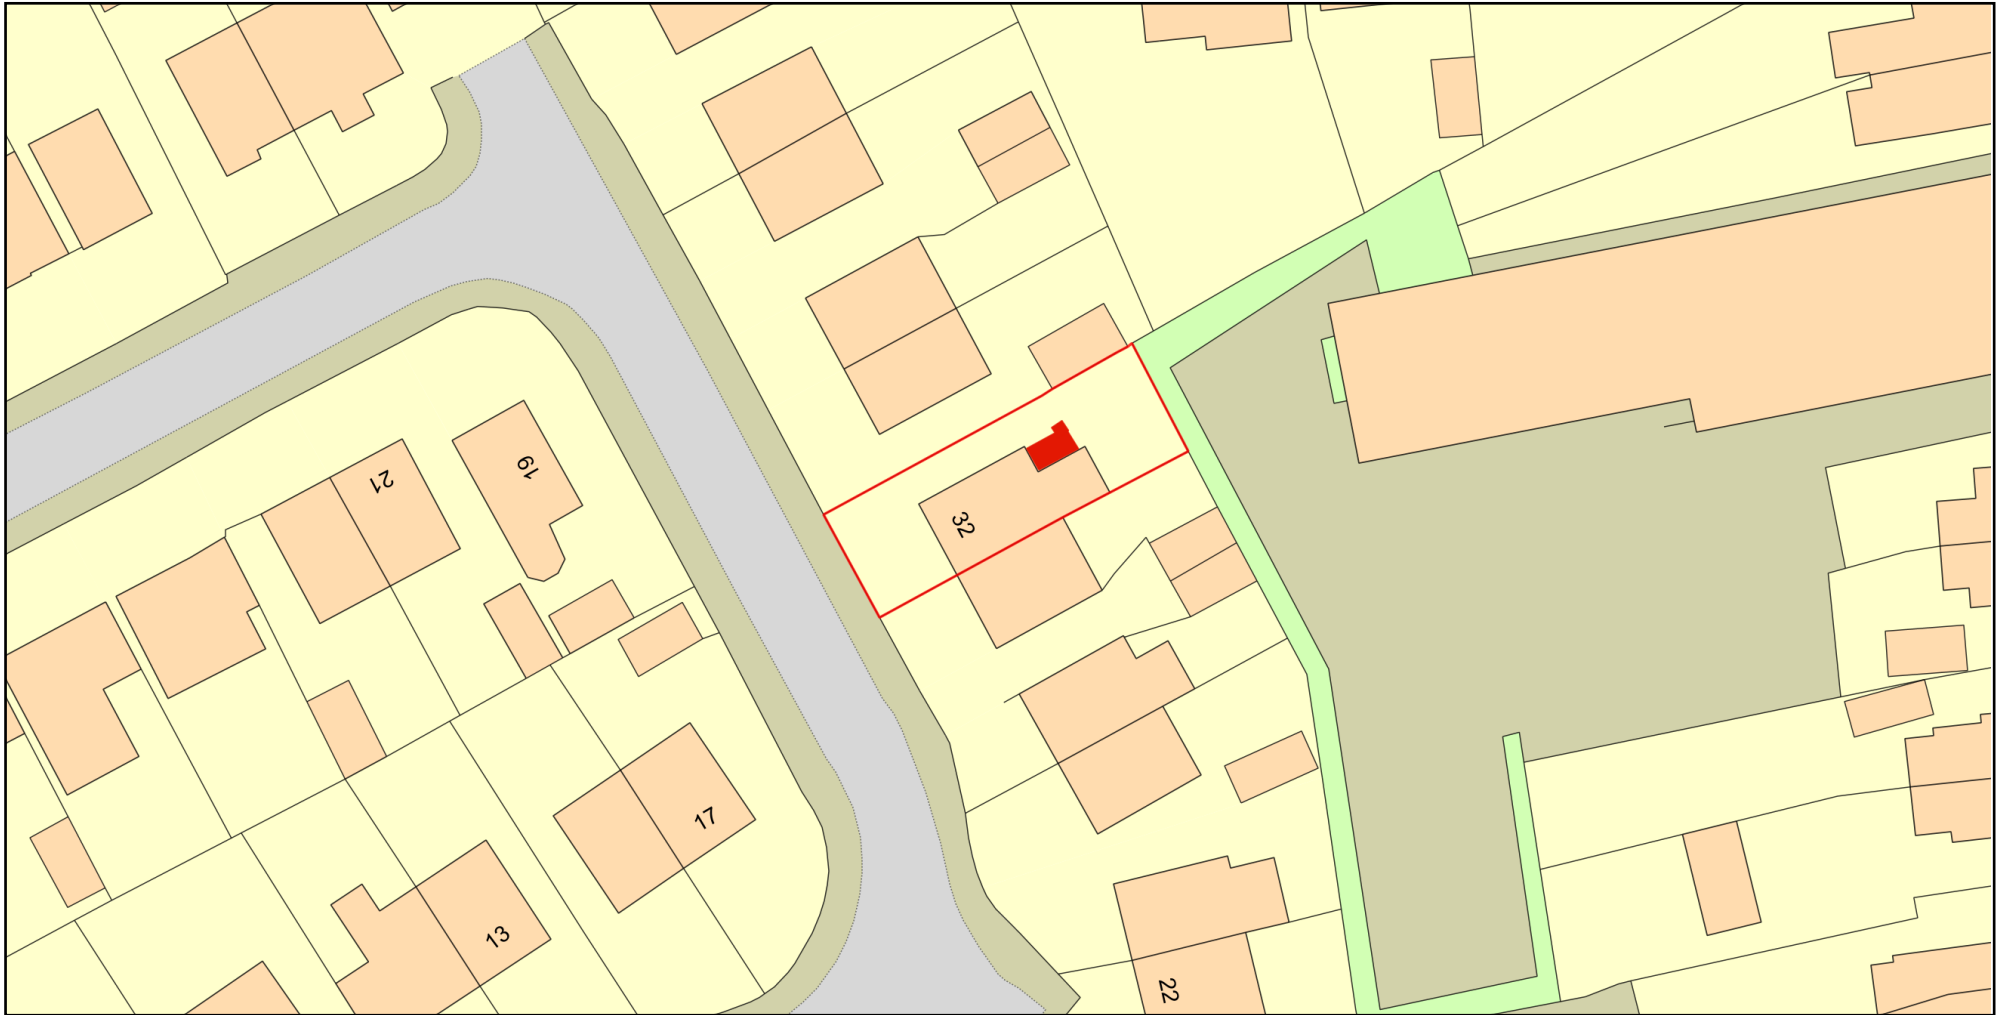

0 20
Metres



Plan Produced for: Advanced Adaptations

Date Produced: 08 Jun 2026

Plan Reference Number: TQRQM26159202957806

Scale: 1:500 @ A4

© Crown copyright and database rights 2025 OS 100042766