

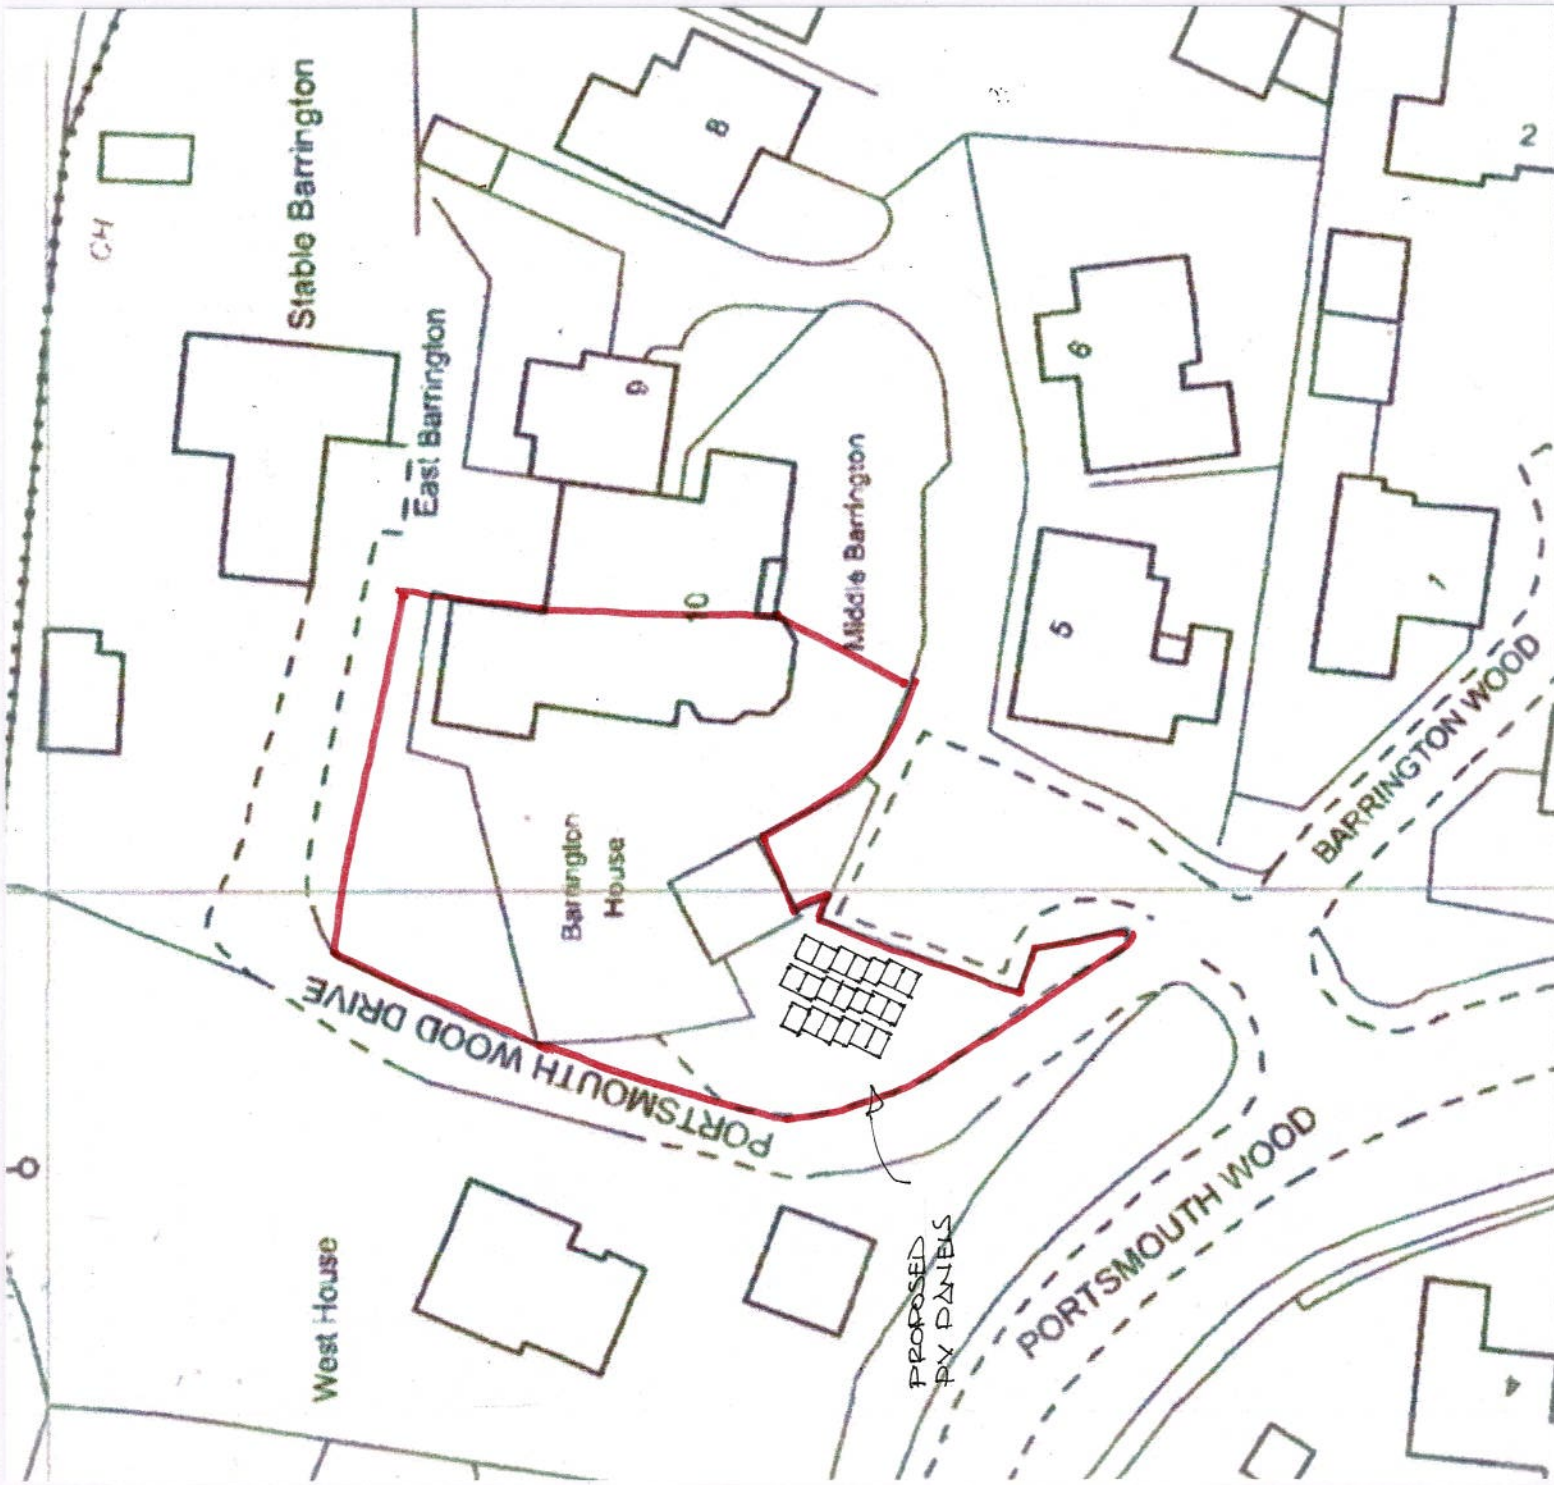


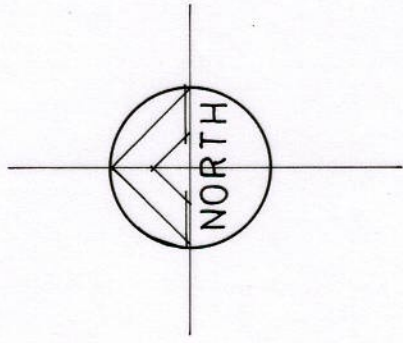

BLOCK PLAN

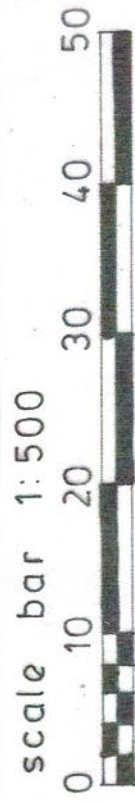

**Belmont Designs Practice
Limited**

37 Ashenground Road
Haywards Heath
West Sussex
RH16 4PS
email:james@belmont-designs.co.uk

Architectural Practice

Client Mr & Mrs S Weeden
Site Barrington House
Portsmouth Wood Drive
Lindfield
RH16 2DW
Project Proposed ground
mounted PV solar
panels
Date Feb 2026
Scale 1:500
Drawn JTM
Drawing No B.035.25.01

copyright and all
dimensions to be
checked prior to
commencement

Block Plan