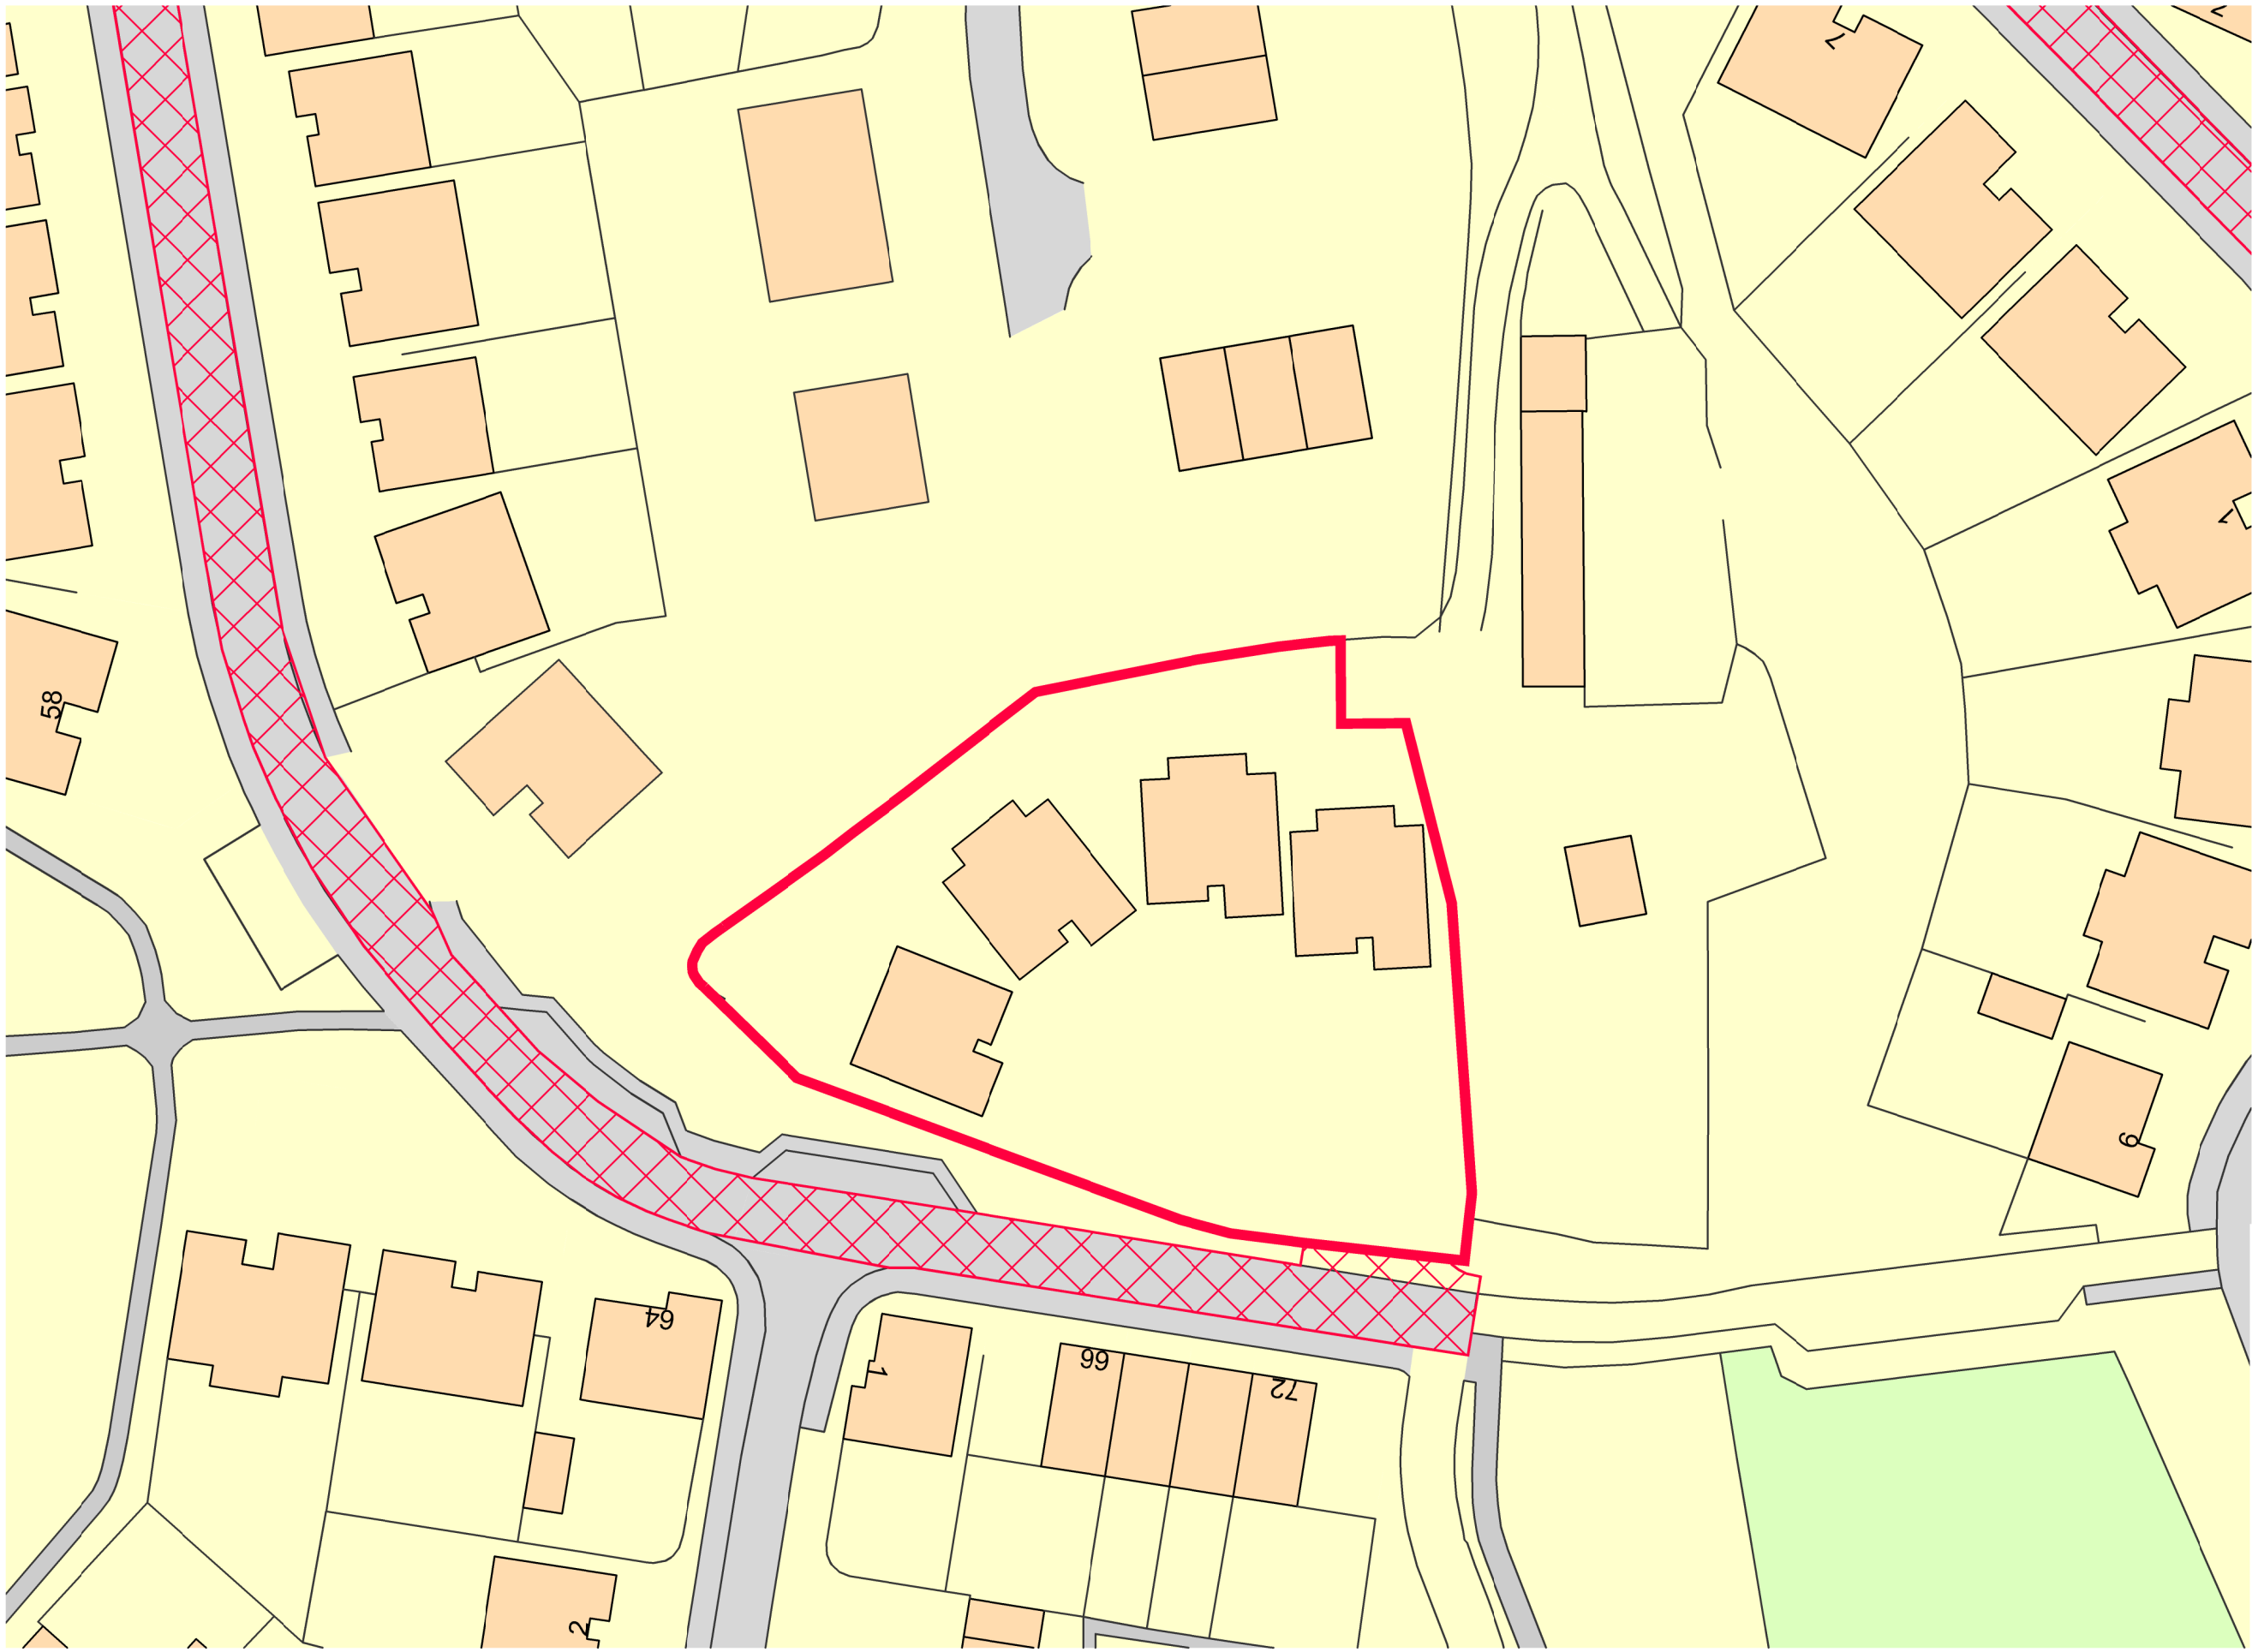


0m 10m 20m 30m 40m 50m

NORTH POINT

Rev	Date/By	Revision Note
A	11.03.26 JT	Minor amendments

JTA
Jonathan Talley
Architects Limited

Client
Brixter Developments Limited

Project
Penland Farm Development Site
Penlands Green,
Haywards Heath

Drawing
Site Block Plan

PLANNING

Drawing Number	Date
072-001-101 Rev A	September 2025
Scale	Paper Size
1:500	A3
Drawn JT	Checked JT

E-mail info@jtalimited.co.uk
Telephone 07956 870 019
Web www.jtalimited.co.uk

All dimensions to be verified on site.
Unauthorised reproduction of information herein is rictly forbiddon. Copyright 2022
Jonathan Talley Architects Limited is the trading nam of Jonathan Talley Architects Limited a limited company registered in England and Wales with registered number 13702?1 whose registered office is at 16 Coleston Avenue, Haywards Heath, RH1? 5LF