


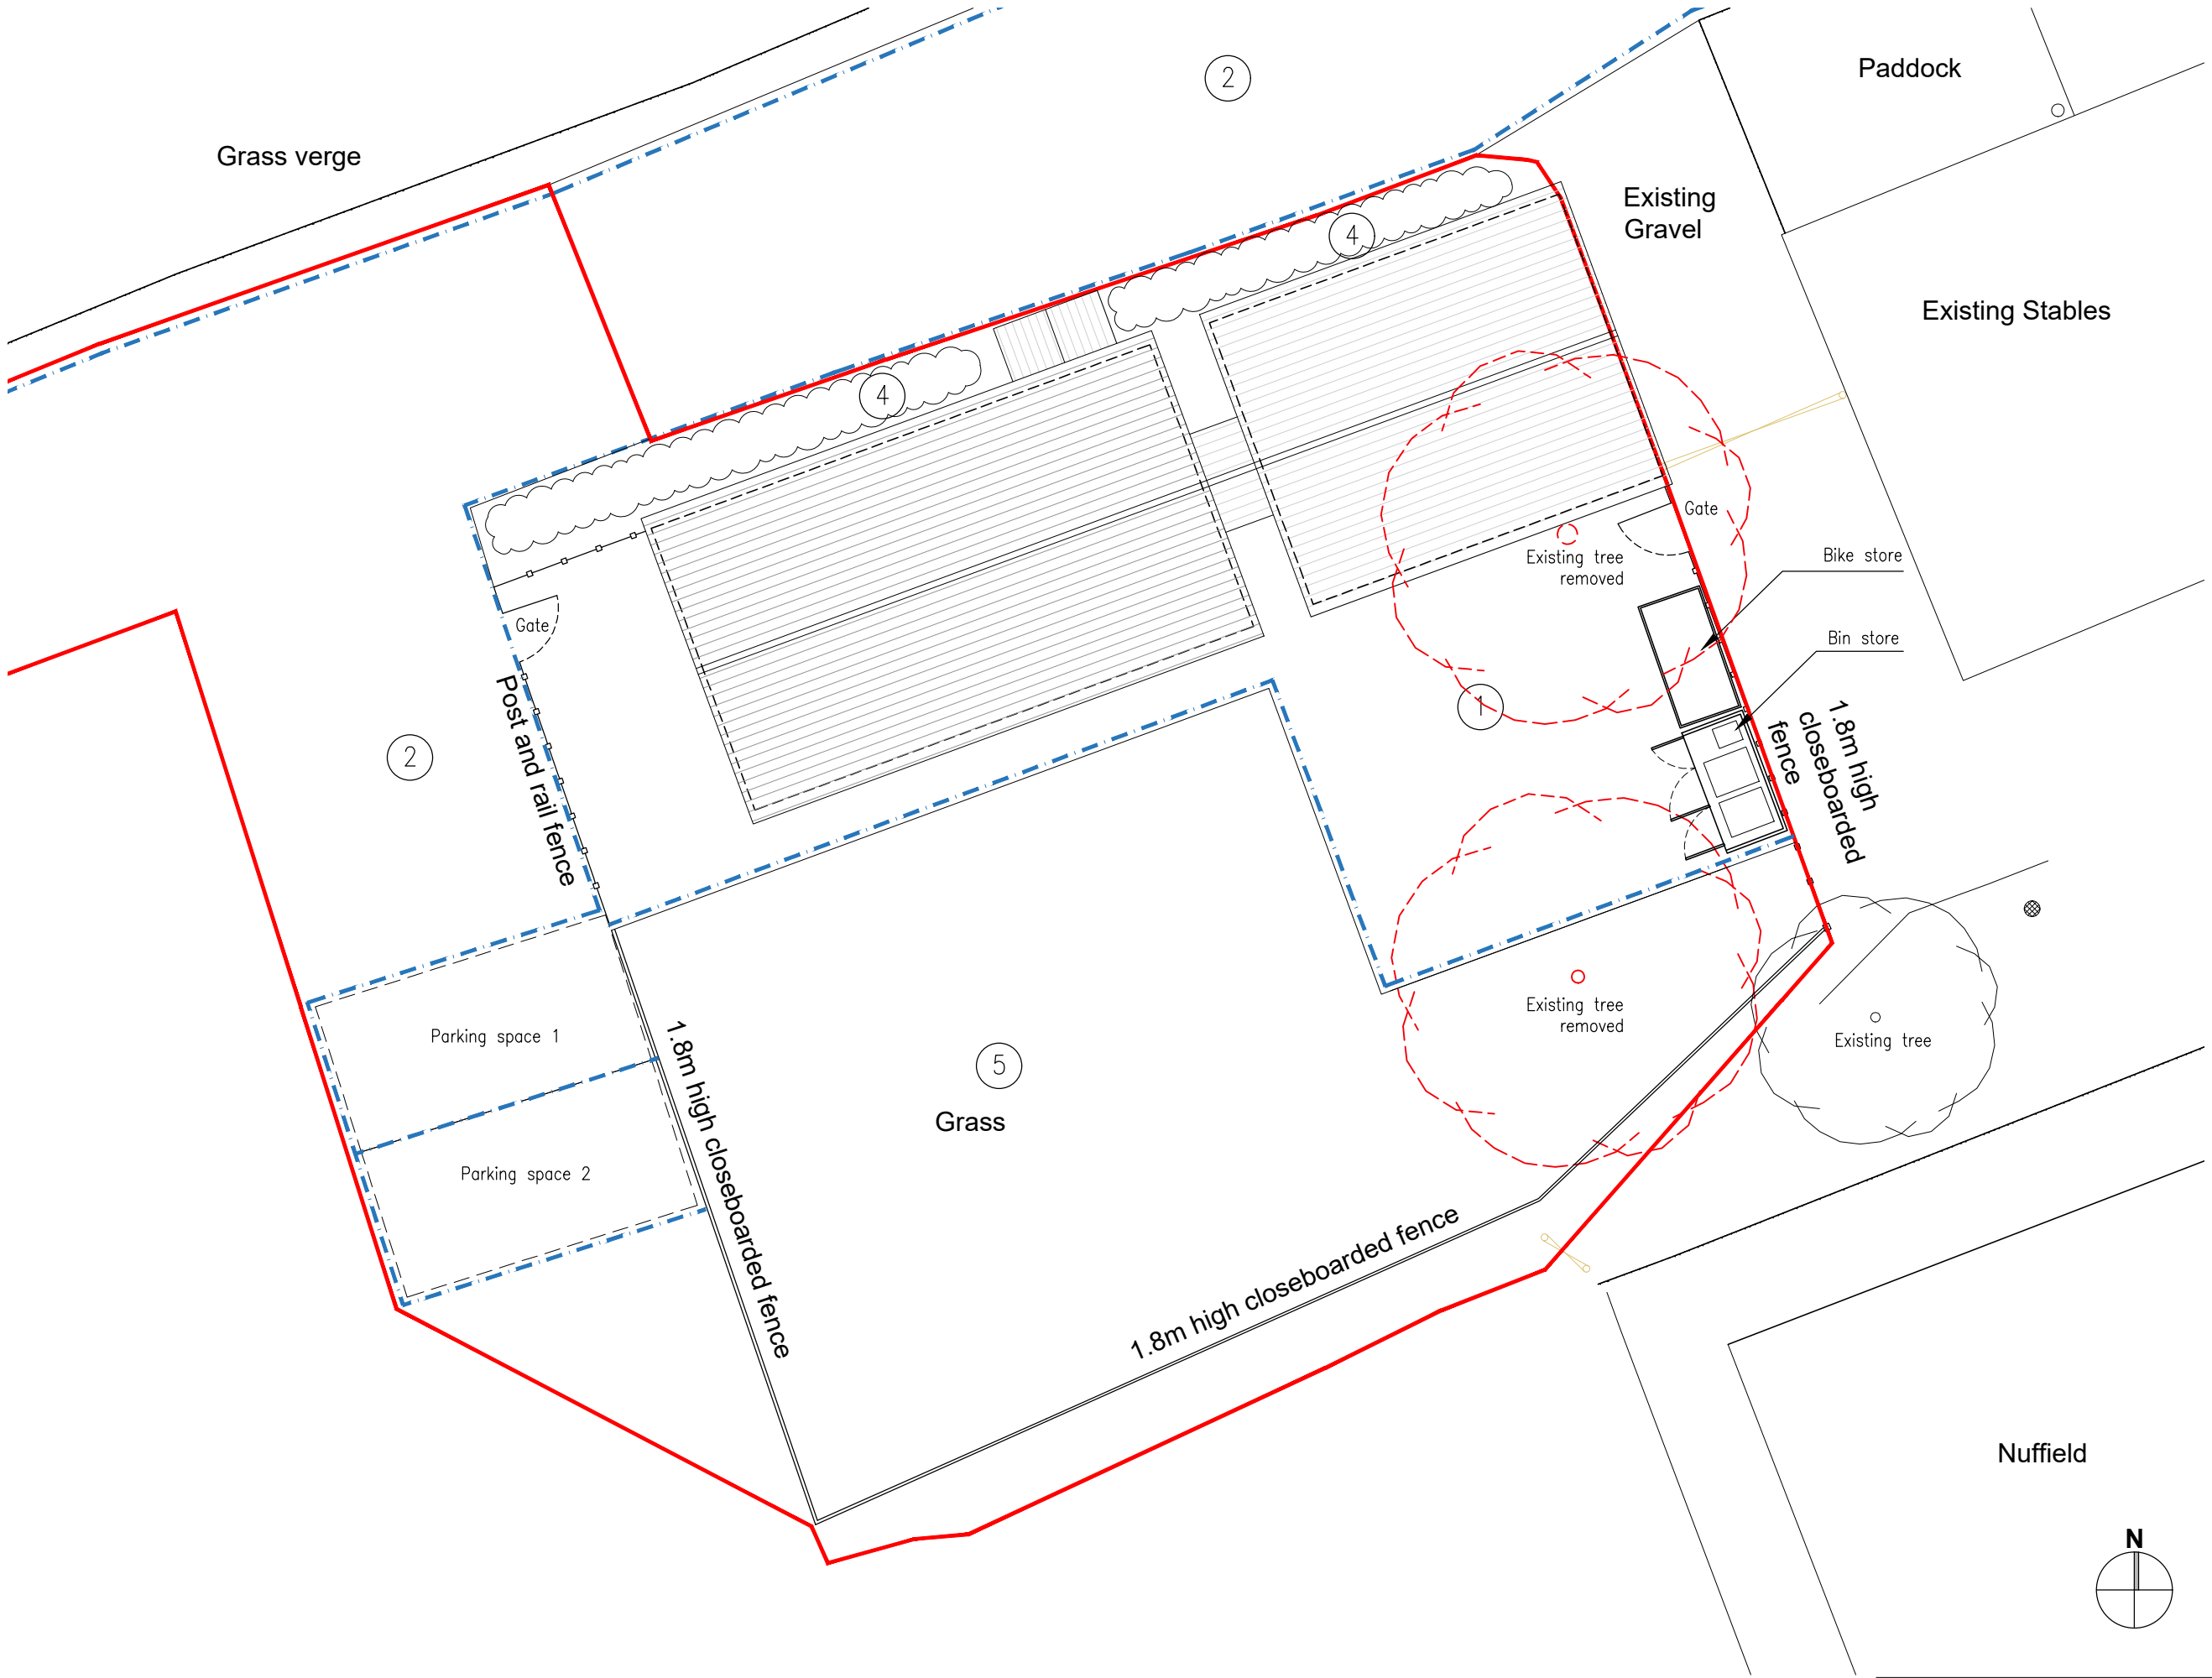

| Landscaping Specification |   |
|---------------------------|---|
| 1.                        | Breedon Gravel Footpath   |
| 2.                        | Proposed hoggin road surface   |
| 3.                        | Marshalls Stone sett border edging                 |
| 4.                        | Proposed hedgerow native species mix:<br>Buxus Sempervirens<br>Lavandula angustifolia 'Hidcote'<br>Eonymous fortunei 'Emerald Gaiety' |
| 5.                        | Proposed grass   |

| Rev | Date |
|-----|------|
|-----|------|



Gavin Jones Architecture

Project Details

Site Office Building  
Crabbet Park  
RH10 4SW

Drawing Details

Title:  
Proposed Landscape Plan

|                |                    |
|----------------|--------------------|
| Job no.<br>038 | Drawing no.<br>005 |
|----------------|--------------------|

|                      |                    |
|----------------------|--------------------|
| Scale:<br>1:100 @ A3 | Date:<br>March '26 |
|----------------------|--------------------|

|                     |              |
|---------------------|--------------|
| Status:<br>Planning | Rev:<br>PL02 |
|---------------------|--------------|

