



amendments			auth	chkd
rev.	date	comment		
-	-	-	-	-




Existing Section E-E

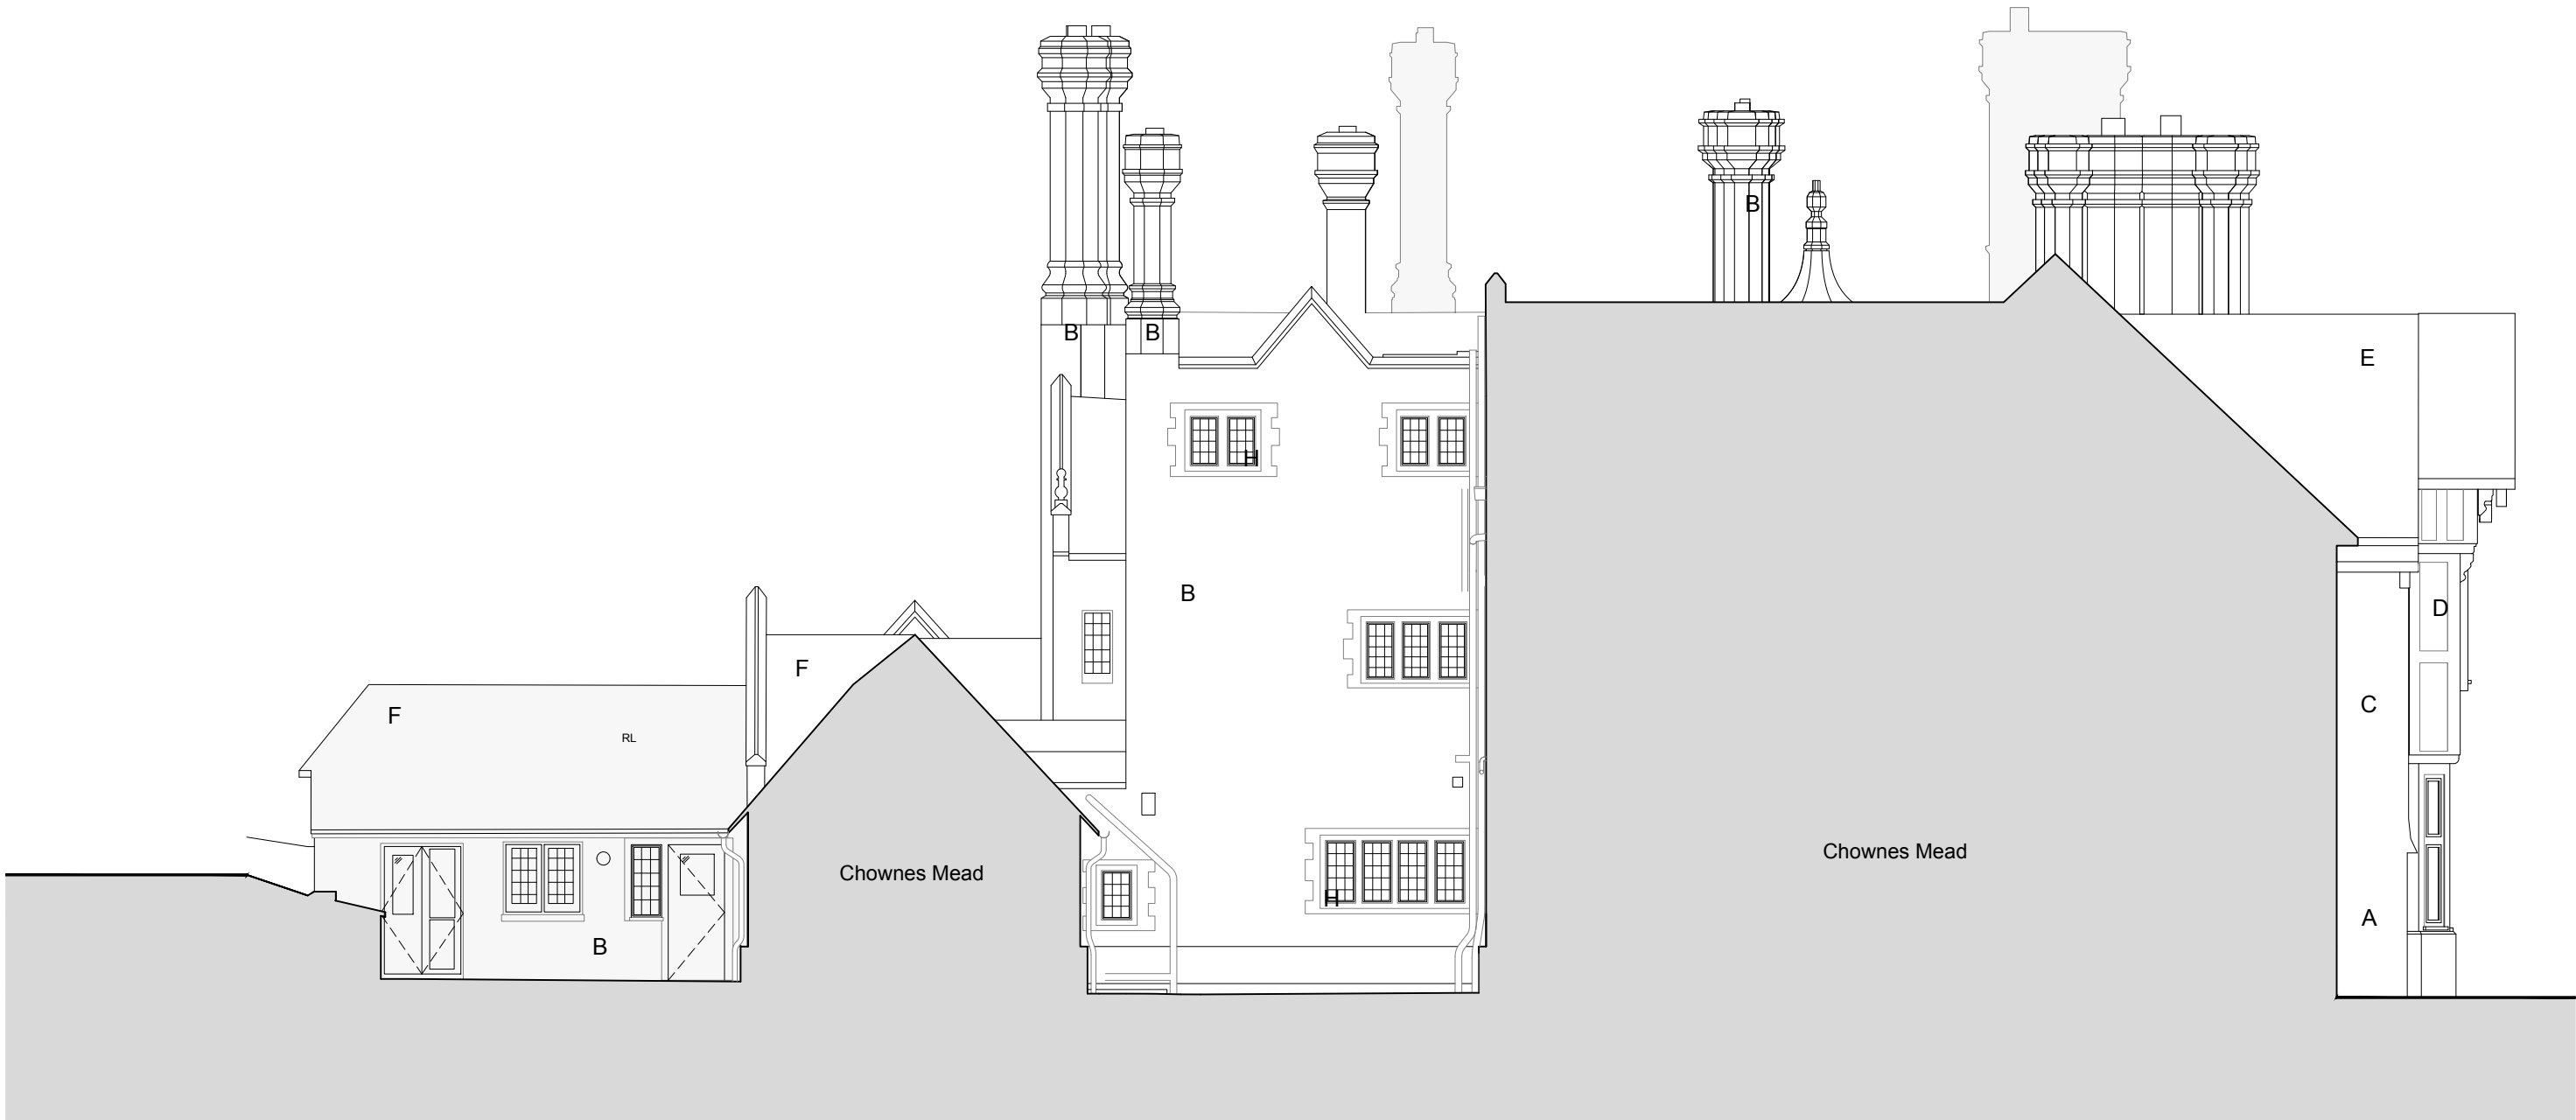


Existing Sectional Elevation F-F

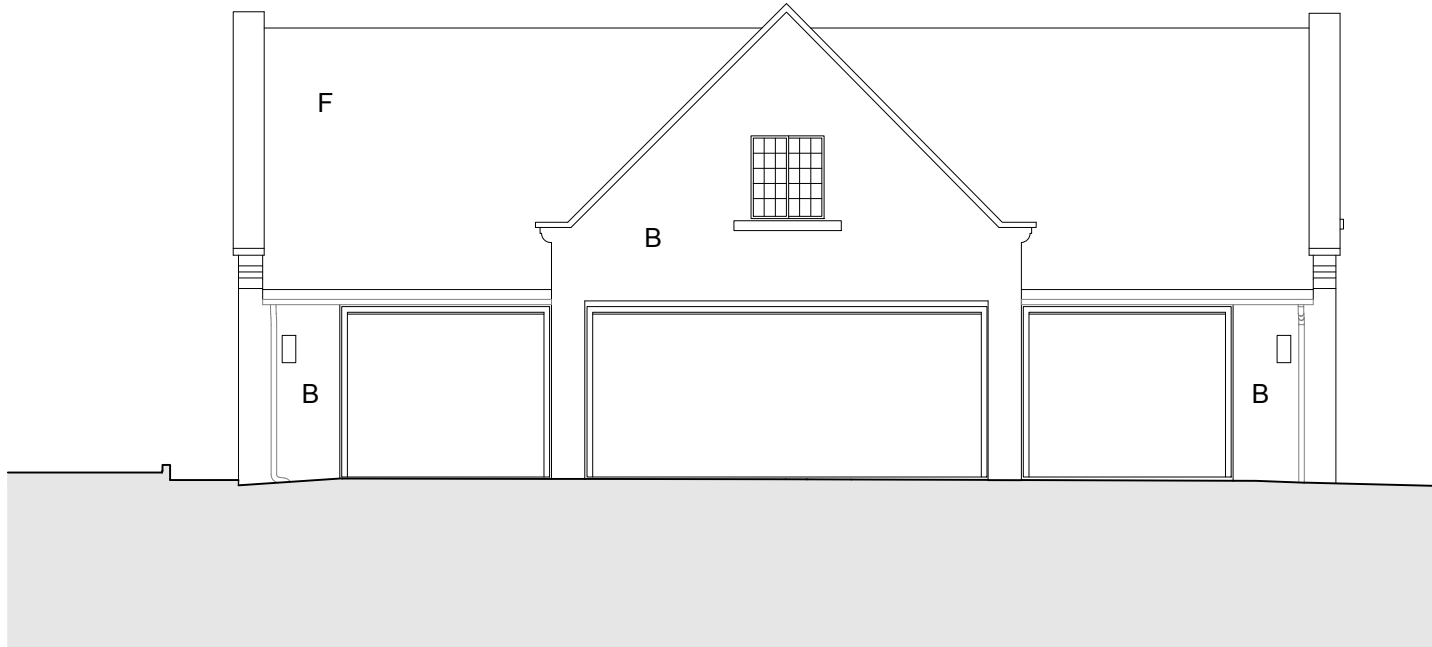

Existing Sectional Elevation G-G

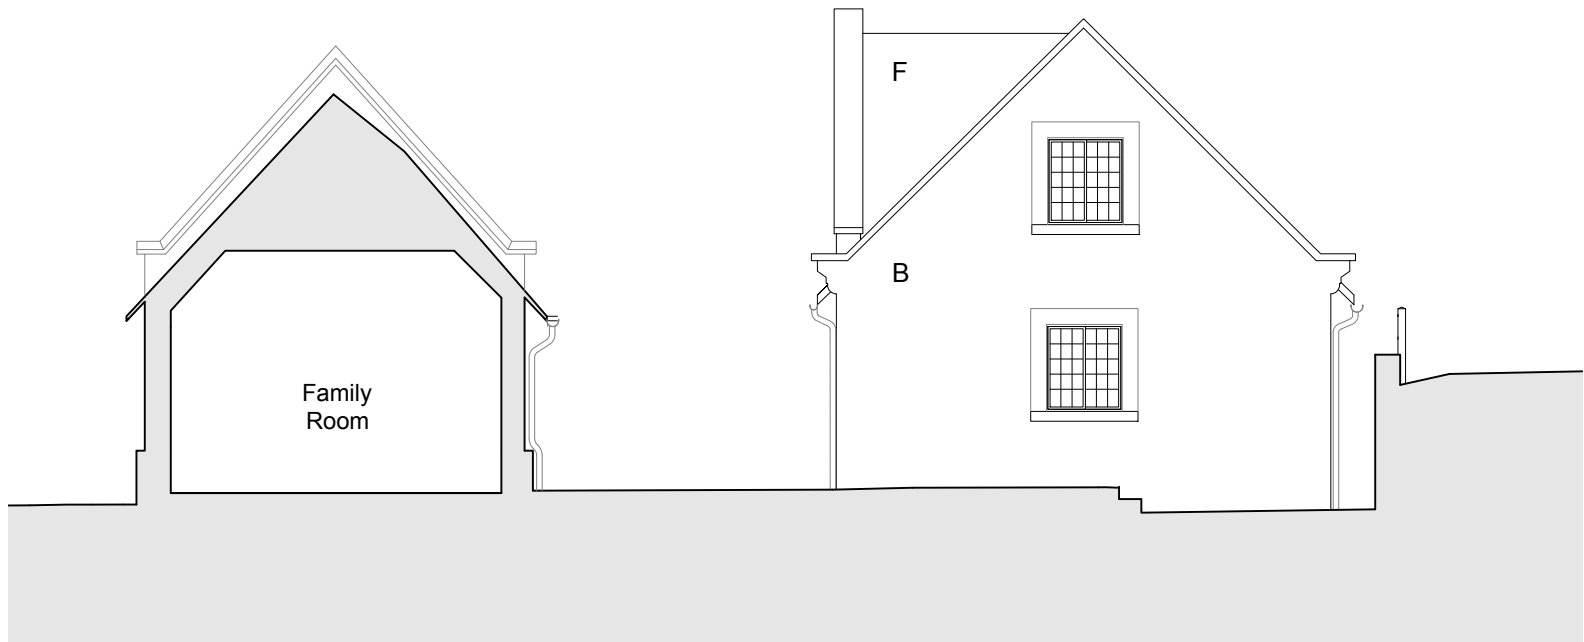

Existing Sectional Elevation H-H

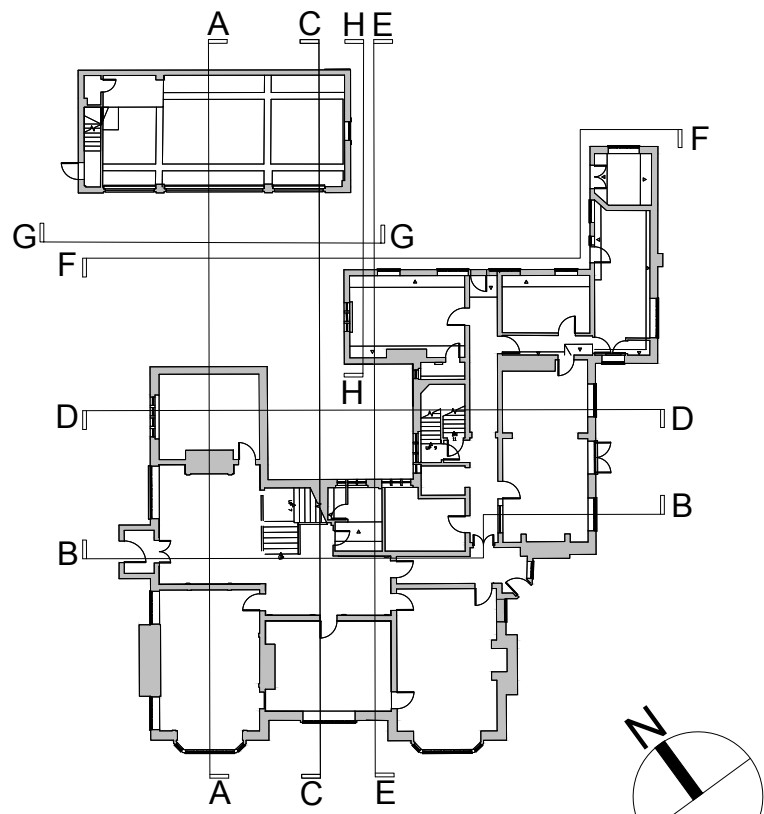

Key Plan @ GF Level (NTS)

MATERIAL KEY

- A Wealden Sussex sandstone coarse tooled walling
- B Red face brickwork
- C Clay tile hanging
- D Neo-Elizabethan style half-timber
- E Horsham stone tiled roof
- F Clay tiled roof
- G Timber framed windows
- H Stone mullion windows
- I Lead roof

client	RCM Partnership LLP	drawing number	0603.EXG.1508	revision	—
project	Chownes Mead, Chownes Mead Lane, Haywards Heath, RH16 4BS	drawing title	Existing Sectional Elevations (EE-HH) (Chownes Mead) Measured Survey (by others)		
drawn by	Others/ES	checked by	MR	riba work stage	EXG
date	Feb '26	scale/original sheet size	1:100 @ A1		
www.abir.co.uk · studio@abirarchitects.co.uk Unit 1, Bala House, St John's Road, Hove, BN3 2FX, United Kingdom Hove +44 (0)1273 724 384 Company No 06877117 · VAT No 971 4147 17			© ABIR Architects Ltd. Check all dimensions on site before work is undertaken. All goods, materials and workmanship to conform with current building regulations, BSS and COP's.		

ABIR Architects

RIBA
Chartered Practice