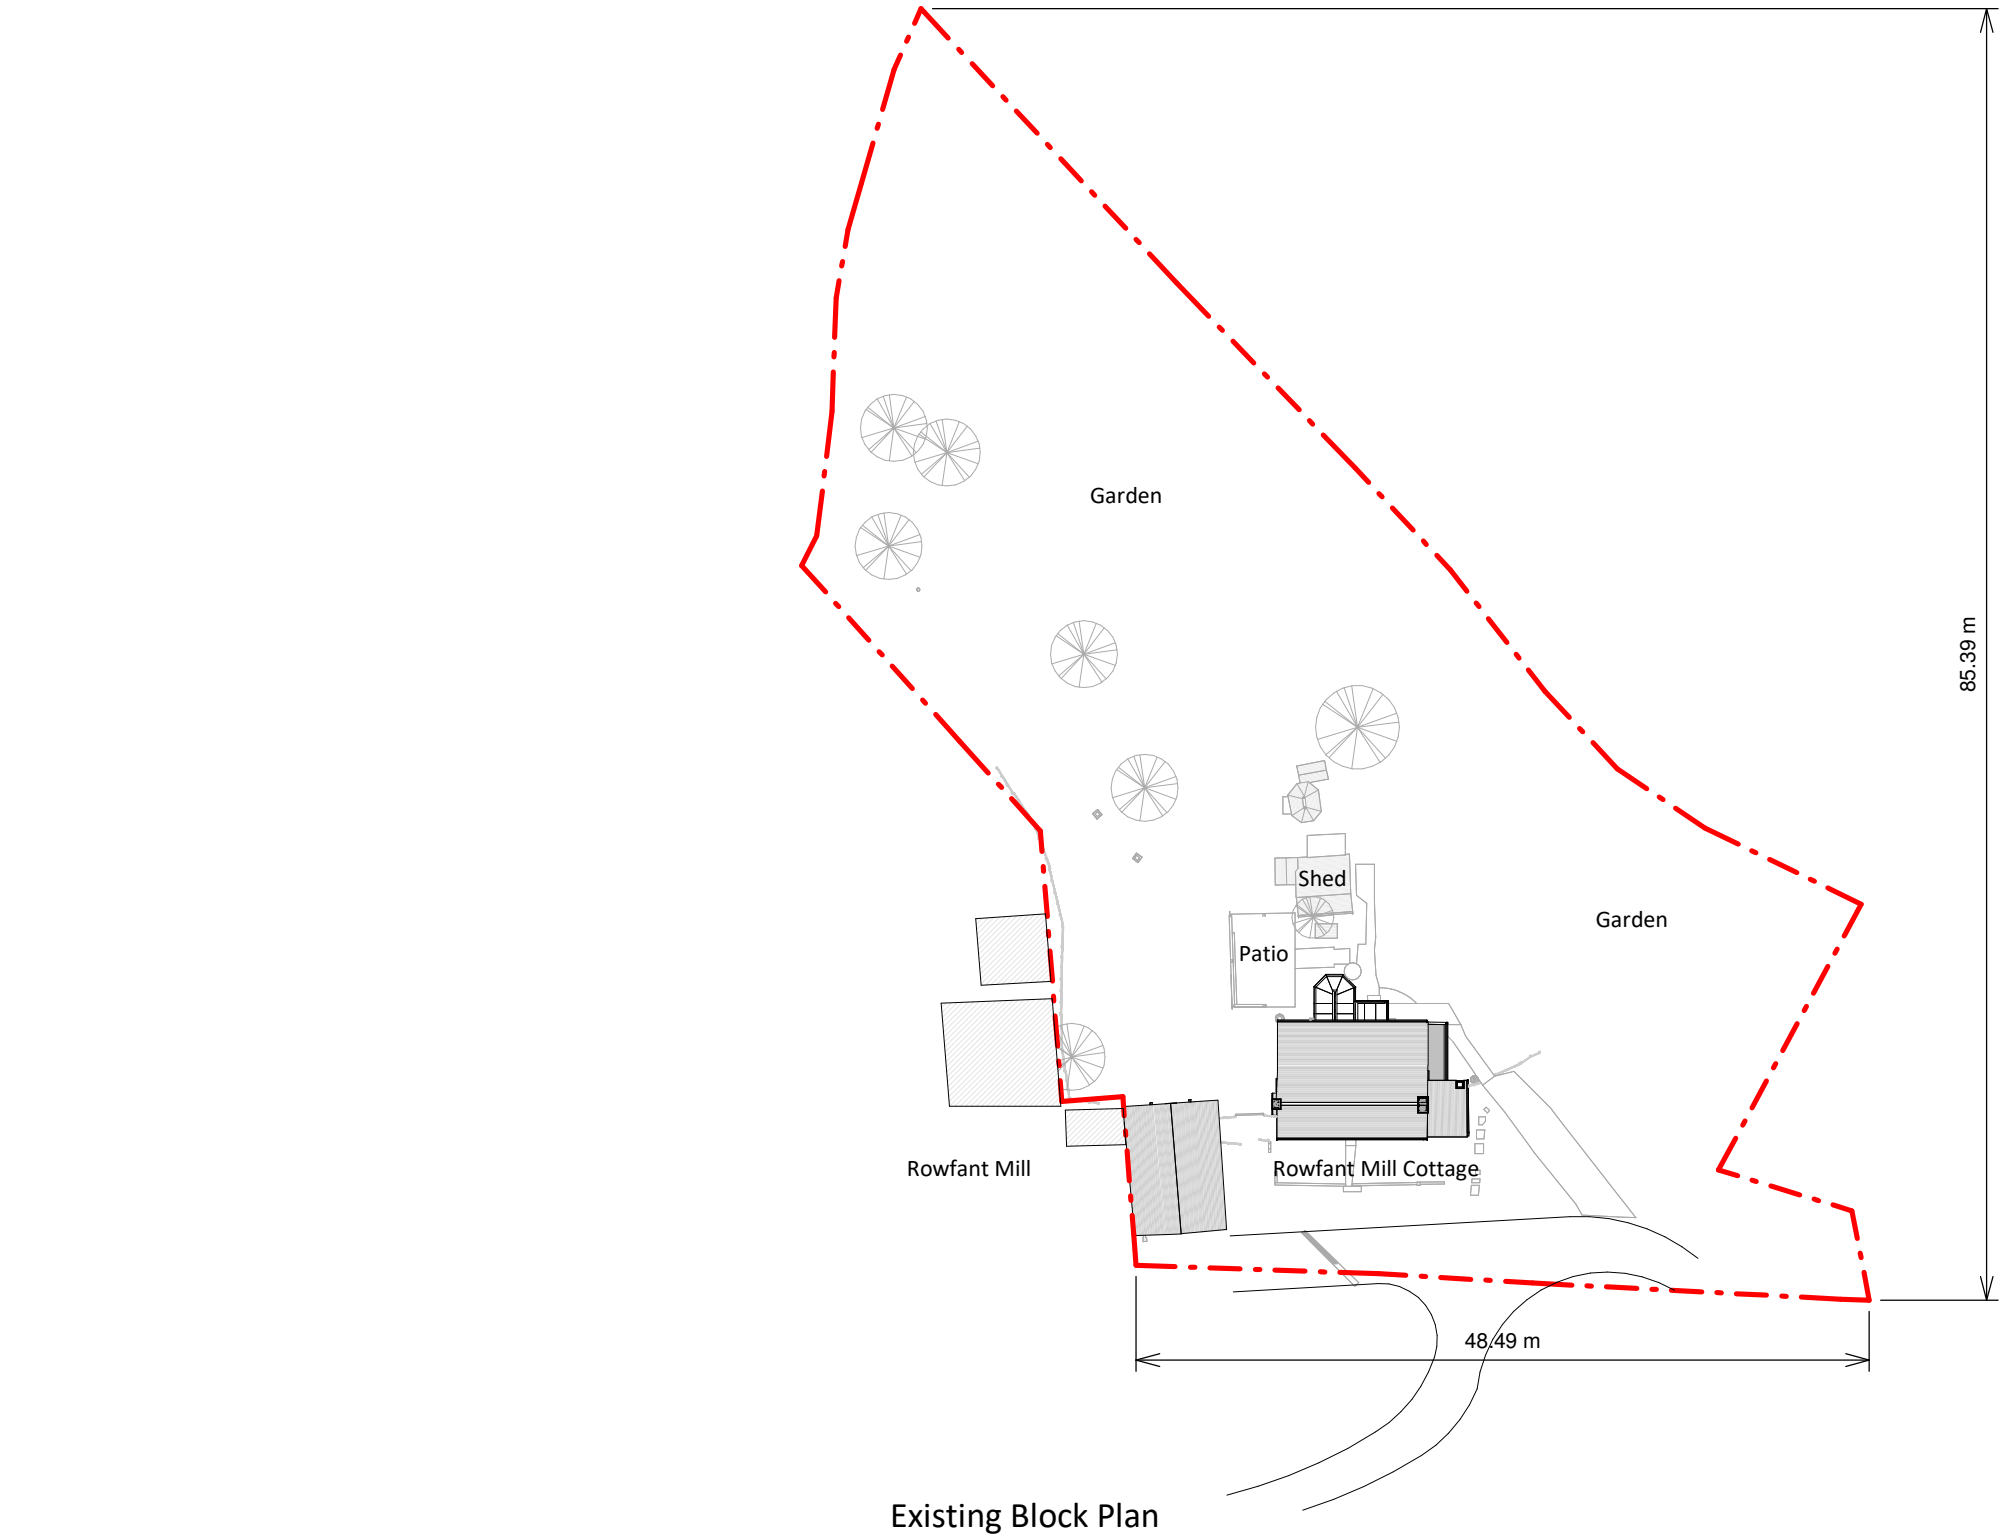


Copyright in the design and this drawing is the property of RESI. Reproduction in whole or in part is forbidden without written sanction of RESI. This drawing must be read in conjunction with all other relevant documentation and drawings.

RESI accepts no liability for any expense, loss or damage of whatsoever nature and however arising from any variation which has not been referred to them and their approval obtained.

Print out to actual scale. Do not scale, except unless for Planning purposes. All dimensions to be cross-checked on-site prior to manufacture and construction. Any discrepancies to be reported to RESI immediately.

NOTES

KEY

Neighbouring context - - - Boundary line



| Revision |                |            |
|----------|----------------|------------|
| Rev      | Notes          | Date       |
| A        | Planning Issue | 05/02/2025 |
|          |                |            |
|          |                |            |
Job Title  
Proposed rear ground floor extension, internal alterations, existing barn alterations and all associated works at Rowfant Mill Cottage off Old Hollow, RH10 4TB

Drawing Status  
Planning Drawings

Client  
Heather Hutchins

Drawing Title  
Existing Block Plan

|                             |               |
|-----------------------------|---------------|
| Scale<br>1 : 500 @ A3       | Drawn<br>AR   |
| Date<br>Feb 2025            | Checked<br>BV |
| Drawing No.<br>B194463-1000 | REV<br>A      |