



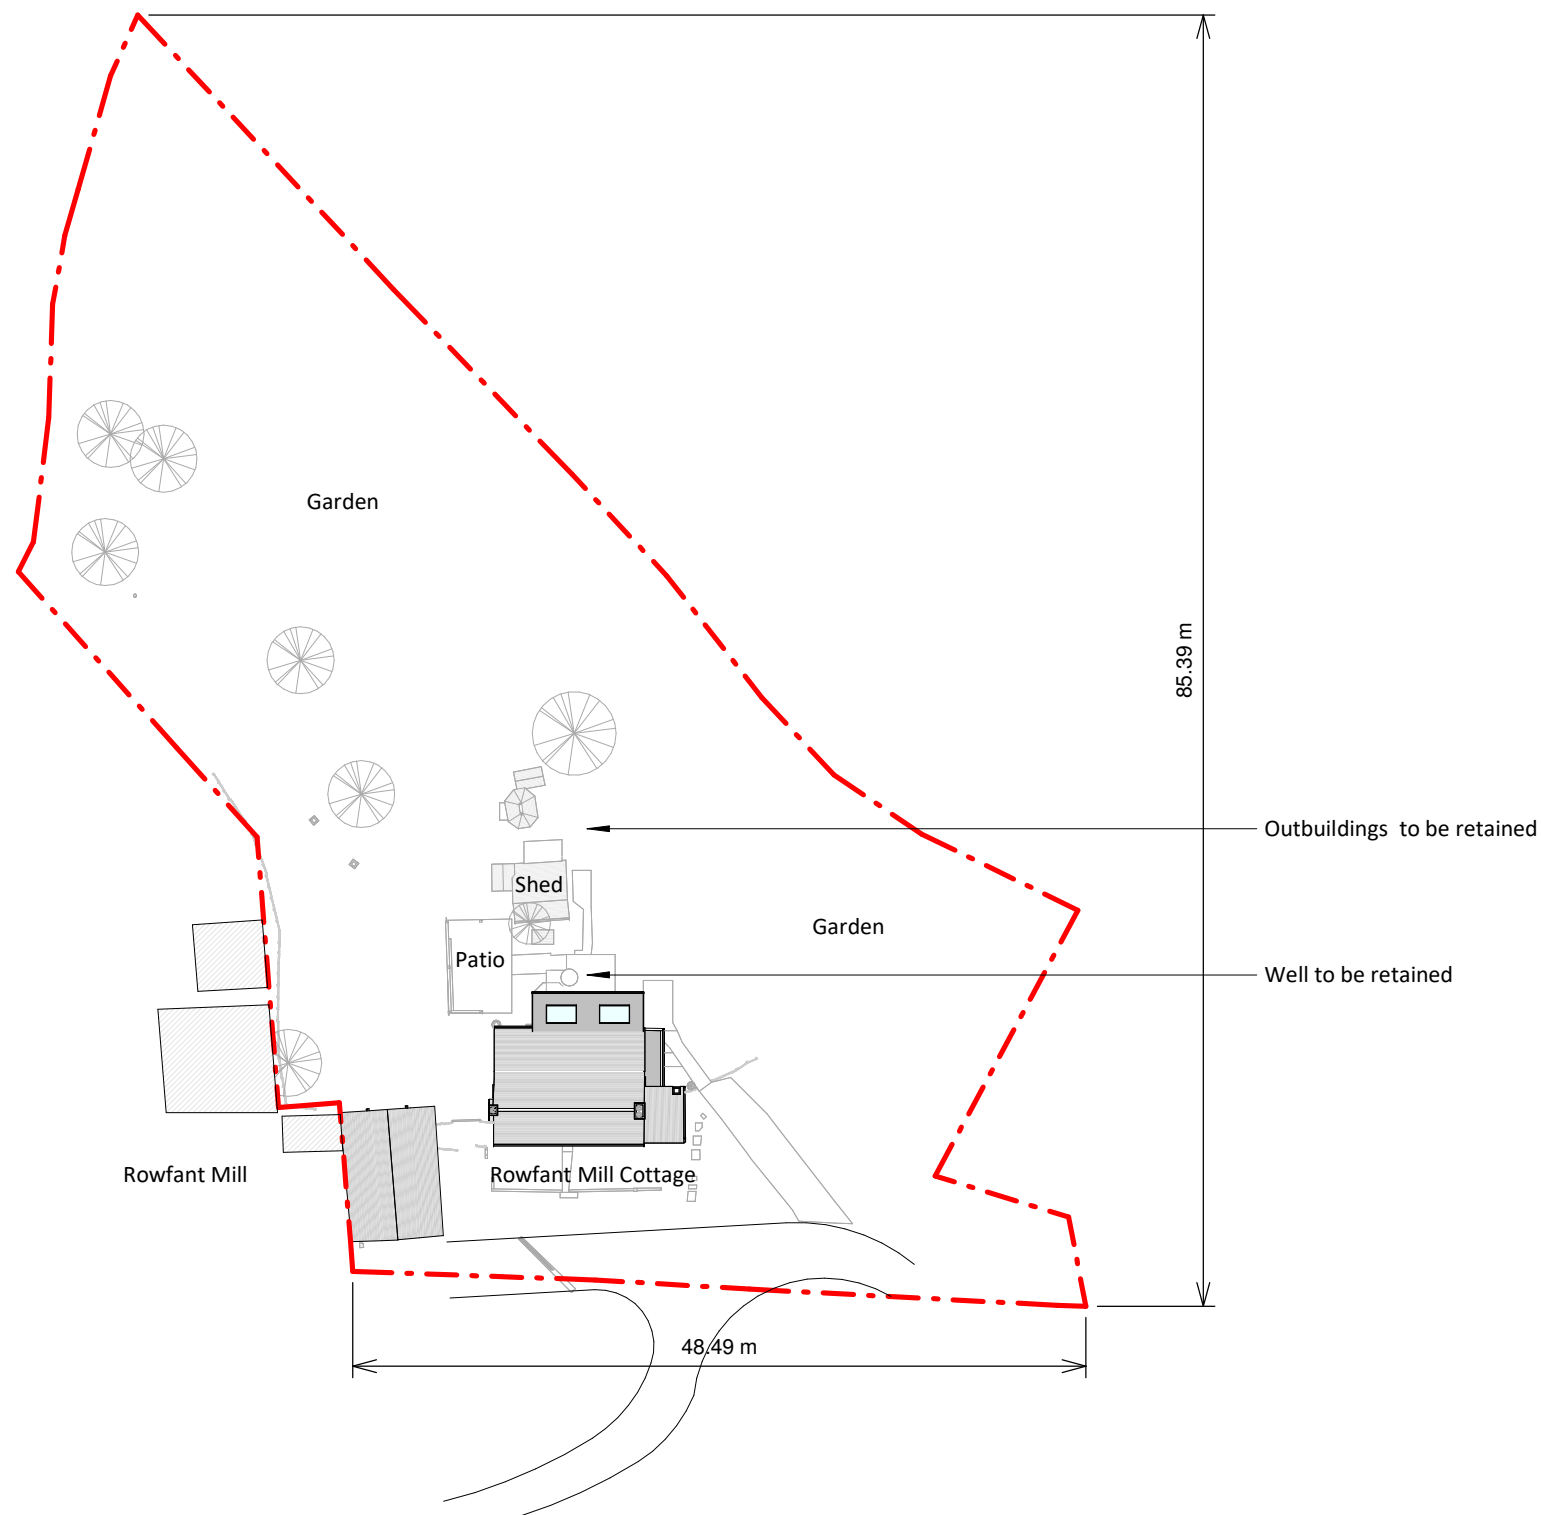

Proposed Block Plan

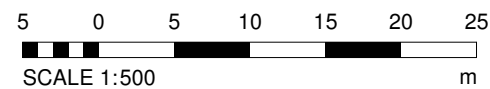

Copyright in the design and this drawing is the property of RESI. Reproduction in whole or in part is forbidden without written sanction of RESI. This drawing must be read in conjunction with all other relevant documentation and drawings.


RESI accepts no liability for any expense, loss or damage of whatsoever nature and however arising from any variation which has not been referred to them and their approval obtained.

Print out to actual scale. Do not scale, except unless for Planning purposes. All dimensions to be cross-checked on-site prior to manufacture and construction. Any discrepancies to be reported to RESI immediately.

NOTES

KEY

Neighbouring context - - - Boundary line

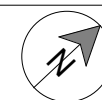

Revision

Rev	Notes	Date
A	Planning Issue	05/02/2025



Job Title
Proposed rear ground floor extension, internal alterations, existing barn alterations and all associated works at Rowfant Mill Cottage off Old Hollow, RH10 4TB

Drawing Status
Planning Drawings

Client
Heather Hutchins

Drawing Title
Proposed Block Plan

Scale 1 : 500 @ A3	Drawn AR
Date Feb 2025	Checked BV
Drawing No. B194463-3000	REV A