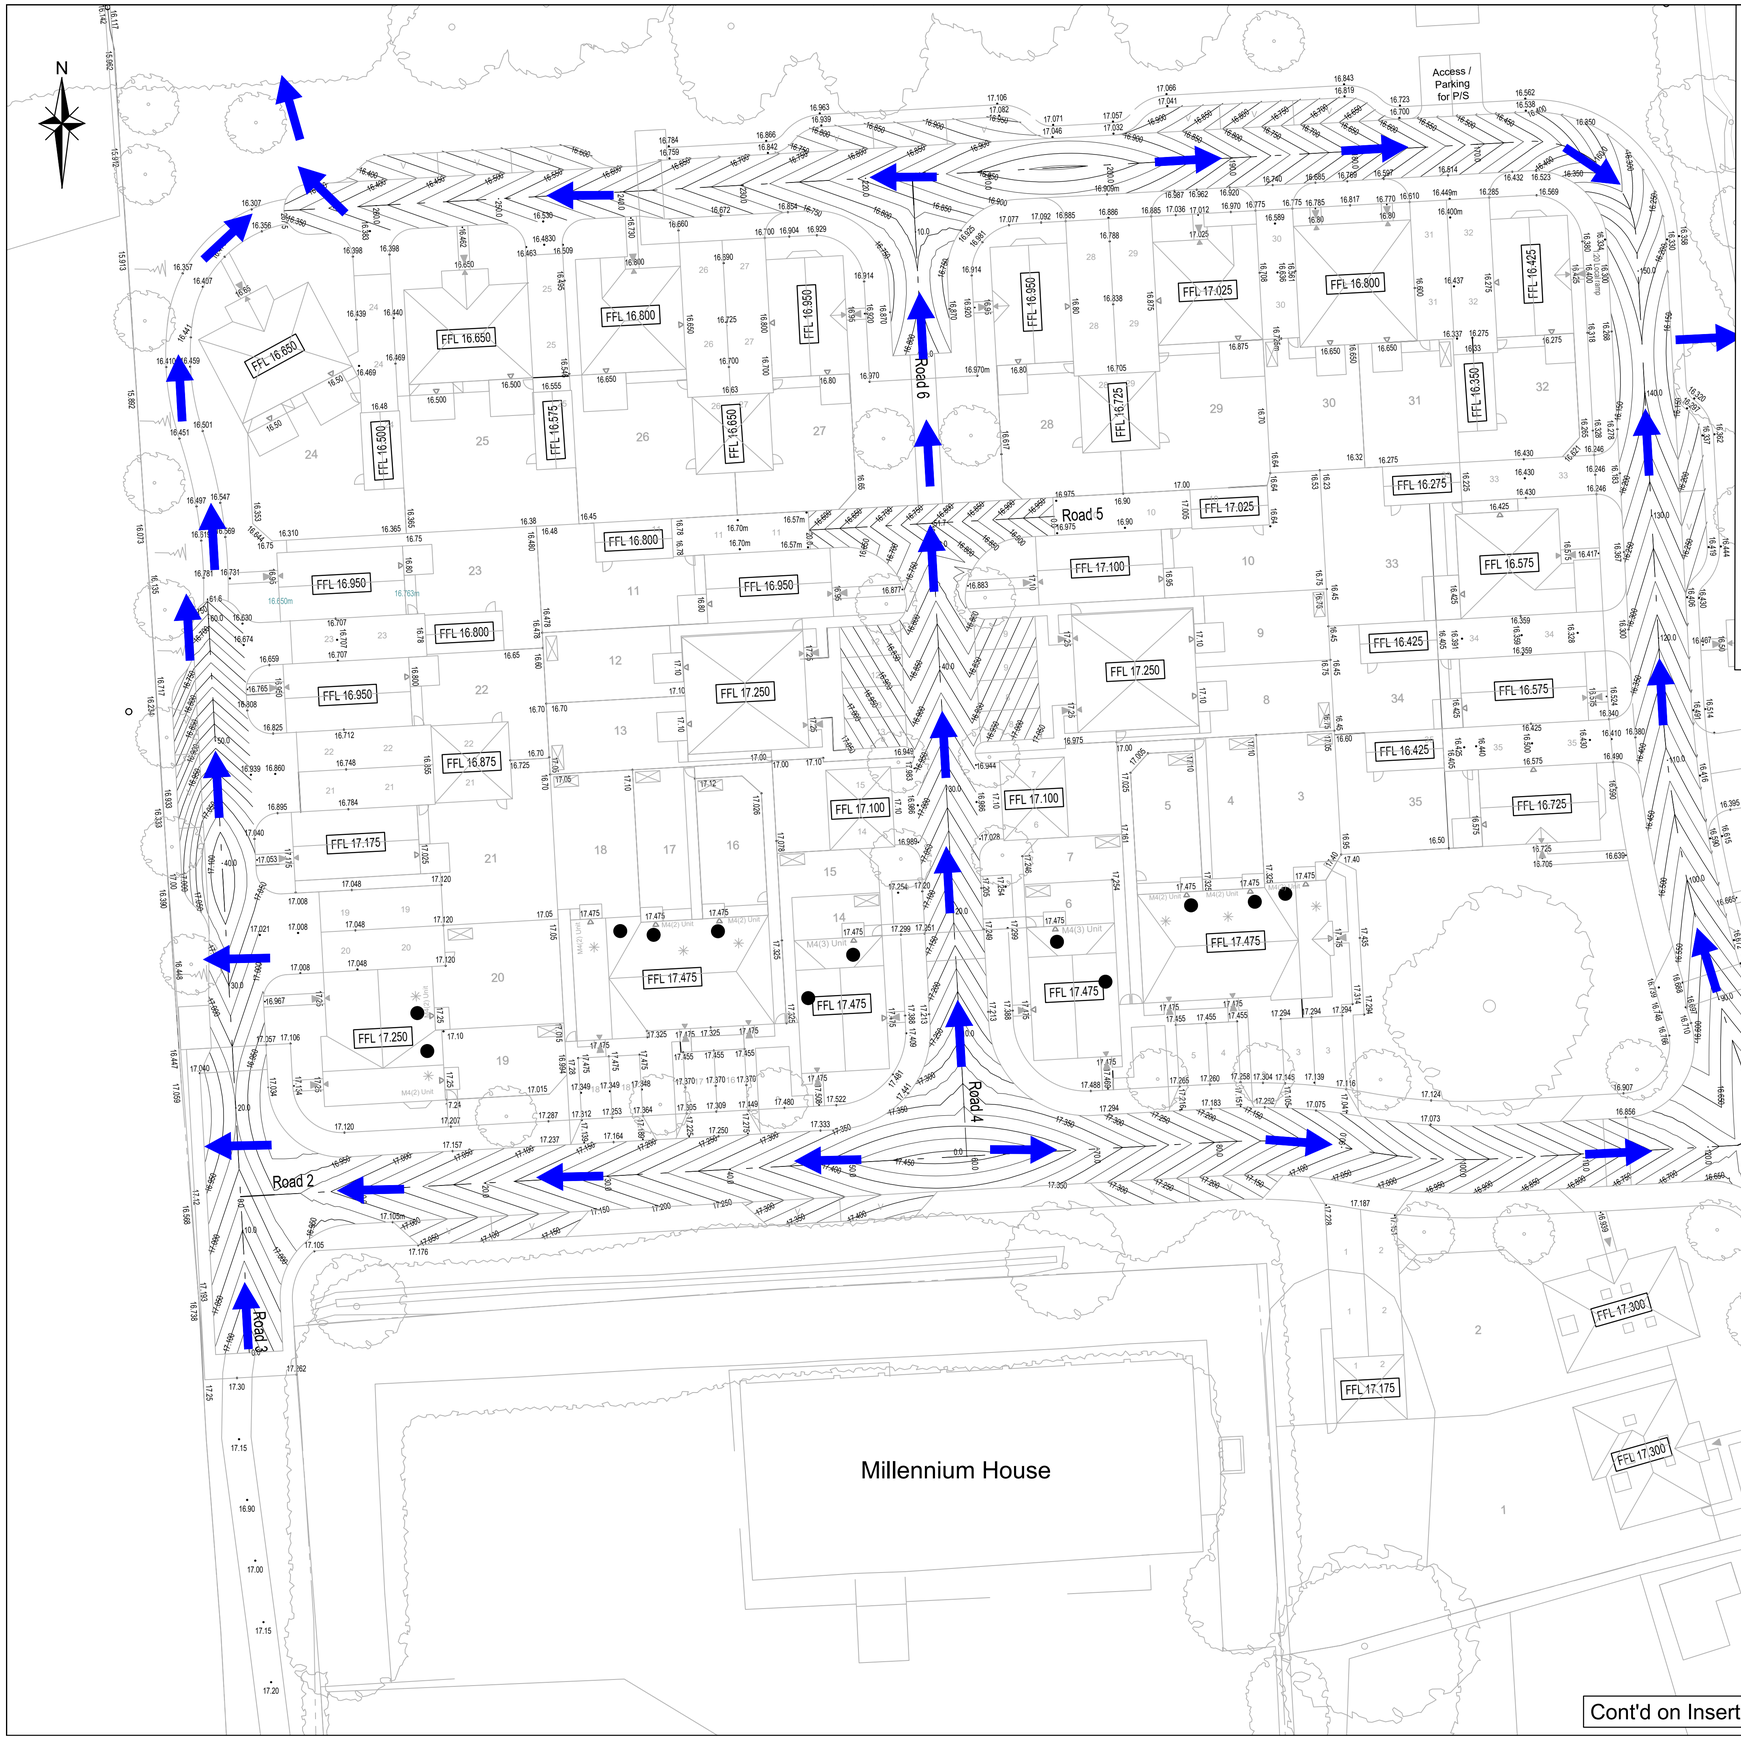

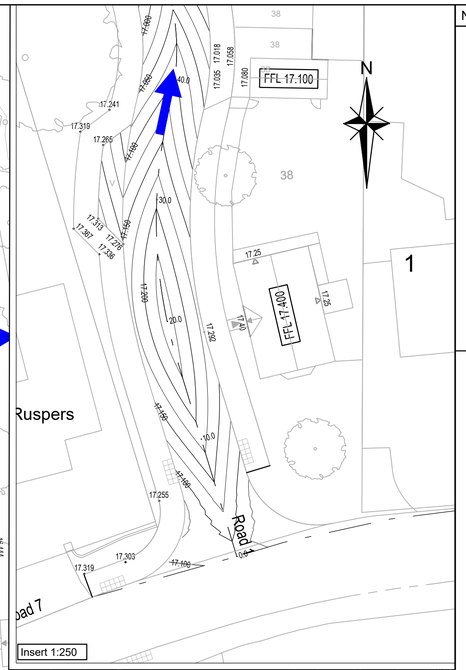

NOTES

Notes

1. This drawing is to be read in conjunction with the relevant specification and all other related drawings issued by the engineer.
2. Do not scale from this drawing. Work from figured dimensions only.
3. All dimensions shown on this drawing are in metres unless otherwise stated.
4. All dimensions, levels and survey grid co-ordinates are to be checked on site and the engineer notified immediately of any discrepancies prior to the commencement of the works.

Key

Exceedance Flow Route

Rev	Amendments	Drn	Chk	App	Date

Charles & Associates

Issued by

Landmark House
Station Road
Hook
Hampshire
RG27 9HA
01256 630420

enquiries@c-a.uk.com
www.c-a.uk.com

Park House
Park Farm
East Malling Trust Estate
Bradbourne Lane
Aylesford
Kent
ME20 6SN
01732 448120

Job Title

Reeds Lane, Sayers Common

Drawing Title

Exceedance Flow Plan

Client

Elivia Homes

Scale	Date	Designed
1:250 @ A1	July 2024	MT
Drawn	**Checked**	**Approved**
MT	TSH	GAC

Job No	Drawing No	Rev
23-130	23-130-026	-