


SCALE BAR 1:2500

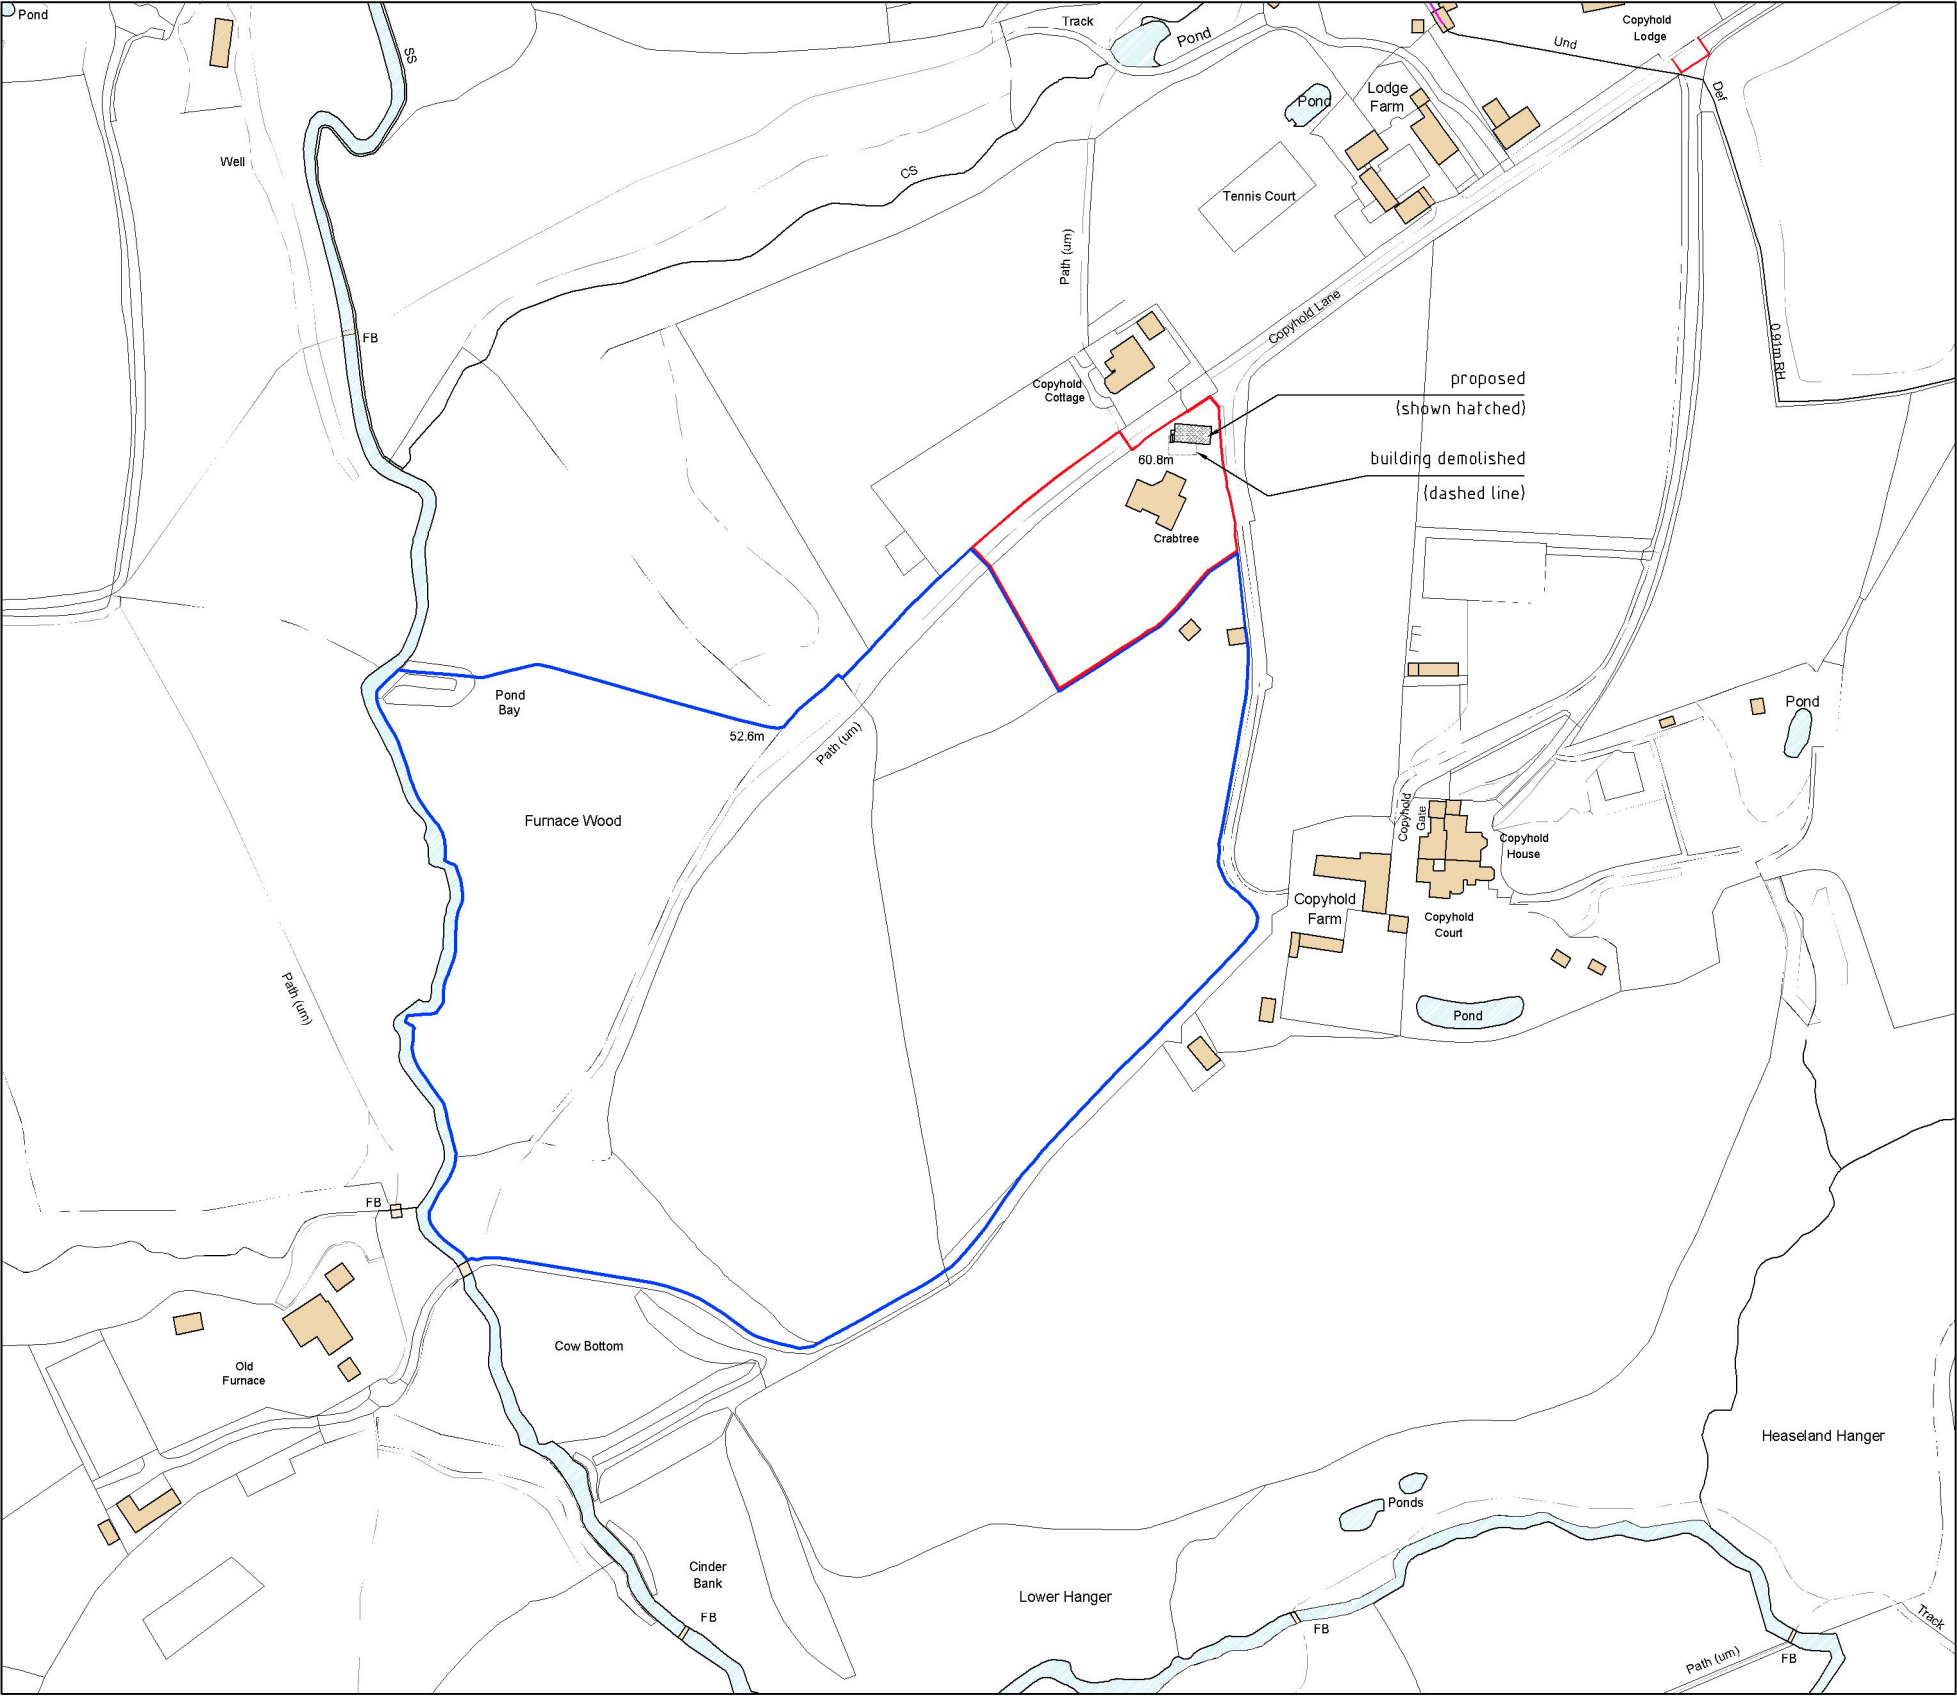


DISCLAIMER NOTES:

Do not scale from these drawings except for planning purposes.
Please report any discrepancies to Sussex Oak Structures Ltd immediately.
All dimensions are to be checked on site before work commences.

Sussex Oak Structures owns the copyright to all drawings and illustrations contained within this document including engineers calculations and any photographs attached.
None of the attached media is to be copied or distributed without the permission of Sussex Oak Structures Ltd.

NOTE:

-

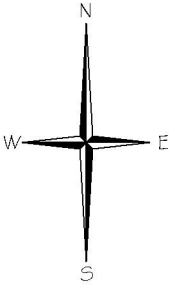

Rev.	Date	Revisions
 Sussex Oak Structures Ltd Foxhole Framing Yard Holmbush Farm Crawley Road Faygate, Horsham West Sussex RH12 4SE Telephone: 01293 651297 Mobile: 07771 920129		
Project		
CRABTREE, COPYHOLD LANE, CUCKFIELD, WEST SUSSEX, RH17 5ED		
Job Title		
4 BAY, 2 STOREY OAK FRAMED GARAGE WITH FIRST FLOOR ANNEXE		
Drawing Title		
LOCATION PLAN		
Nett Floor Area		
Scale		
1:2500 @ A3		
Date	05/12/24	Drawn by MEM
Org. Ref.	SOS/806/105	Rev. -