


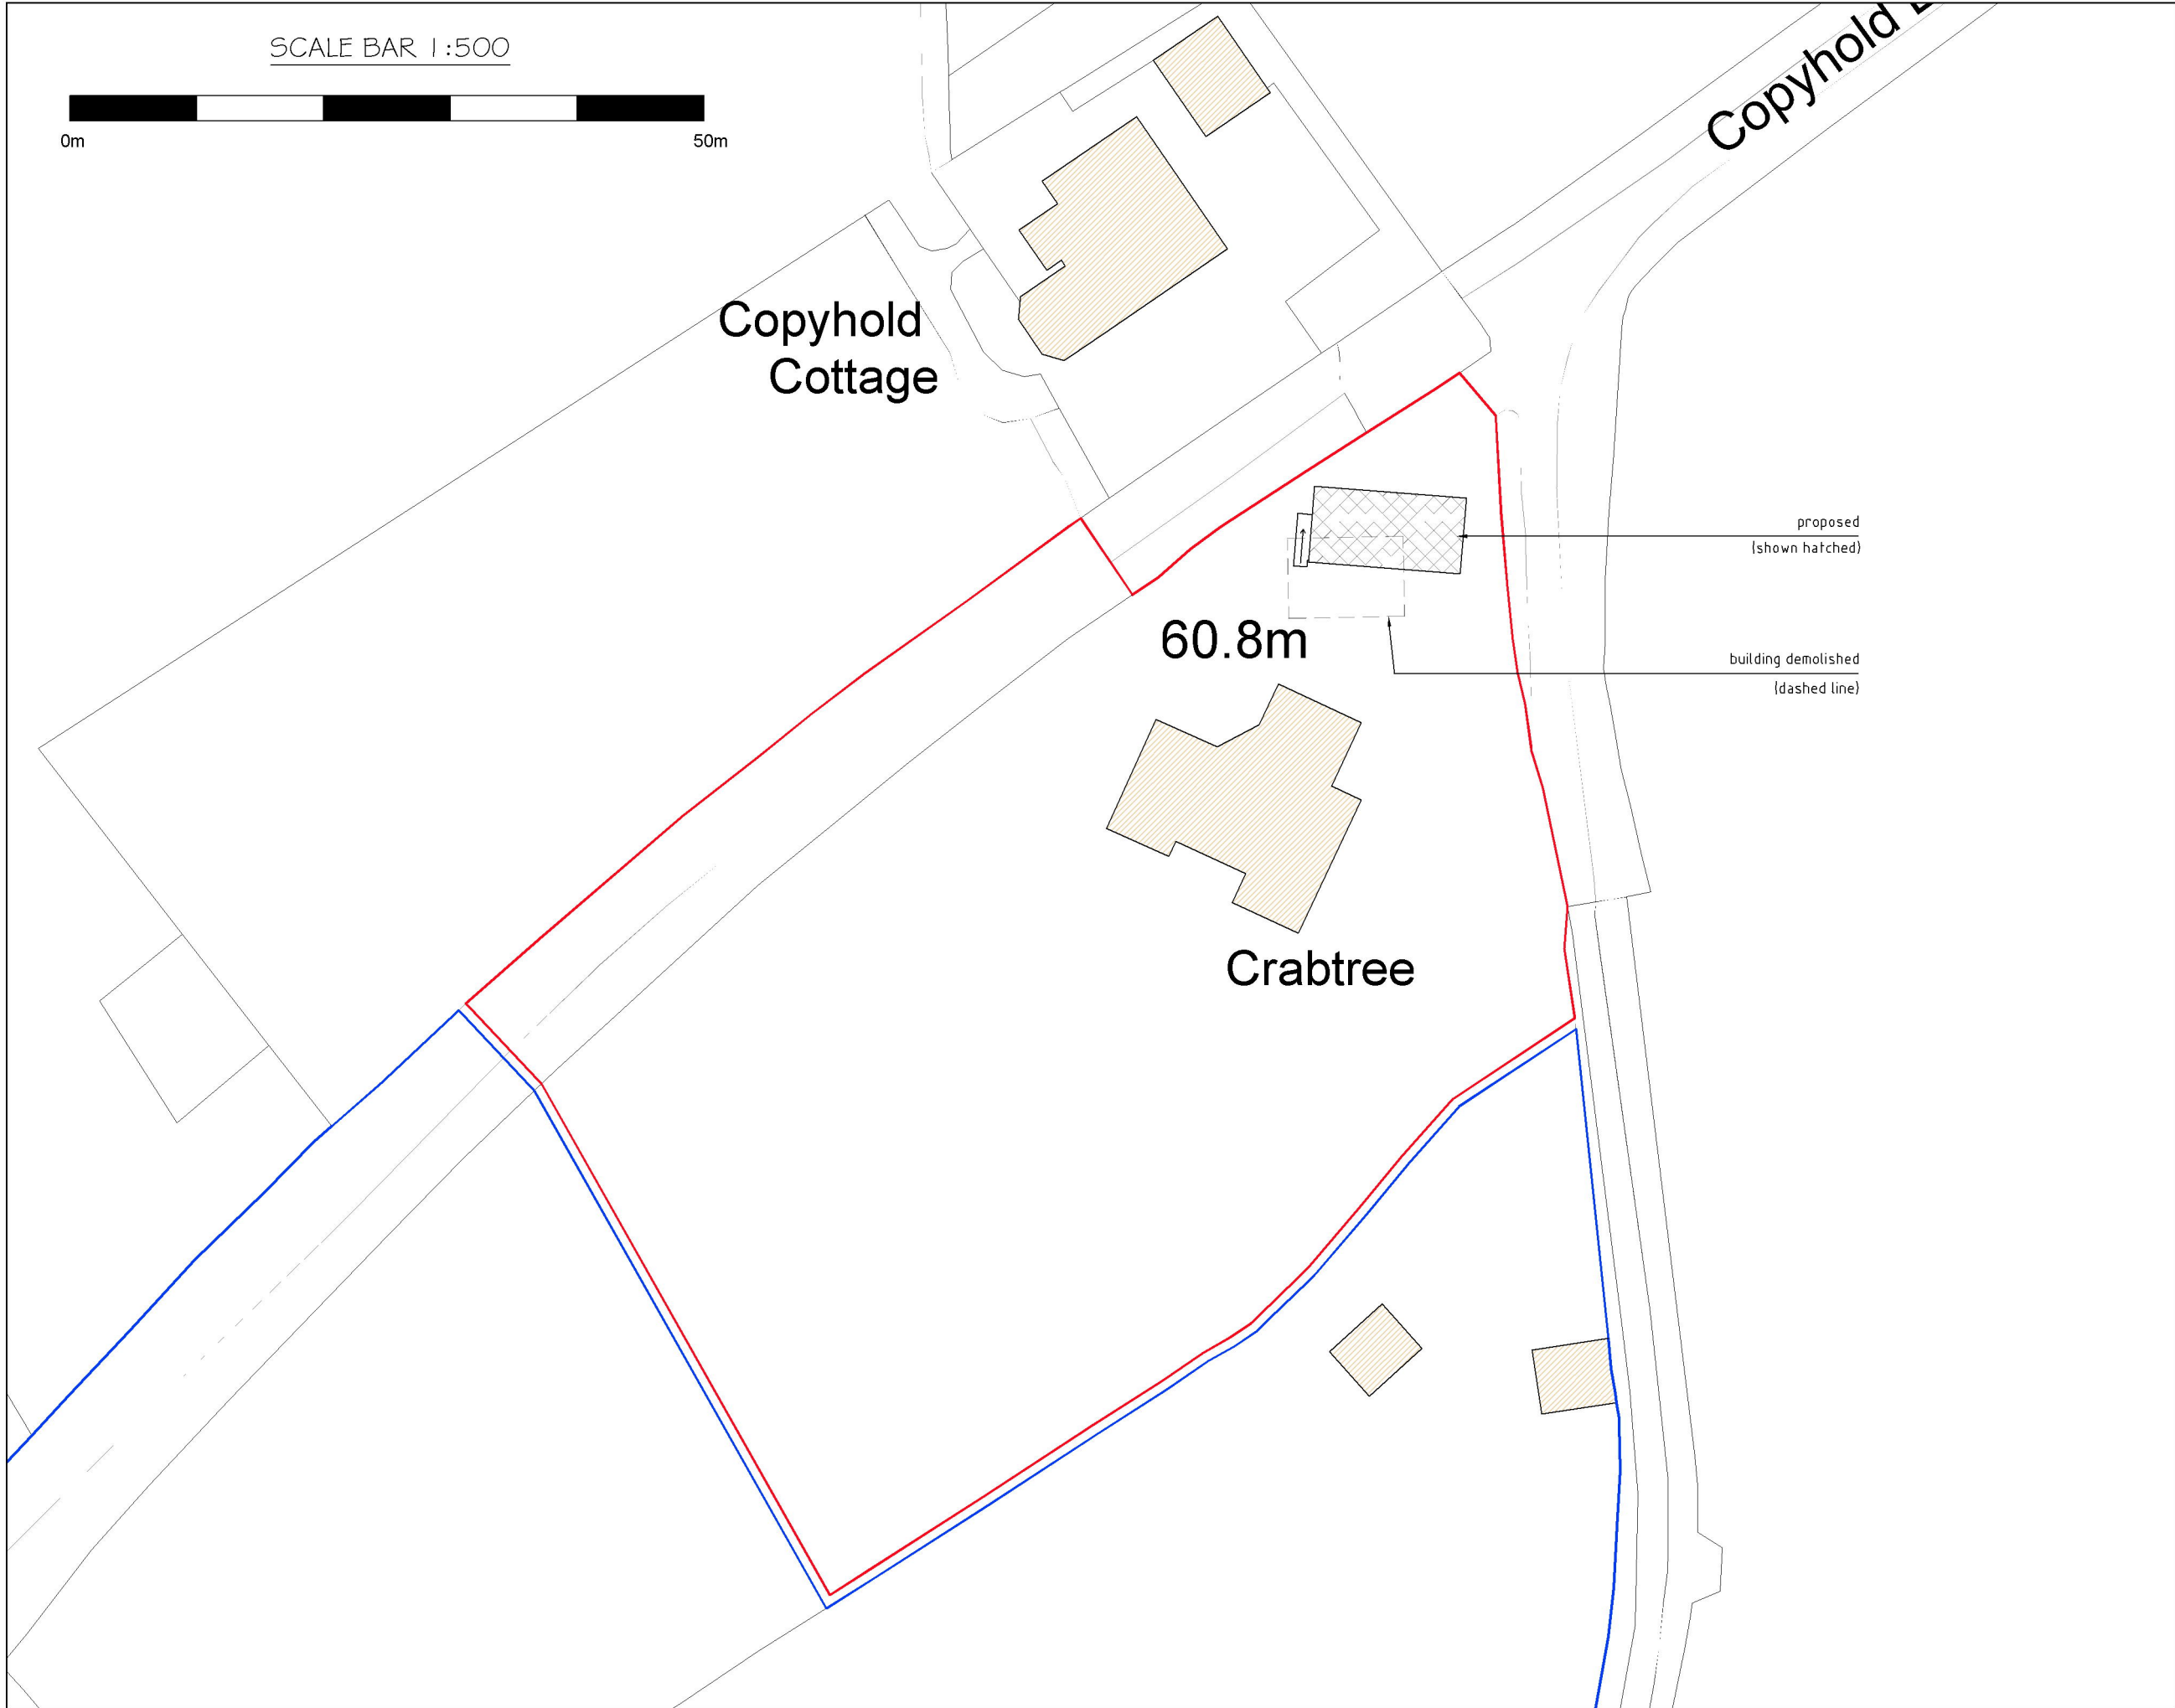


DISCLAIMER NOTES:

Do not scale from these drawings except for planning purposes.
Please report any discrepancies to Sussex Oak Structures Ltd immediately.
All dimensions are to be checked on site before work commences.

Sussex Oak Structures owns the copyright to all drawings and illustrations contained within this document including engineers calculations and any photographs attached.
Non of the attached media is to be copied or distributed without the permission of Sussex Oak Structures Ltd.

NOTE:

-

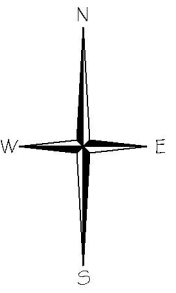

Rev.	Date	Revisions



Sussex Oak Structures Ltd
Foxhole Framing Yard
Holmbush Farm
Crawley Road
Faygate, Horsham
West Sussex
RH12 4SE
Telephone: 01293 851287
Mobile: 07771 920129

Project

CRABTREE,
COPYHOLD LANE,
CUCKFIELD,
WEST SUSSEX,
RH17 5ED

Job Title

4 BAY, 2 STOREY
OAK FRAMED GARAGE
WITH FIRST FLOOR
ANNEXE

Drawing Title

BLOCK PLAN

Nett Floor Area

Scale 1:500 @ A3

Date 05/12/24 **Drawn by** MEM

Org. Ref.	Rev.
SOS/806/104	-