
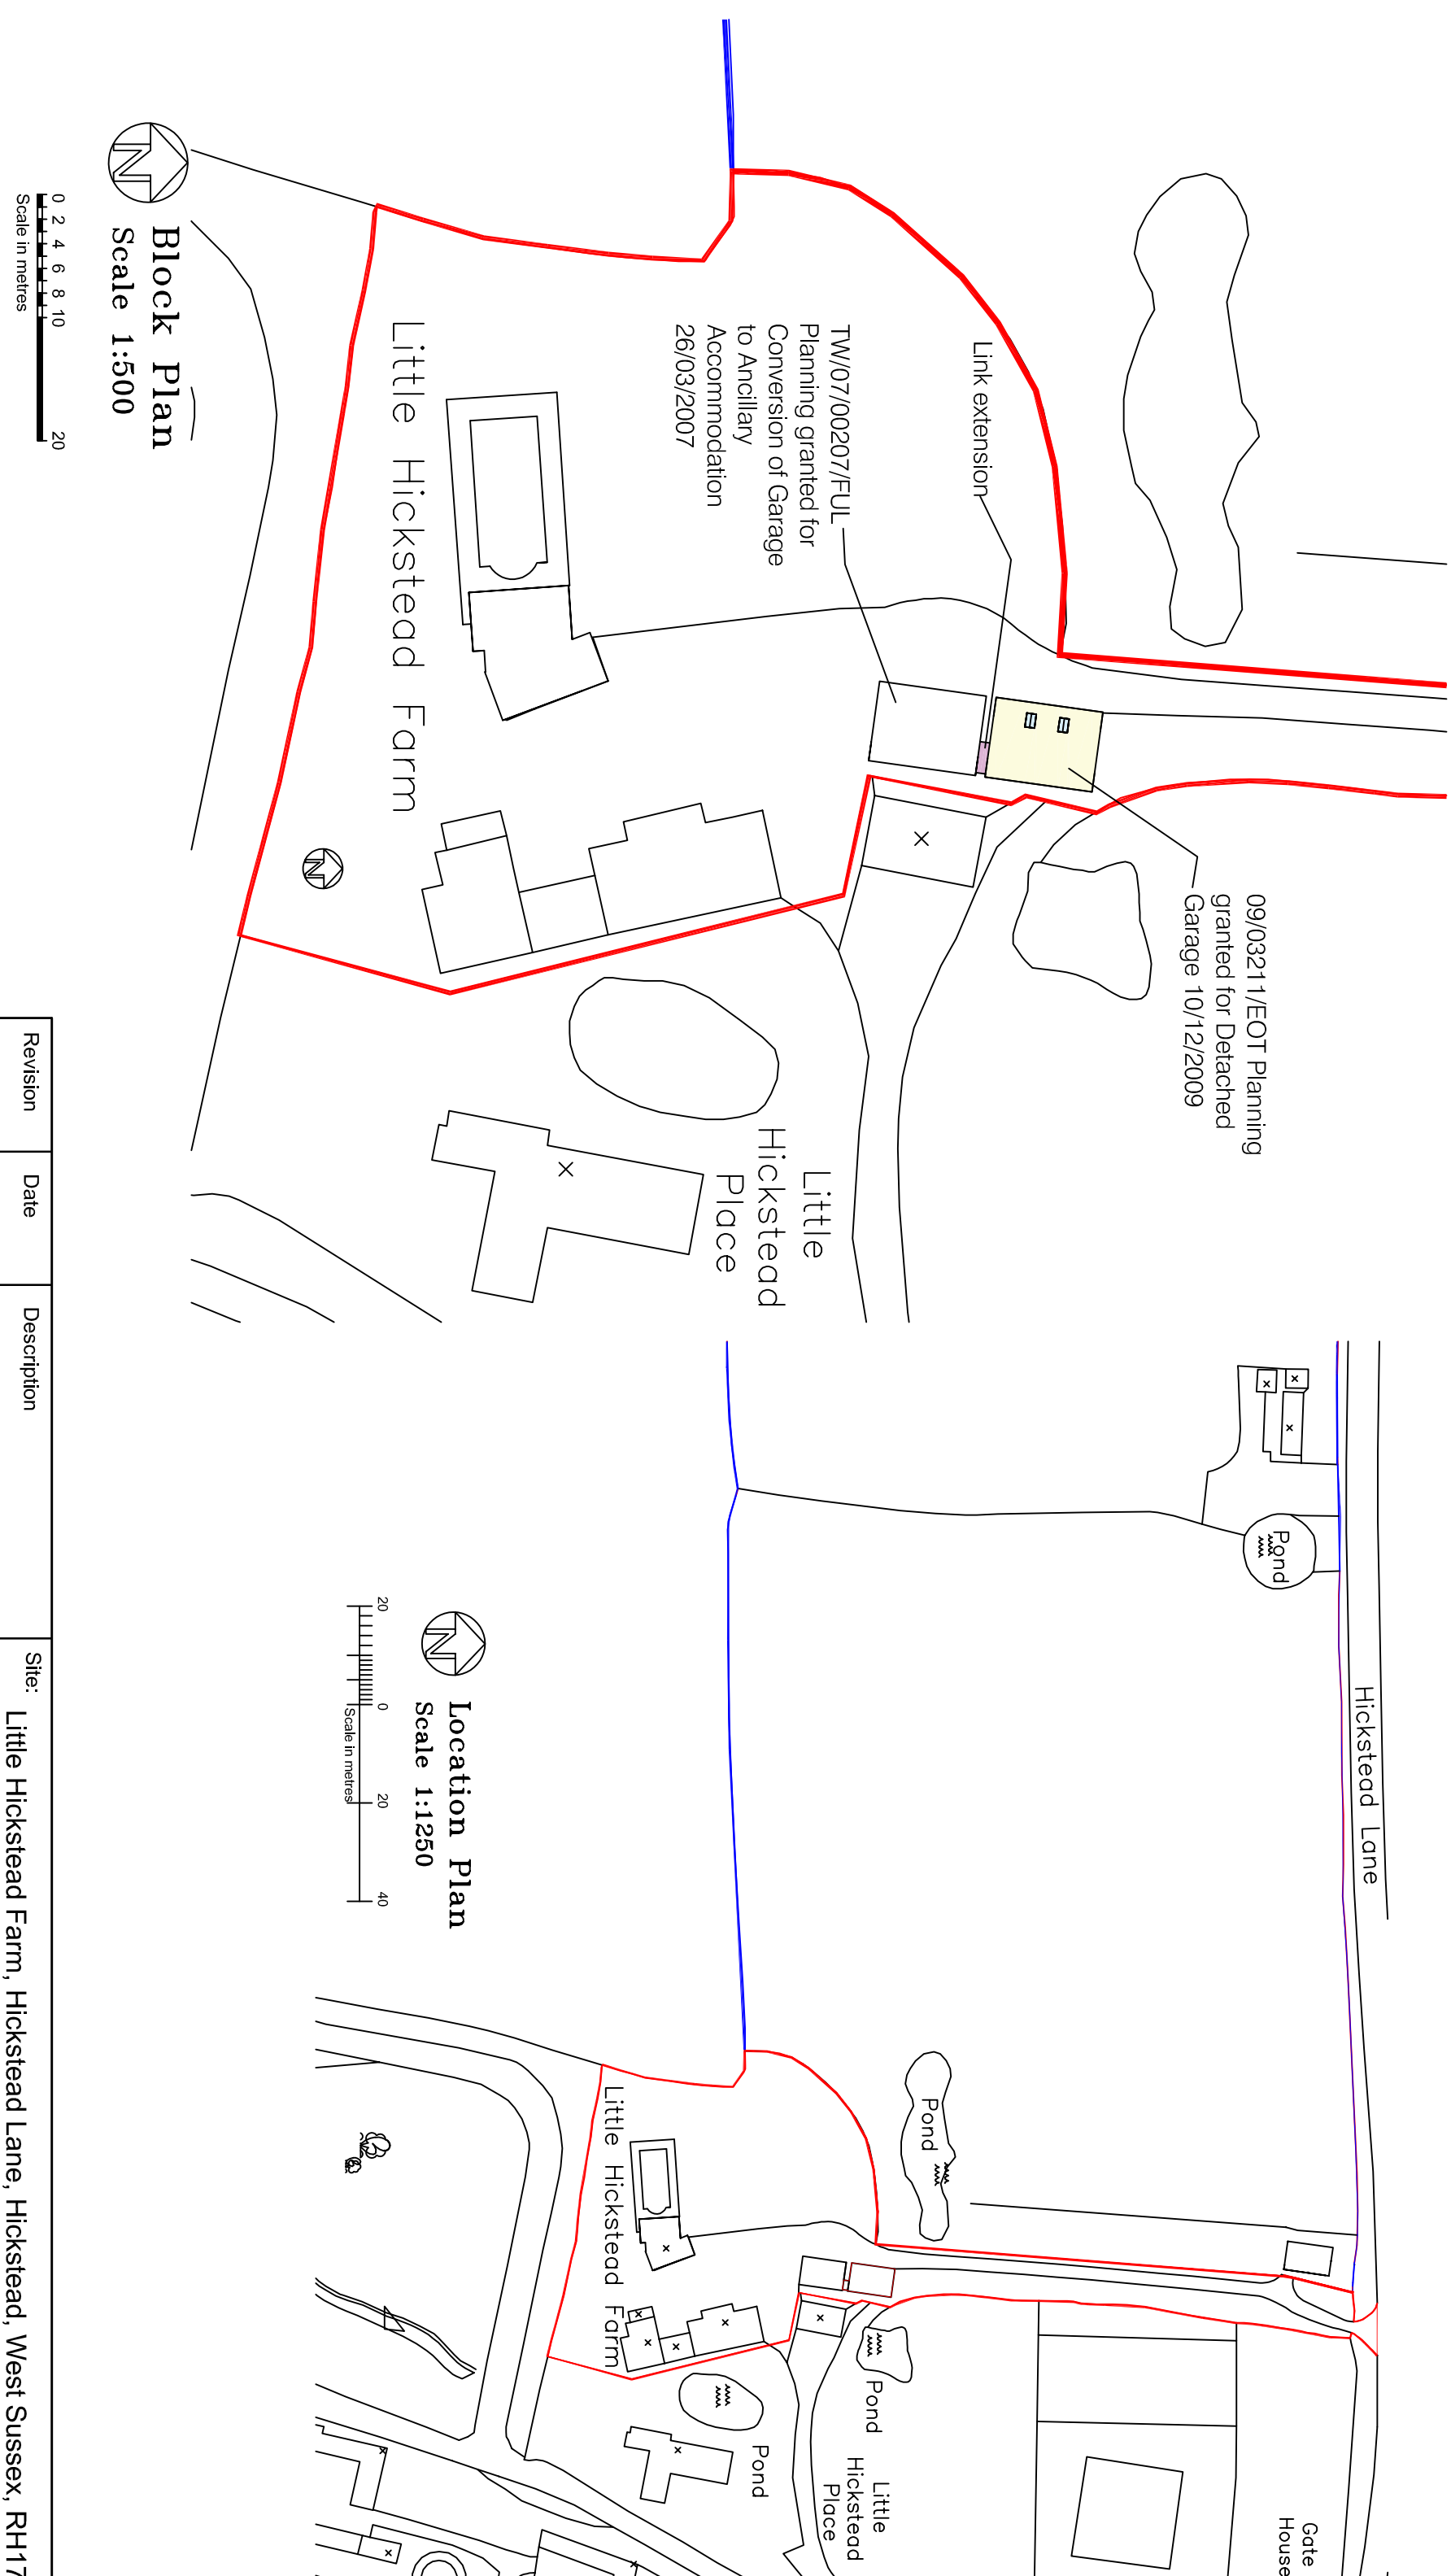
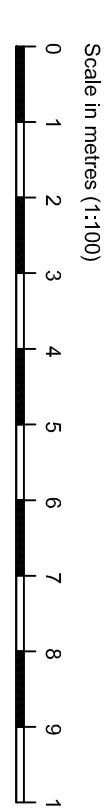
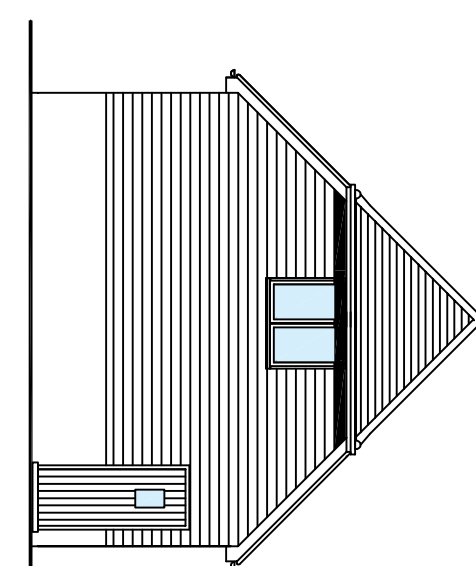
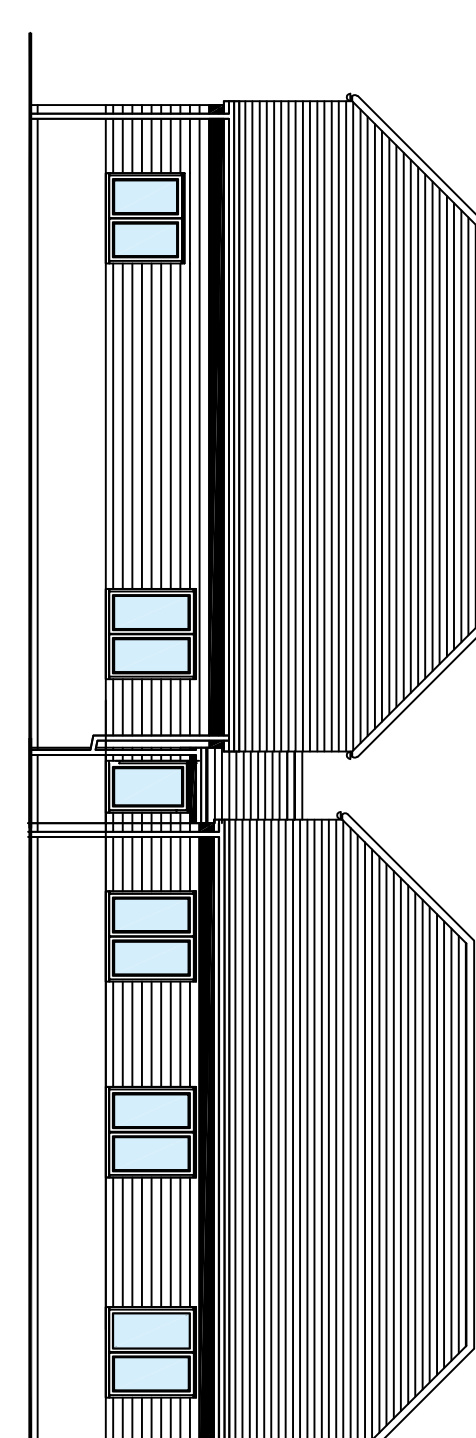
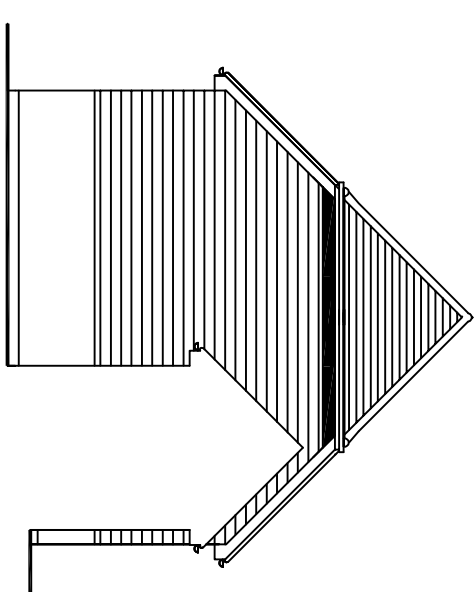
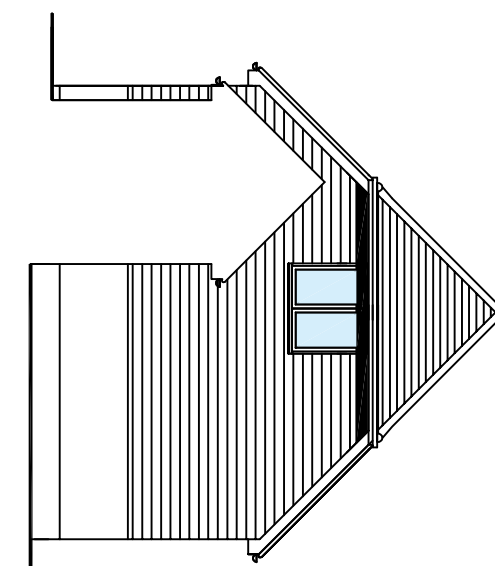
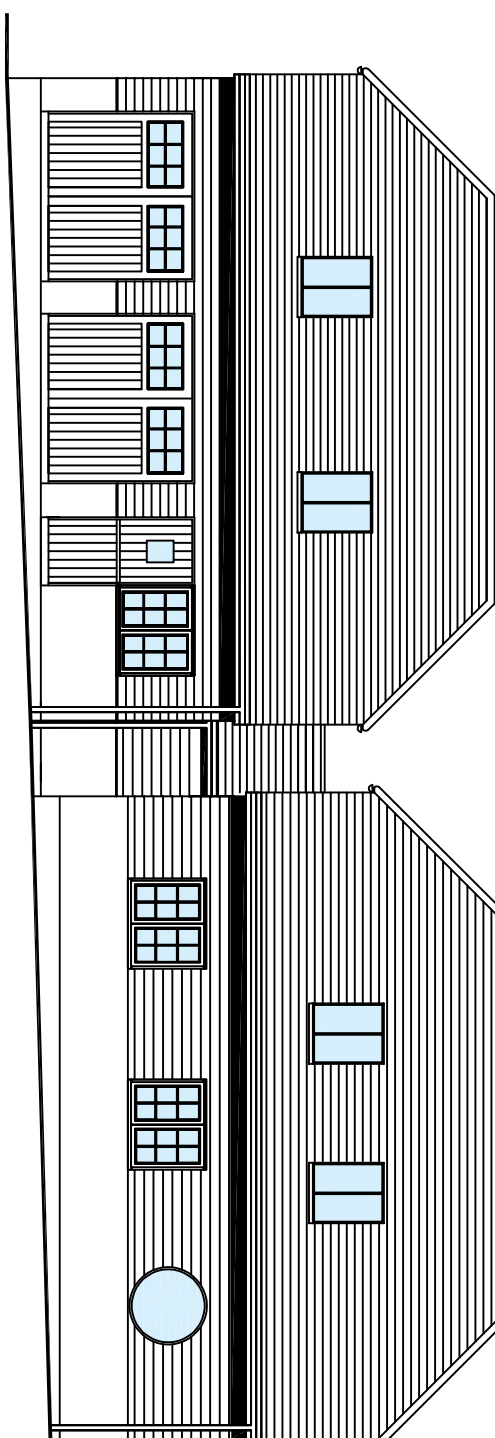
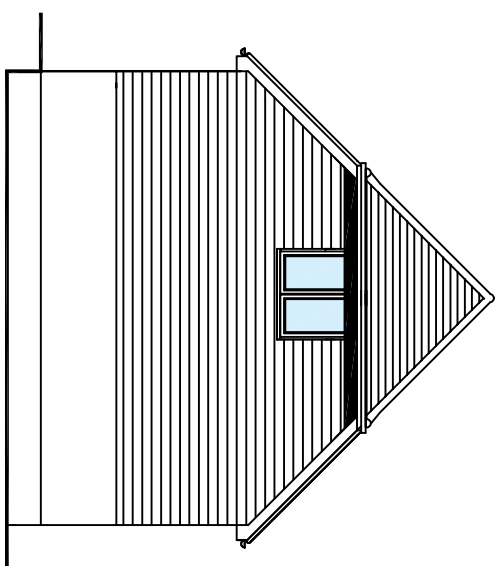
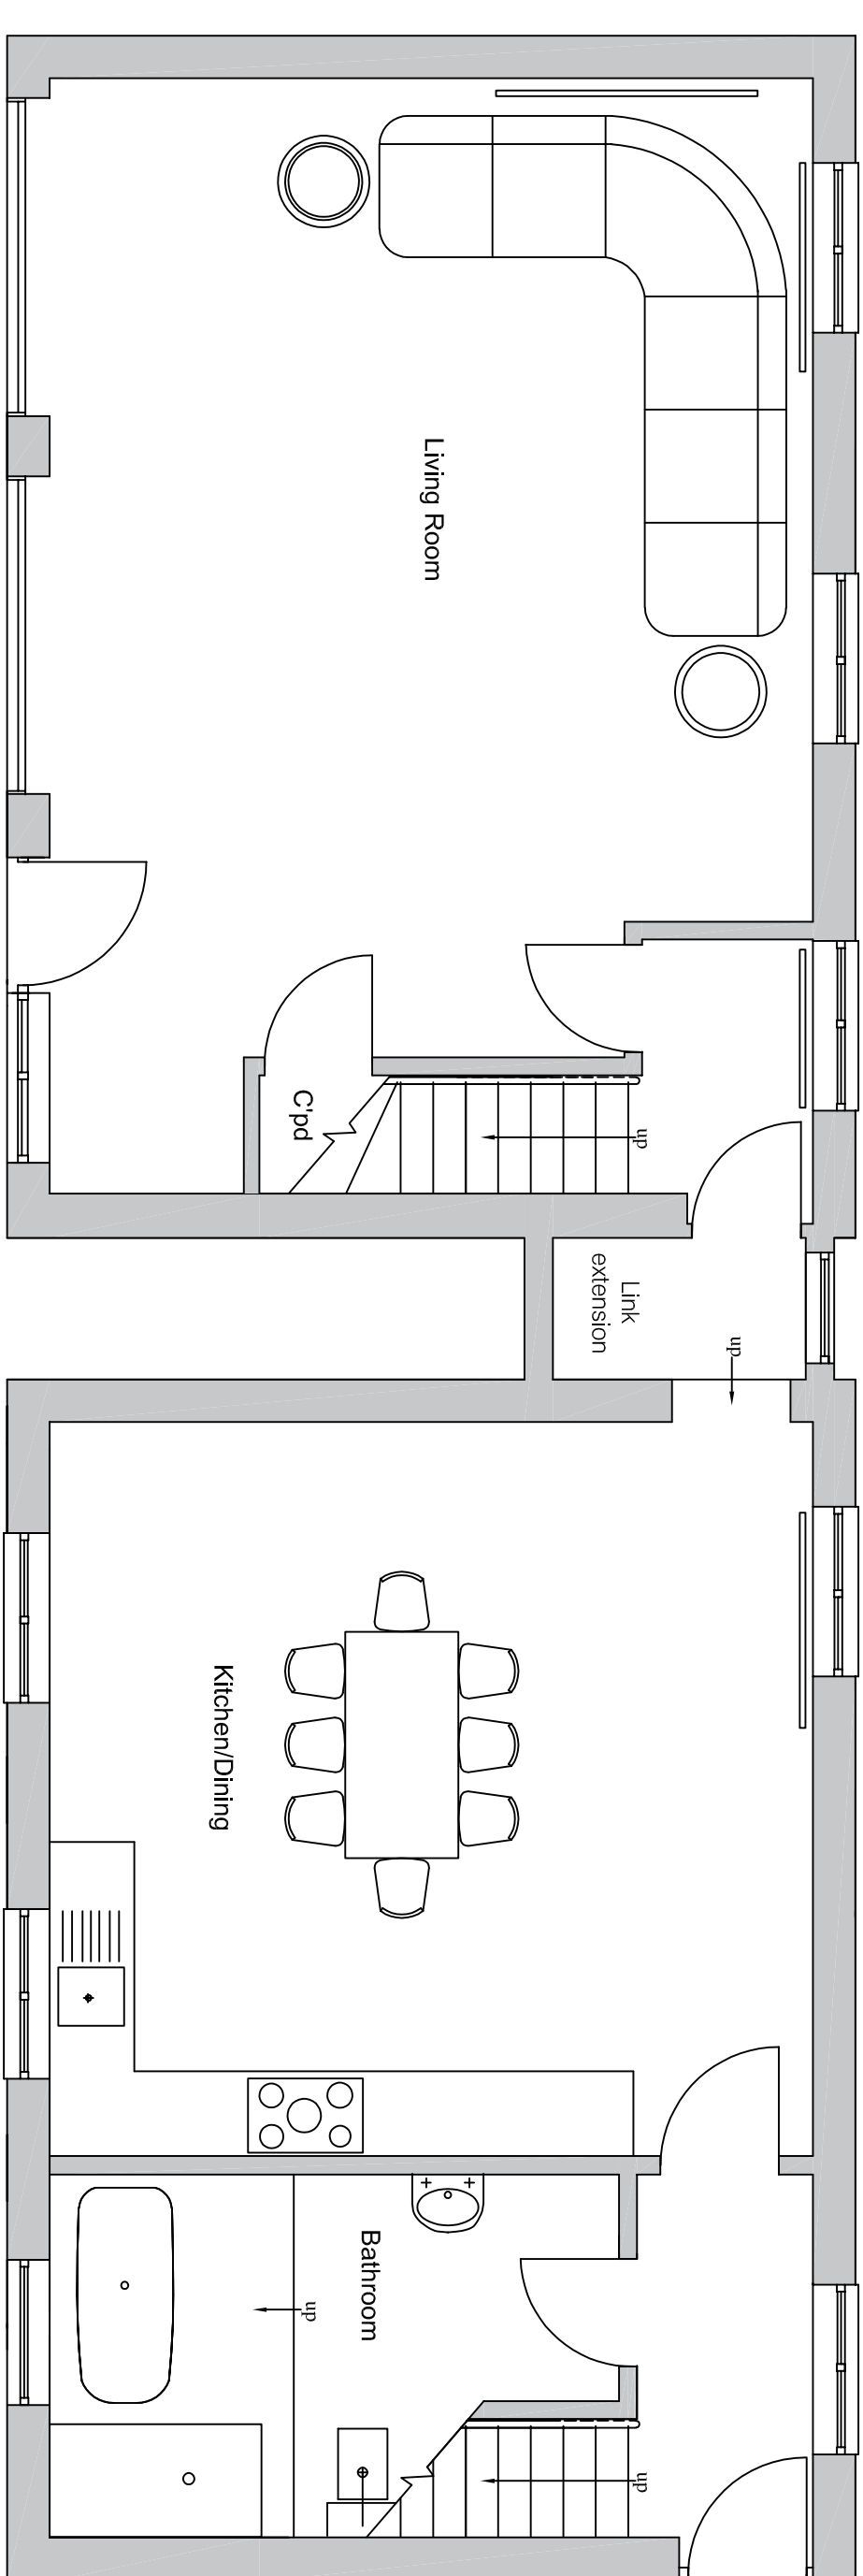
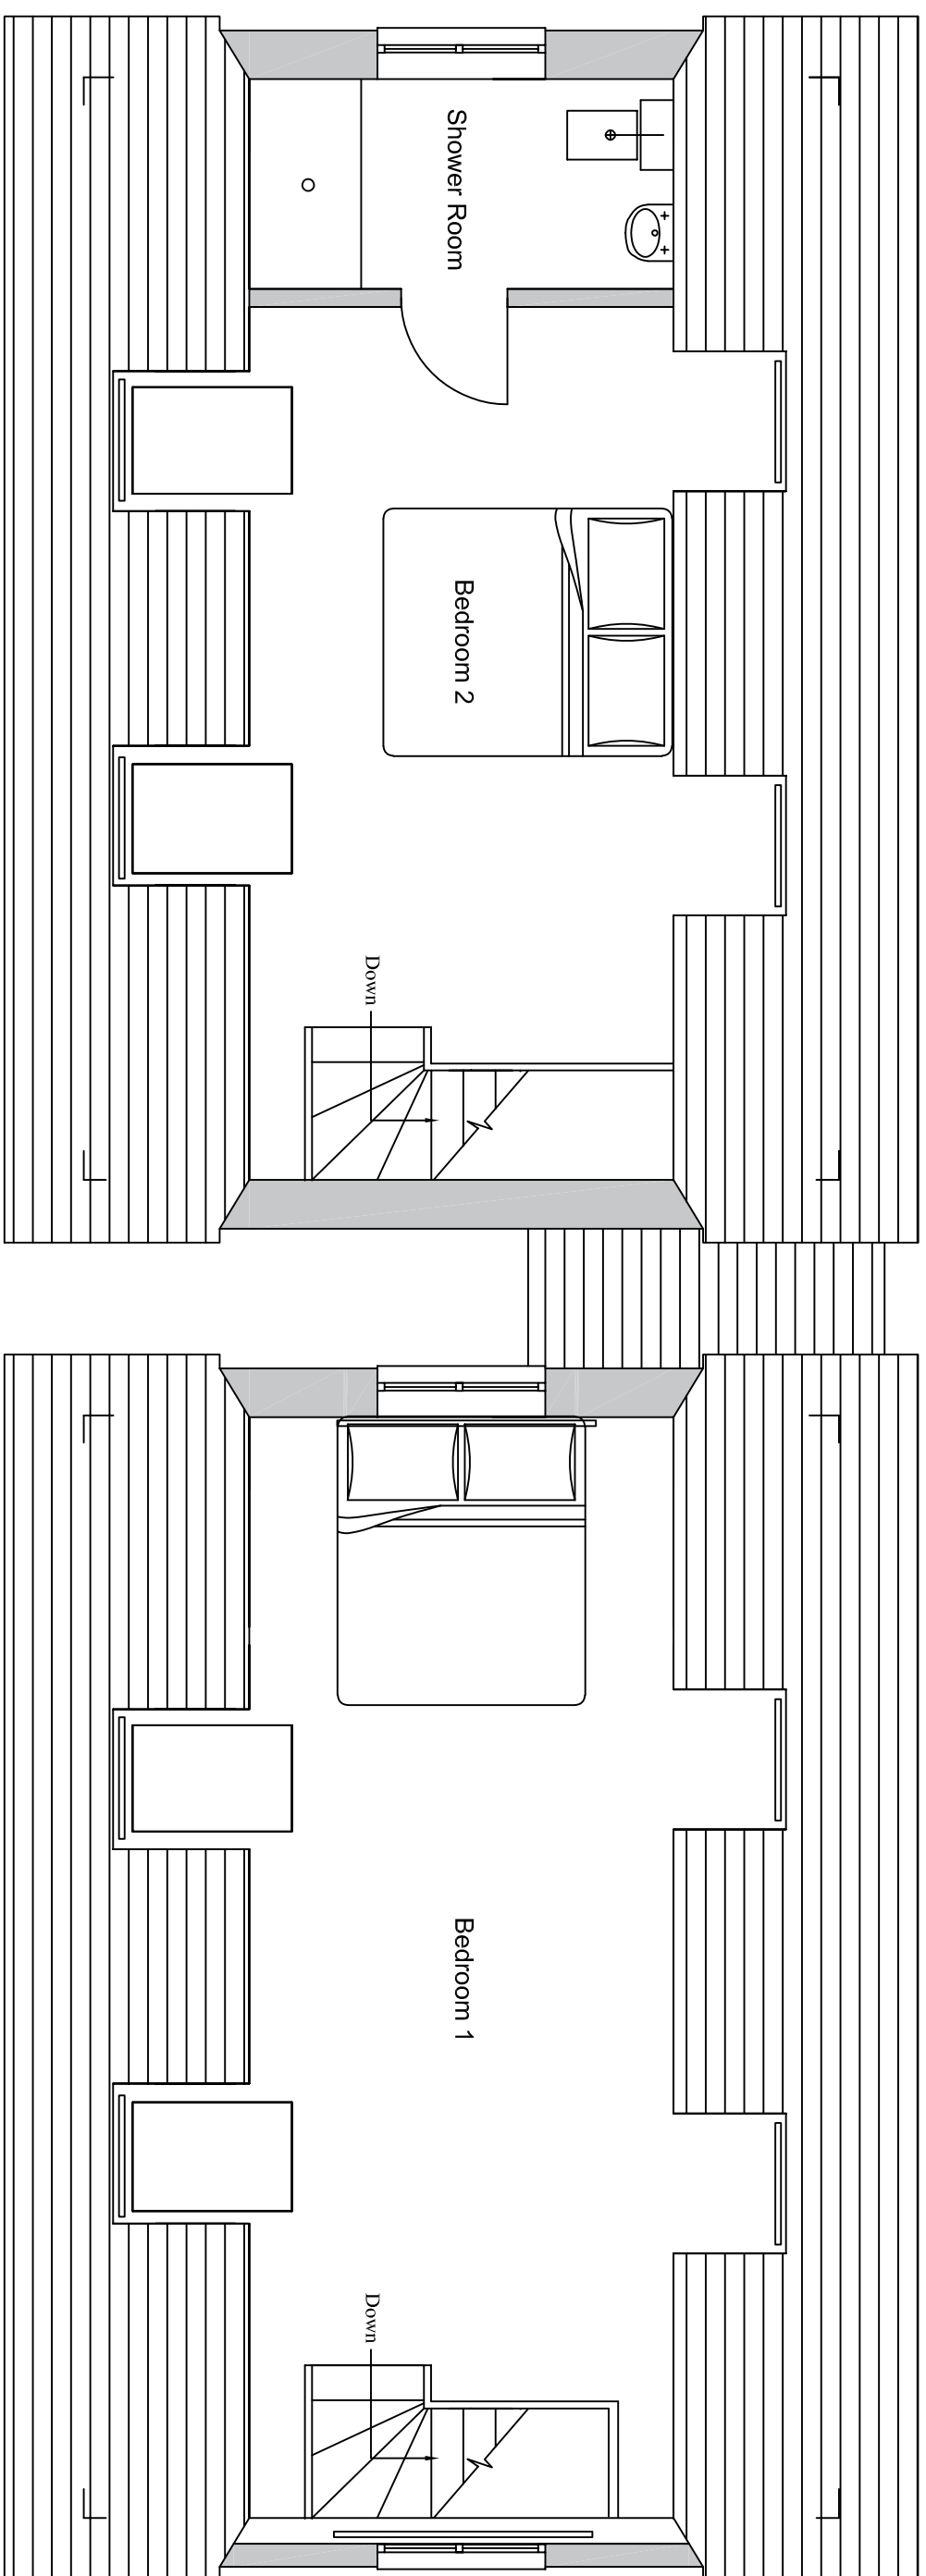


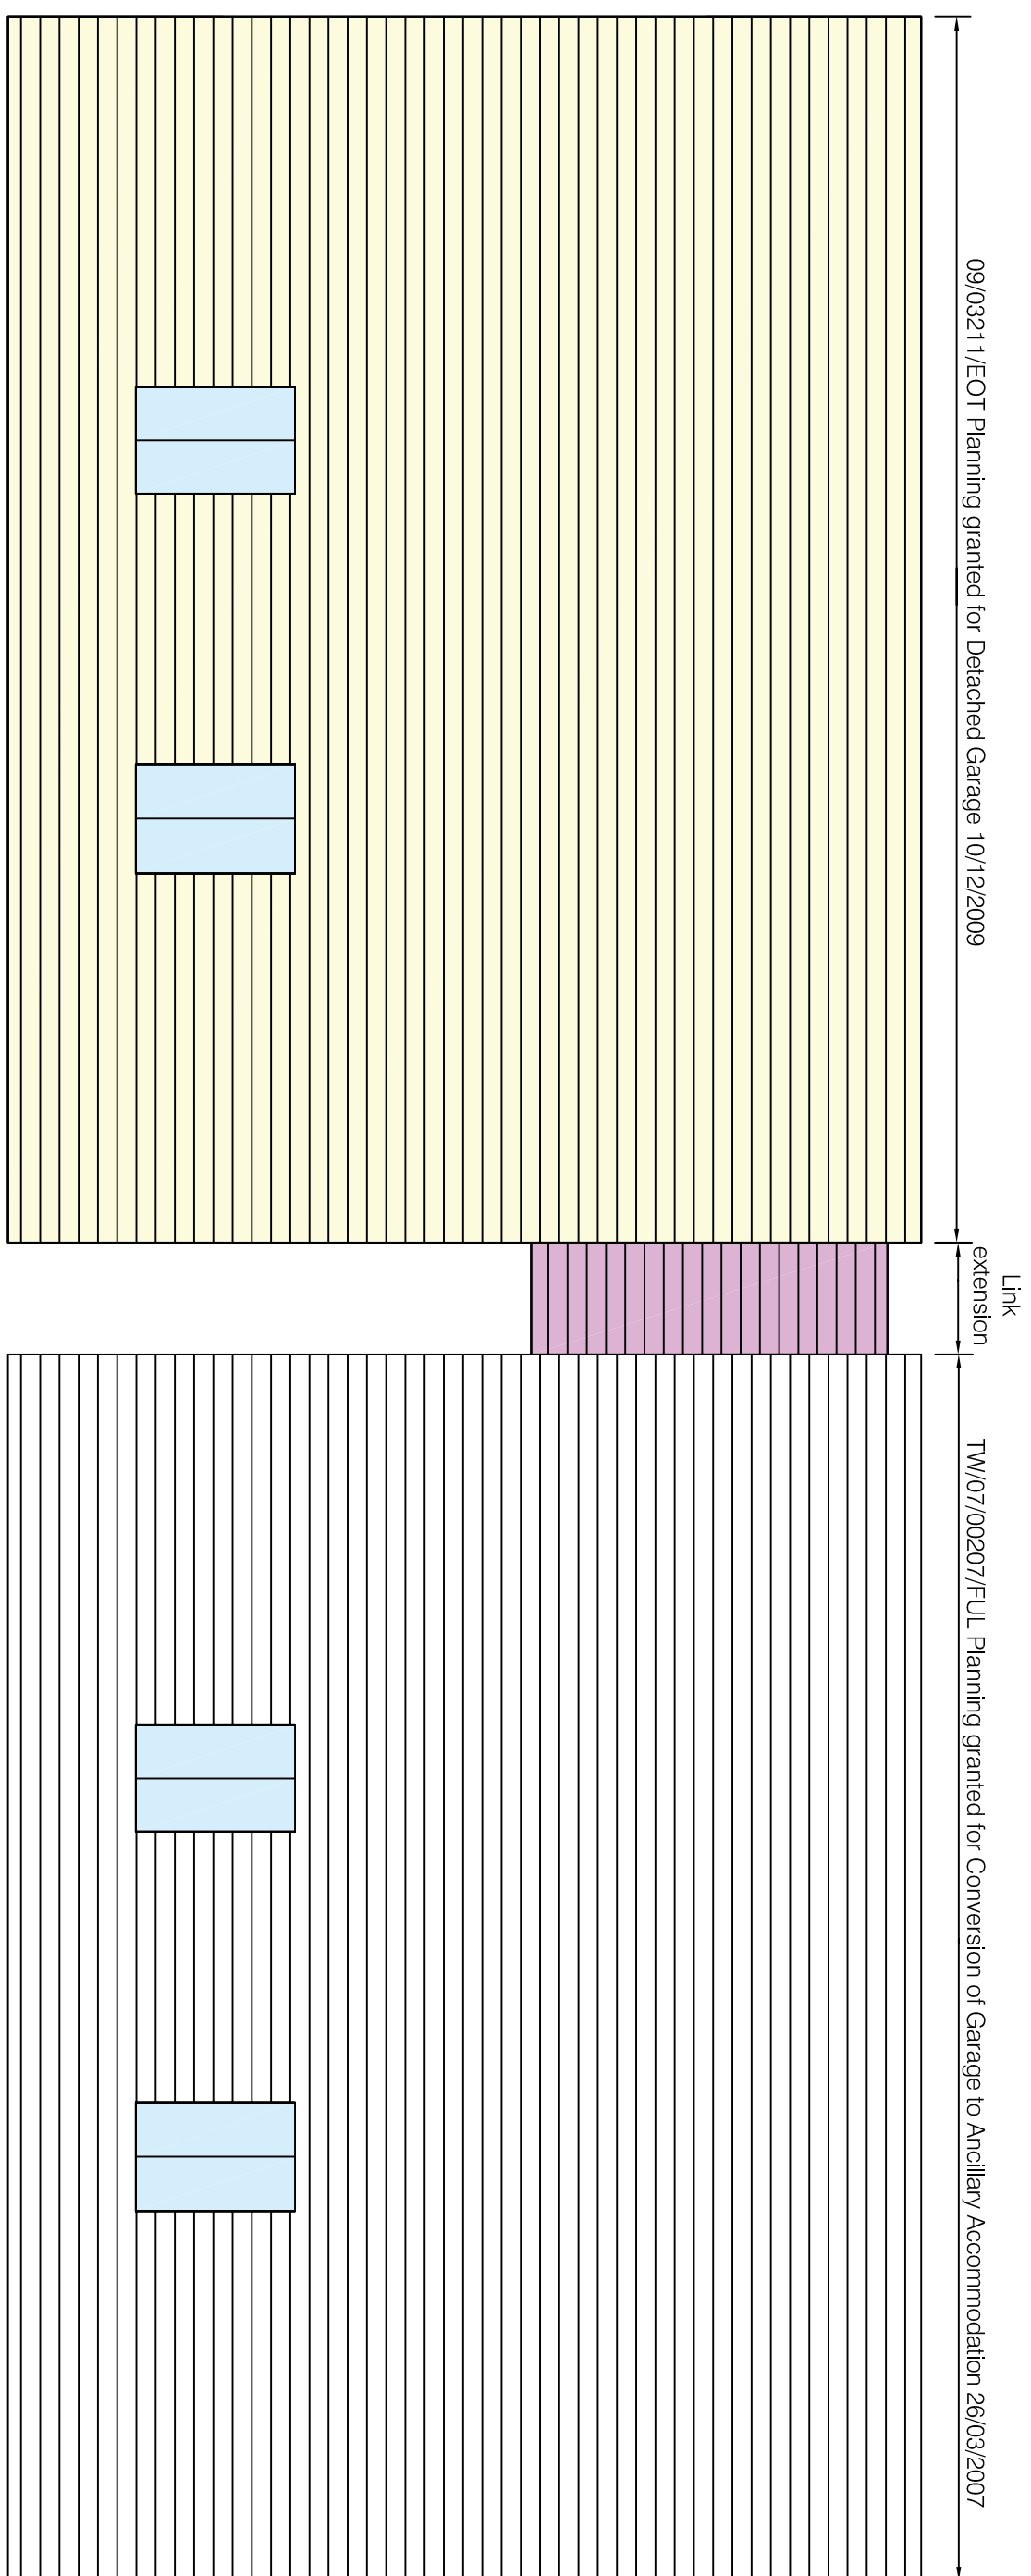

Revision	Date	Description	Site: Little Hockstead Farm, Hockstead Lane, Hickstead, West Sussex, RH17 5NT
 Designing Special Building Stories LF Architecture Ltd A r c h i t e c t u r a l C o n s u l t a n t s 2 Wychwood Cottages, Brighton Road, Shernambury, West Sussex, RH13 8HE tel: 07973 349174 mail@lfarchitecture.co.uk			Project: Certificate of Lawful Development
Drawing: Existing Plans & Elevations			
Drawn by:	LF	Scale: Various	Print size: A1
Date:	June 2025	Client: Mrs Harris	Dwg no.: LHF/2025/02
Rev.			
Notes: 1) Do not scale this drawing. 2) All levels and dimensions to be checked on site. 3) This drawing is to be read in conjunction with all relevant consultants drawings/specs. 4) This drawing is Copyright and must not be reproduced without prior written agreement. 5) It is the responsibility of the client to ensure that the party wall matters are attended to. 6) These drawings should be checked by the local authority Building Control Office or other appropriate checking authority prior to commencement of the building works.			