



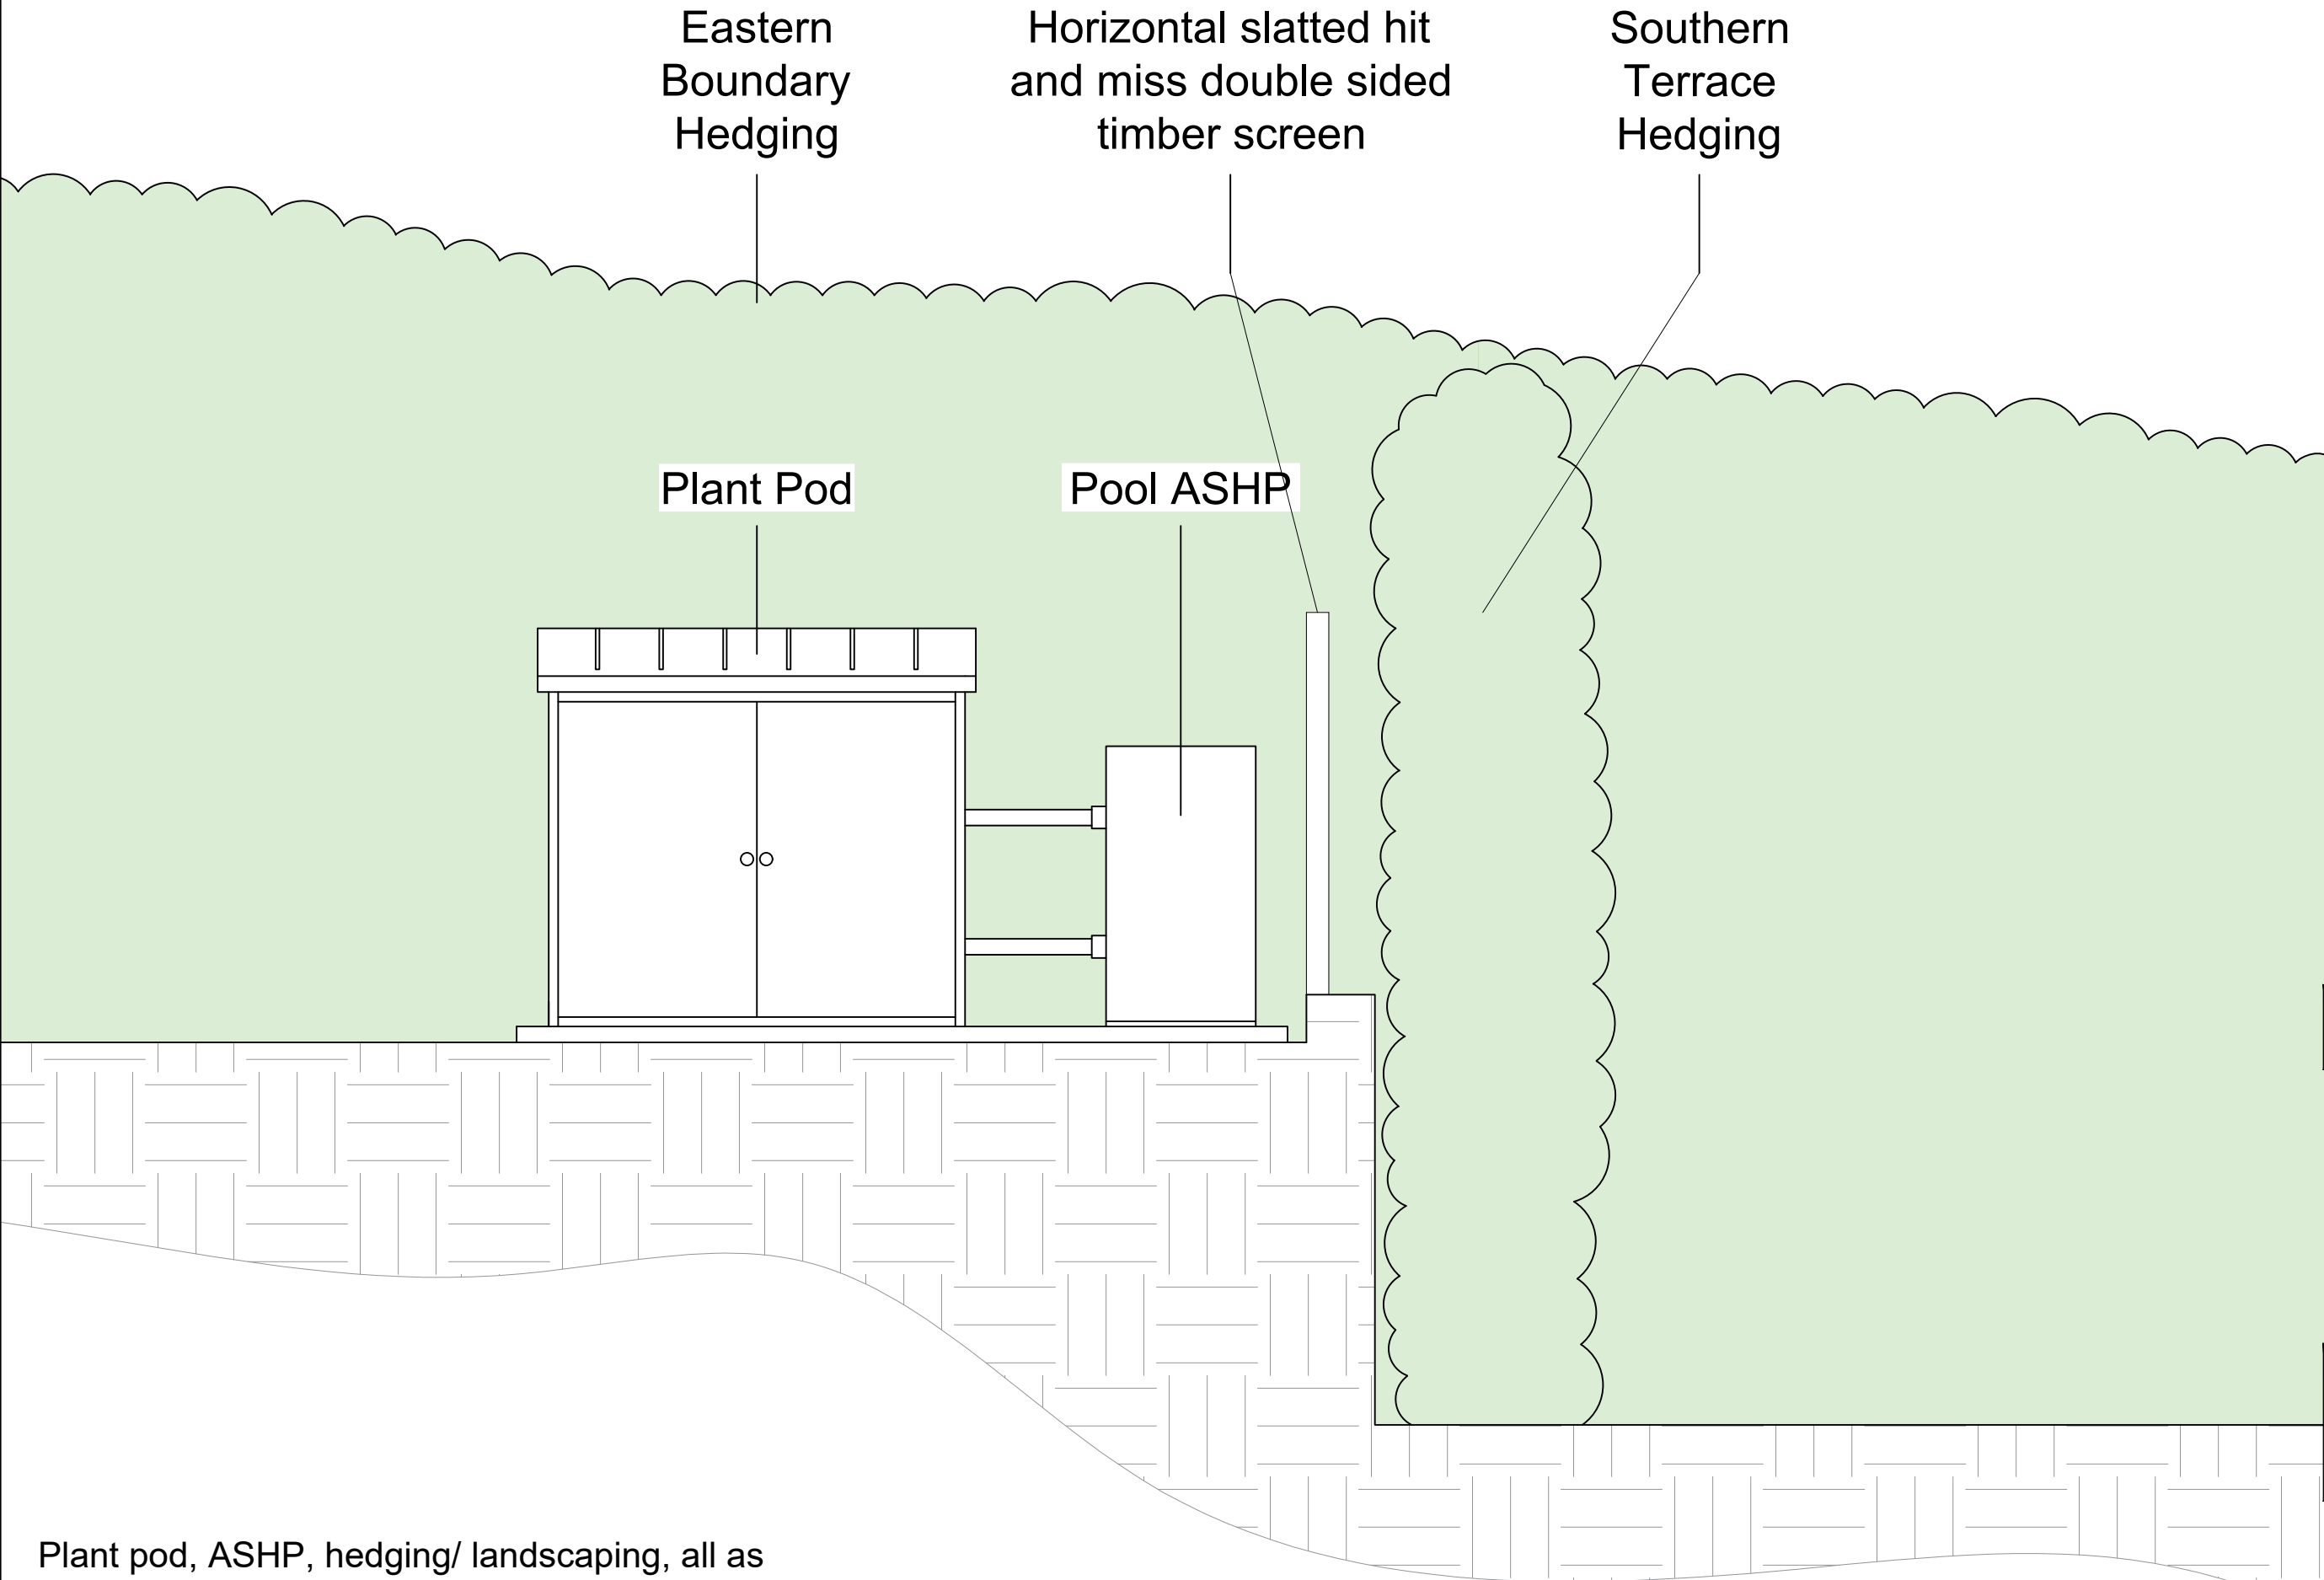

Plant pod, ASHP, hedging/ landscaping, all as
previously approved.
See approved drawings for further information.

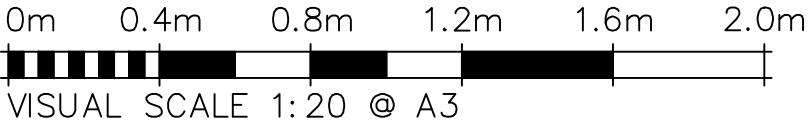

REV.	DATE.	BY.	AMENDMENT.	CHK.
A	23.06.25	SM	Slatted timber screen added	-

**DISCHARGE OF
CONDITION**

NOTES.
DO NOT SCALE OFF THIS DRAWING UNLESS FOR
PLANNING PURPOSES.
CHECK ALL DIMENSIONS ON SITE BEFORE ANY
WORK IS COMMENCED.
ALL GOODS MATERIALS AND WORKMANSHIP MUST
CONFORM WITH CURRENT BUILDING REGULATIONS,
BRITISH STANDARDS AND CODES OF PRACTICE.
COPYRIGHT OF THIS DRAWING IS RETAINED BY
GOULD BAXTER AND IT MUST NOT BE REPRODUCED
WITHOUT WRITTEN CONSENT.

gould baxter
2 Lucaness Meads, Paddockhall Road,
Laylands Heath,
West Sussex, RH16 1HE
(01444) 847455
info@gouldbaxter.co.uk
www.gouldbaxter.co.uk

CLIENT.
Mr and Mrs. R. Ohlson

PROJECT.
Plot 1 Townhouse Farm,
Church Lane,
Ardingly,
RH17 6UR

DRAWING.
Section Detail - Plant Pod Screening

DATE. 23.05.25	SCALE AT A3. 1: 20	DRAWN BY. SM CHECKED BY. -
-------------------	-----------------------	-------------------------------

JOB NO. GH804	DRAWING NO. DOC.04	REV. A
------------------	-----------------------	-----------