



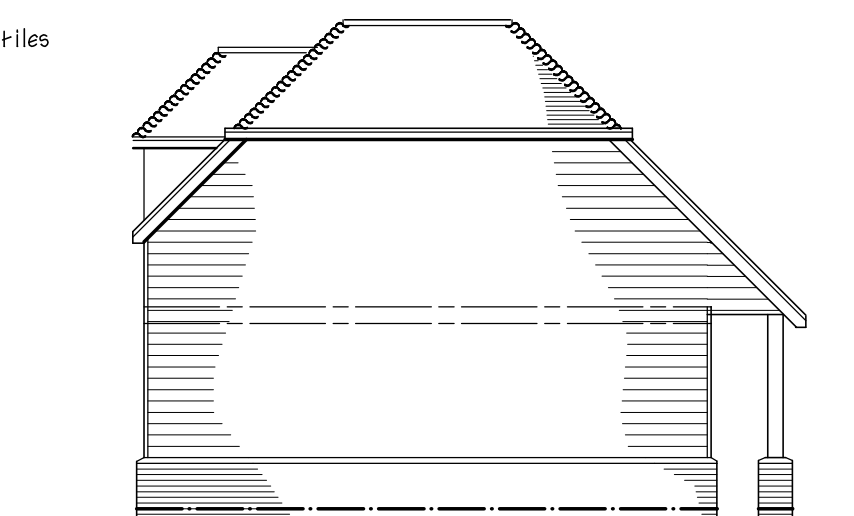


SW ELEVATION

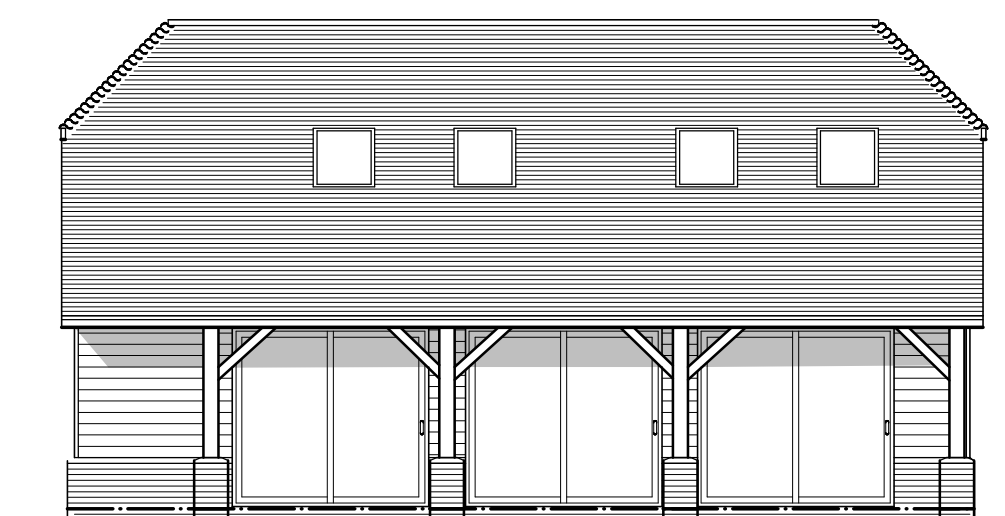



SE ELEVATION




NE ELEVATION

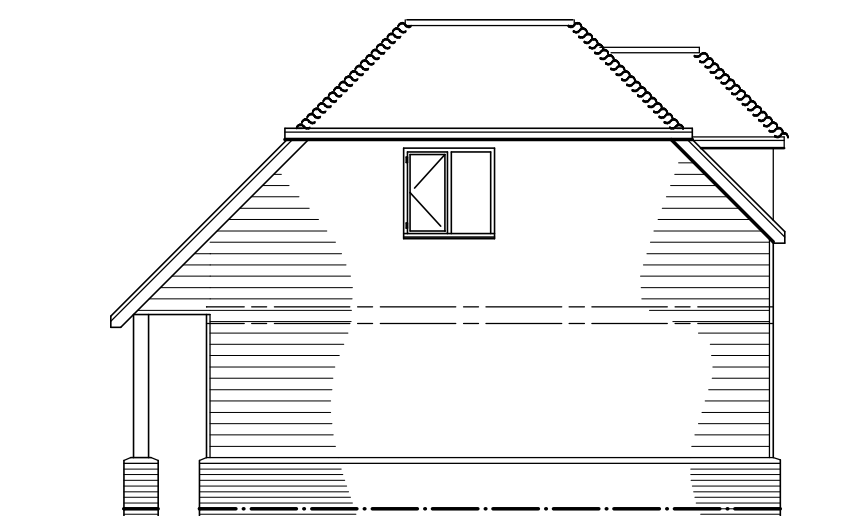


NW ELEVATION

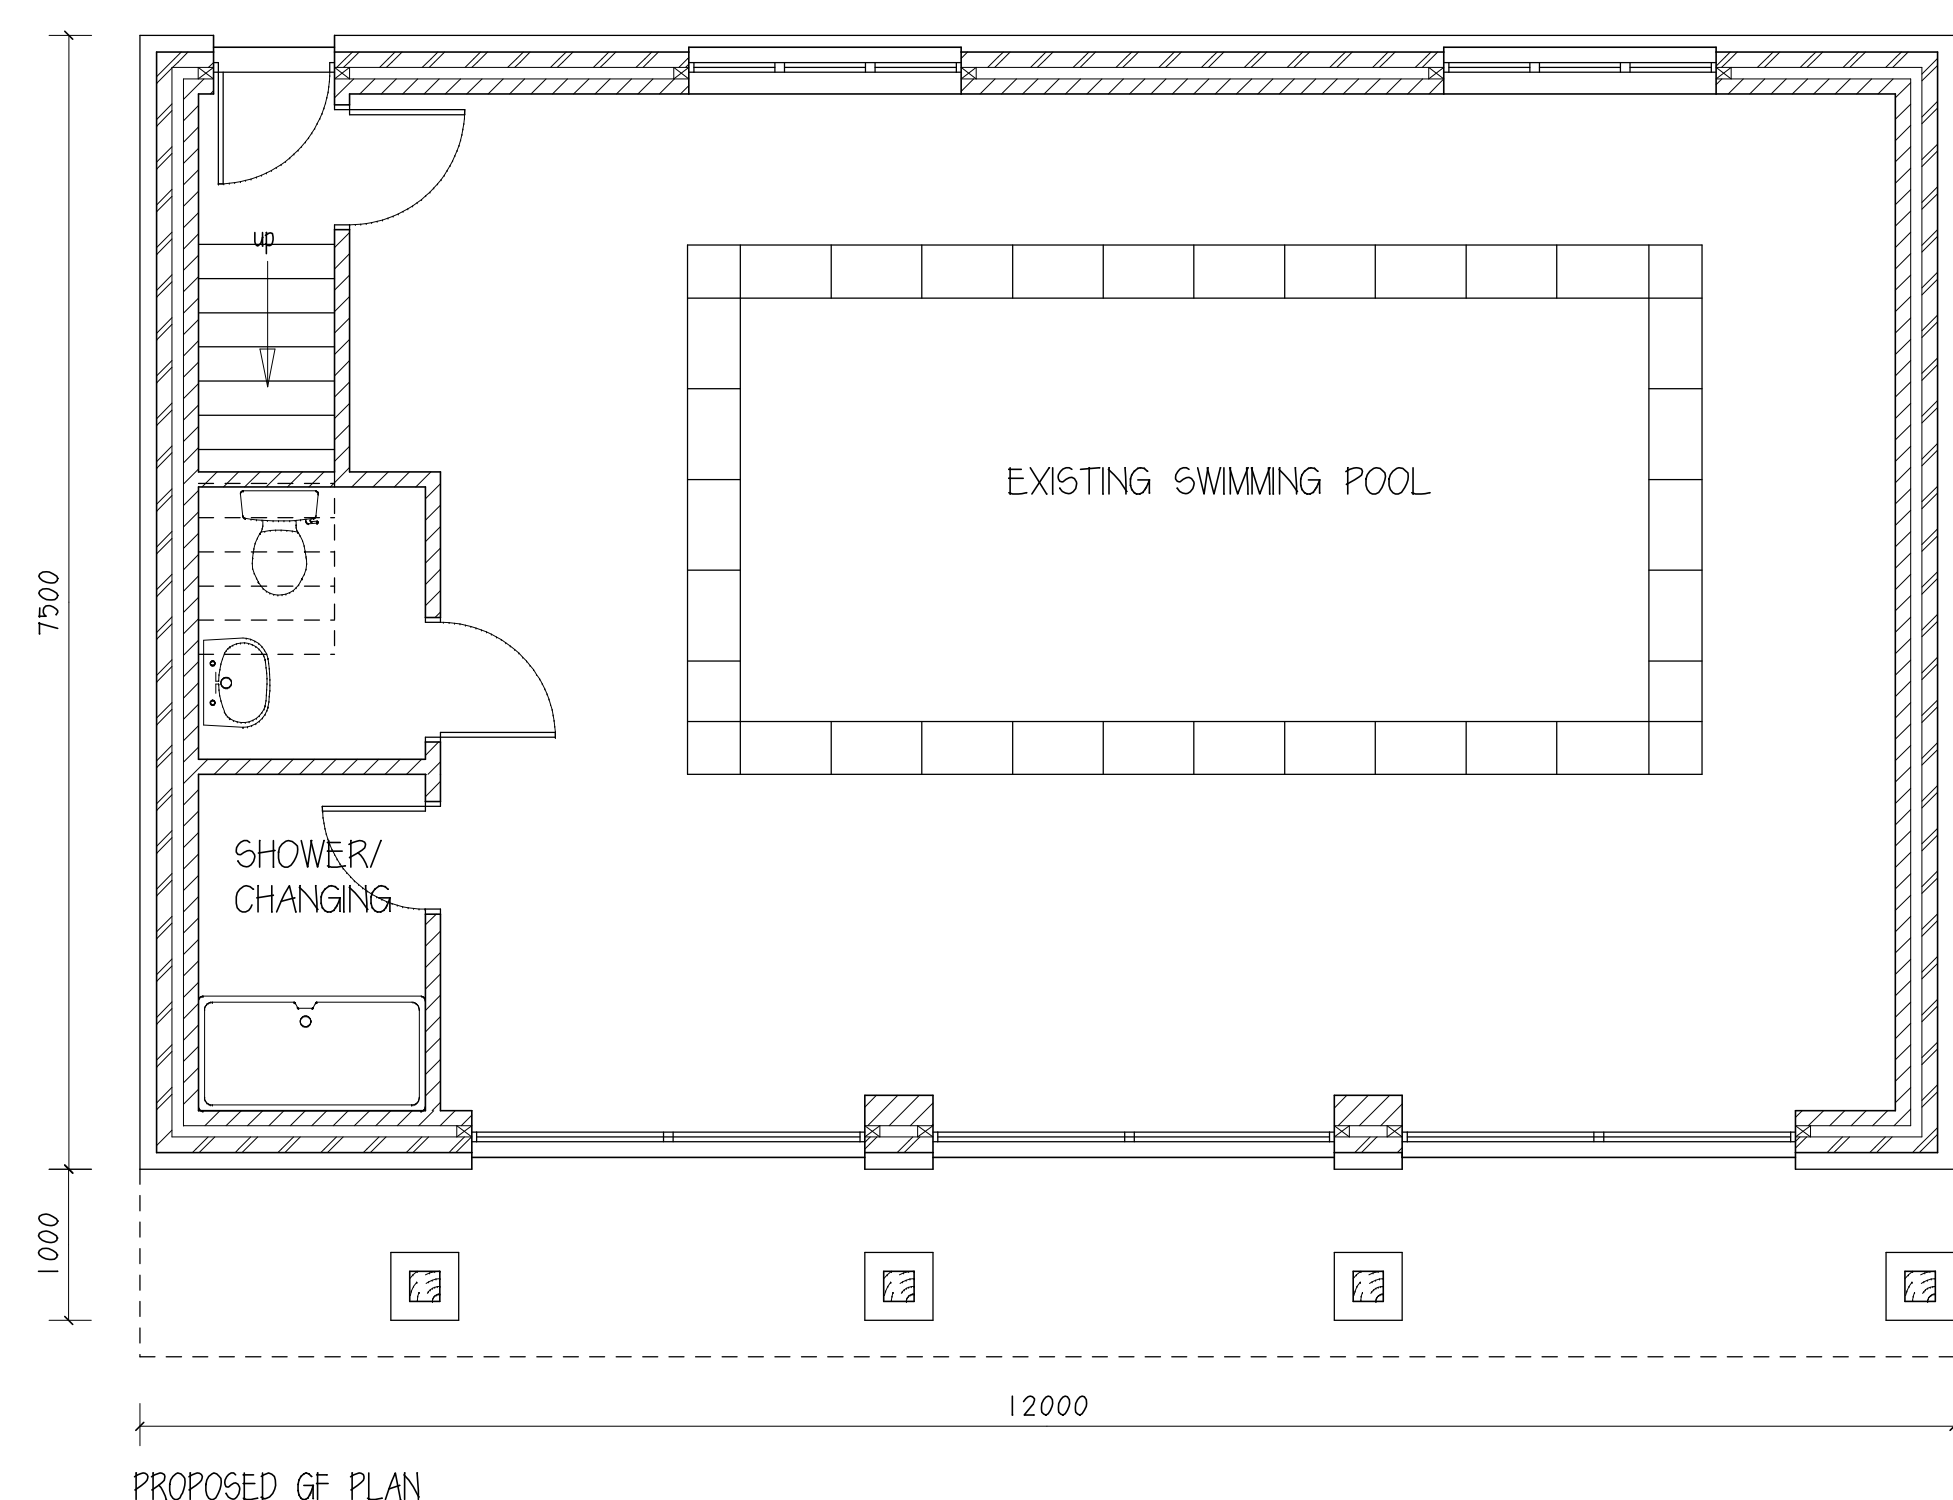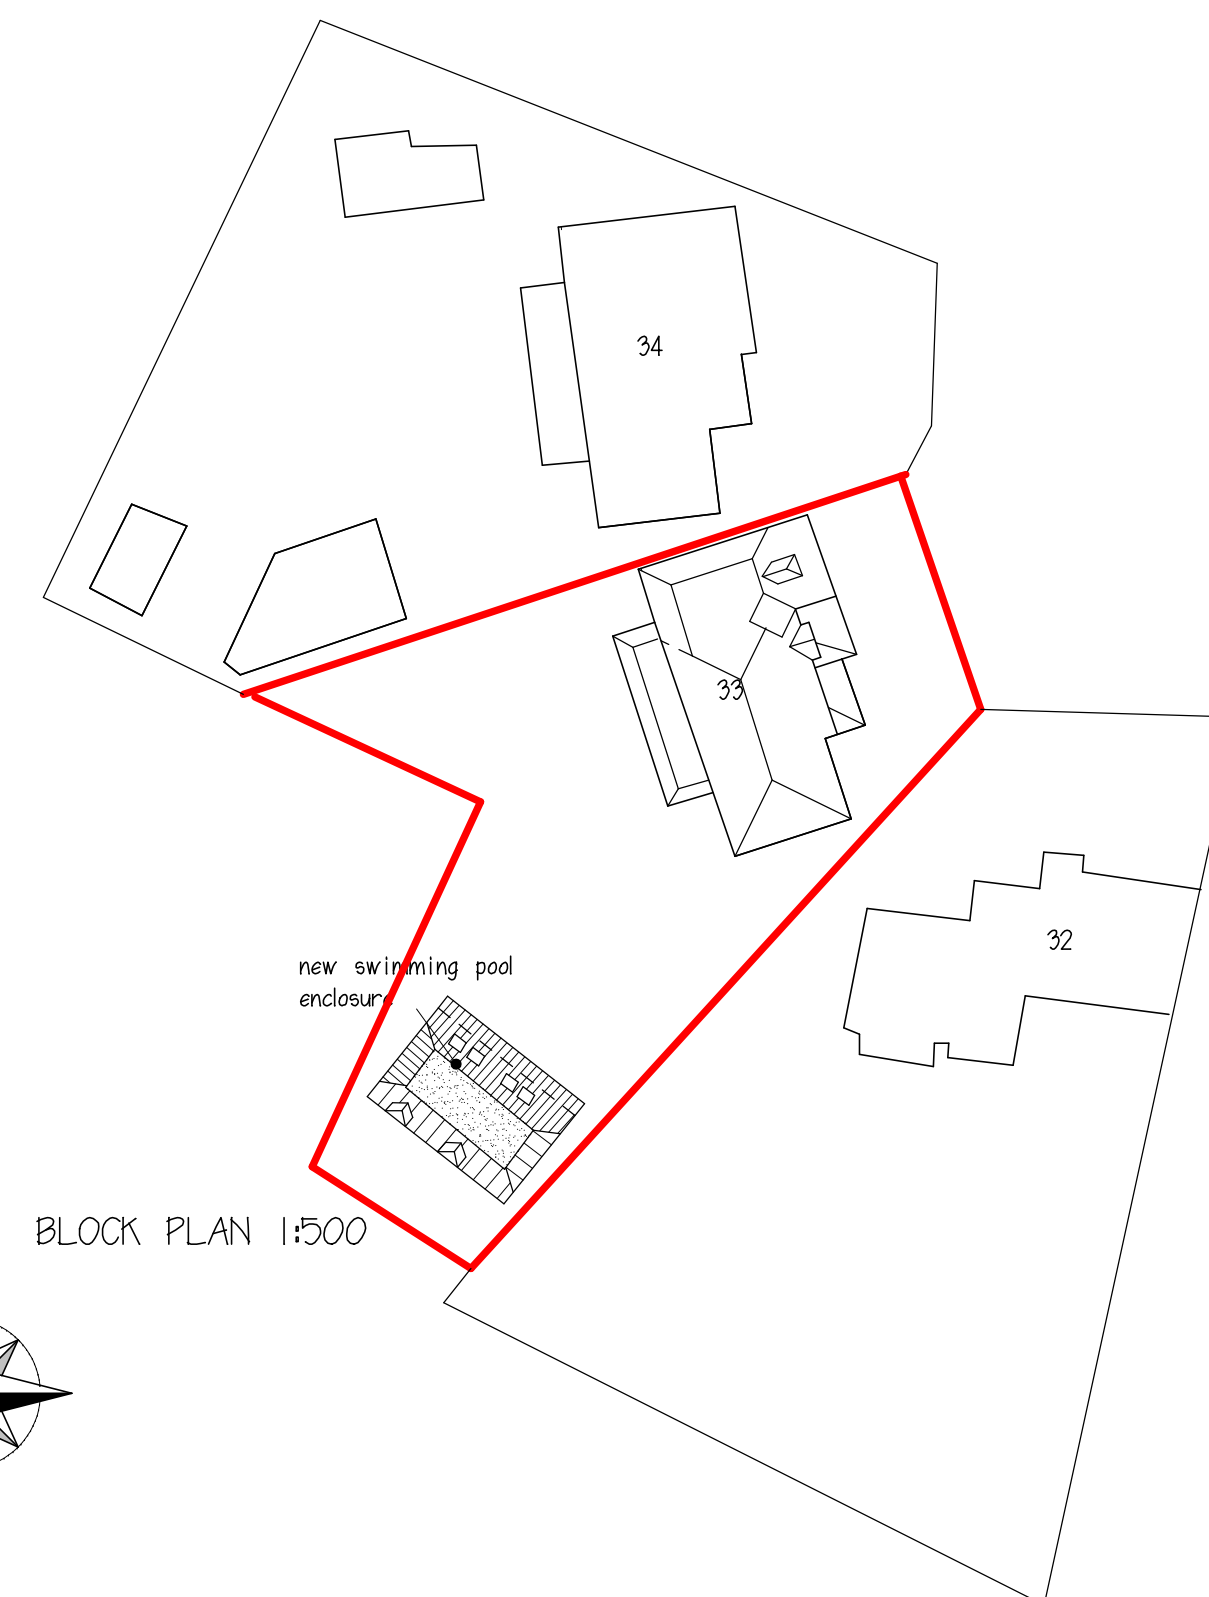

PROPOSED GF PLAN

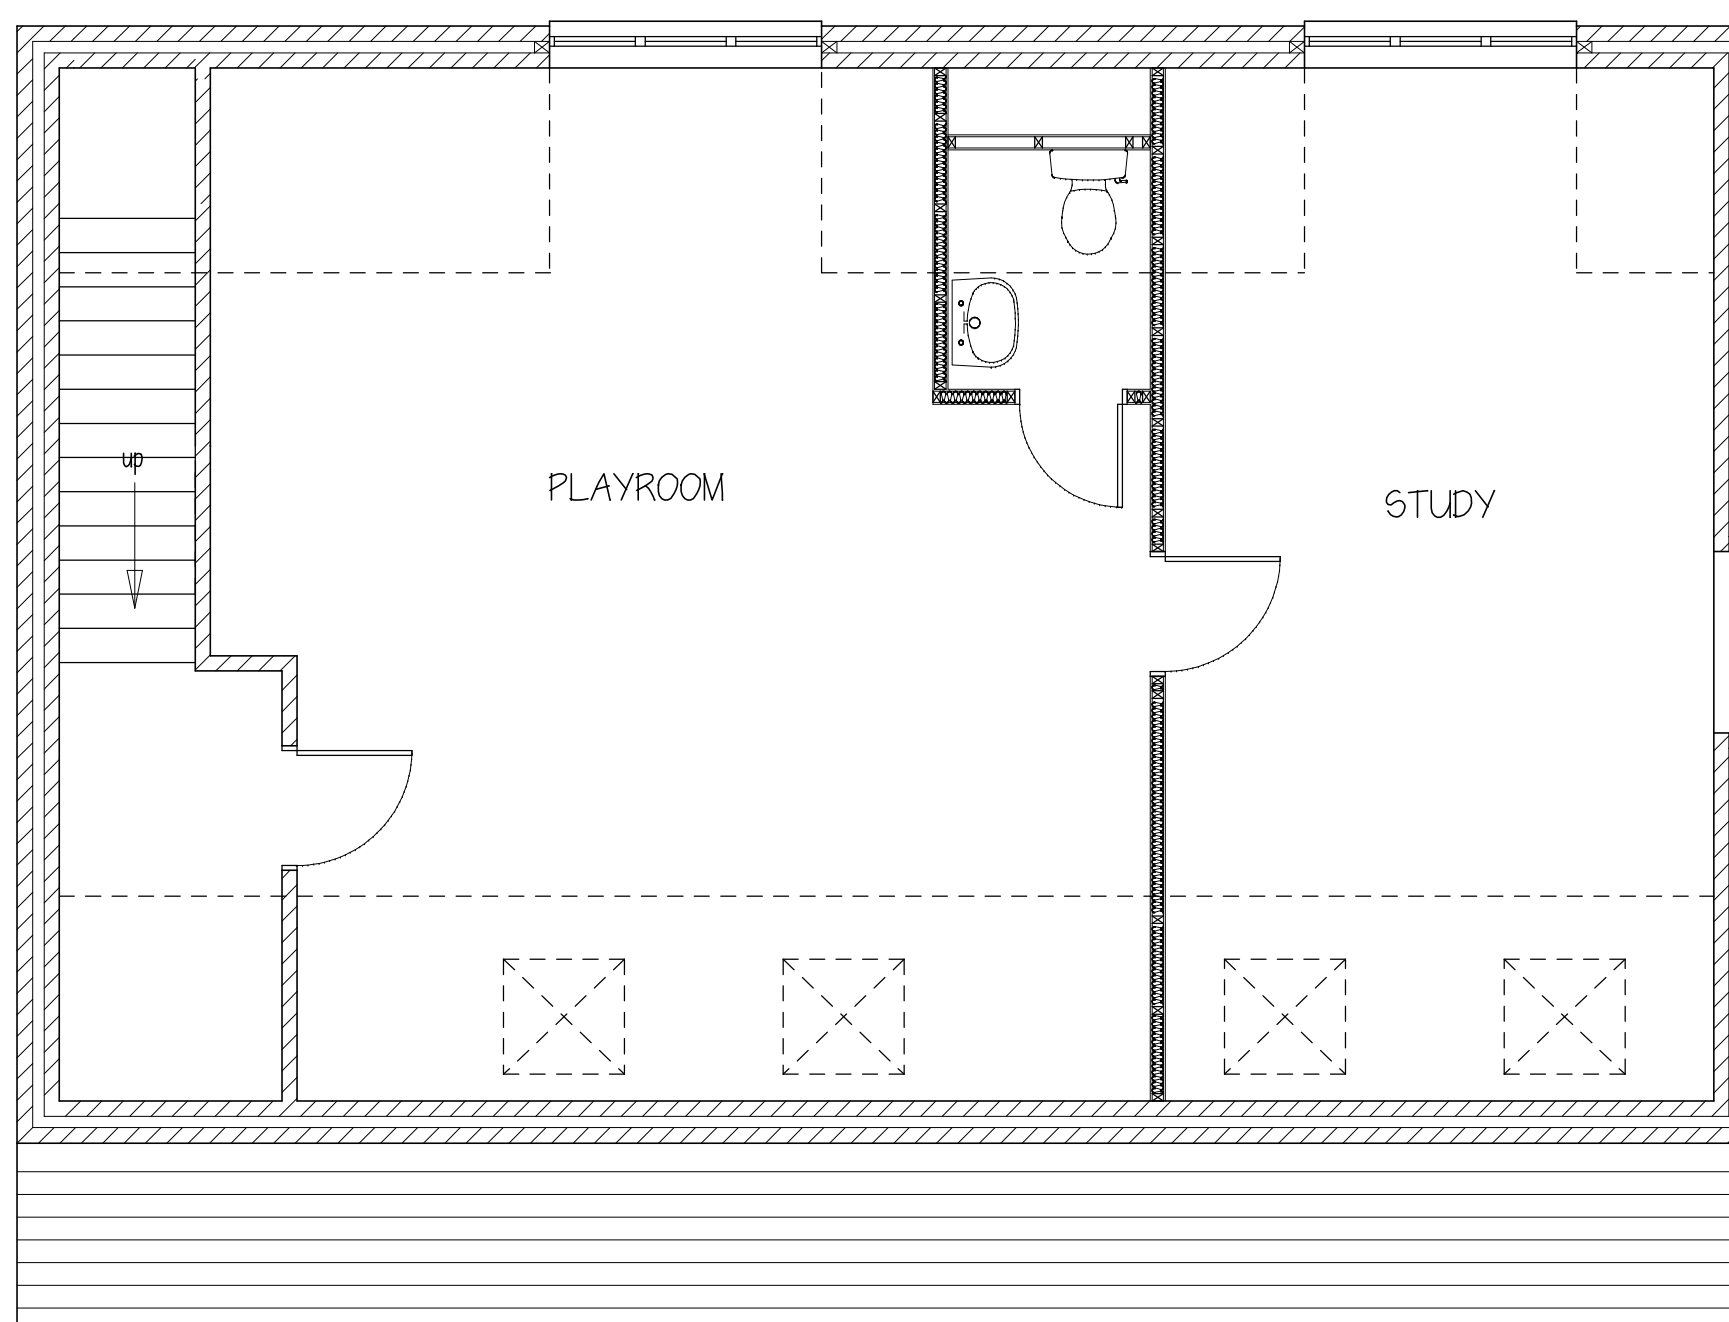

PROPOSED FF PLAN

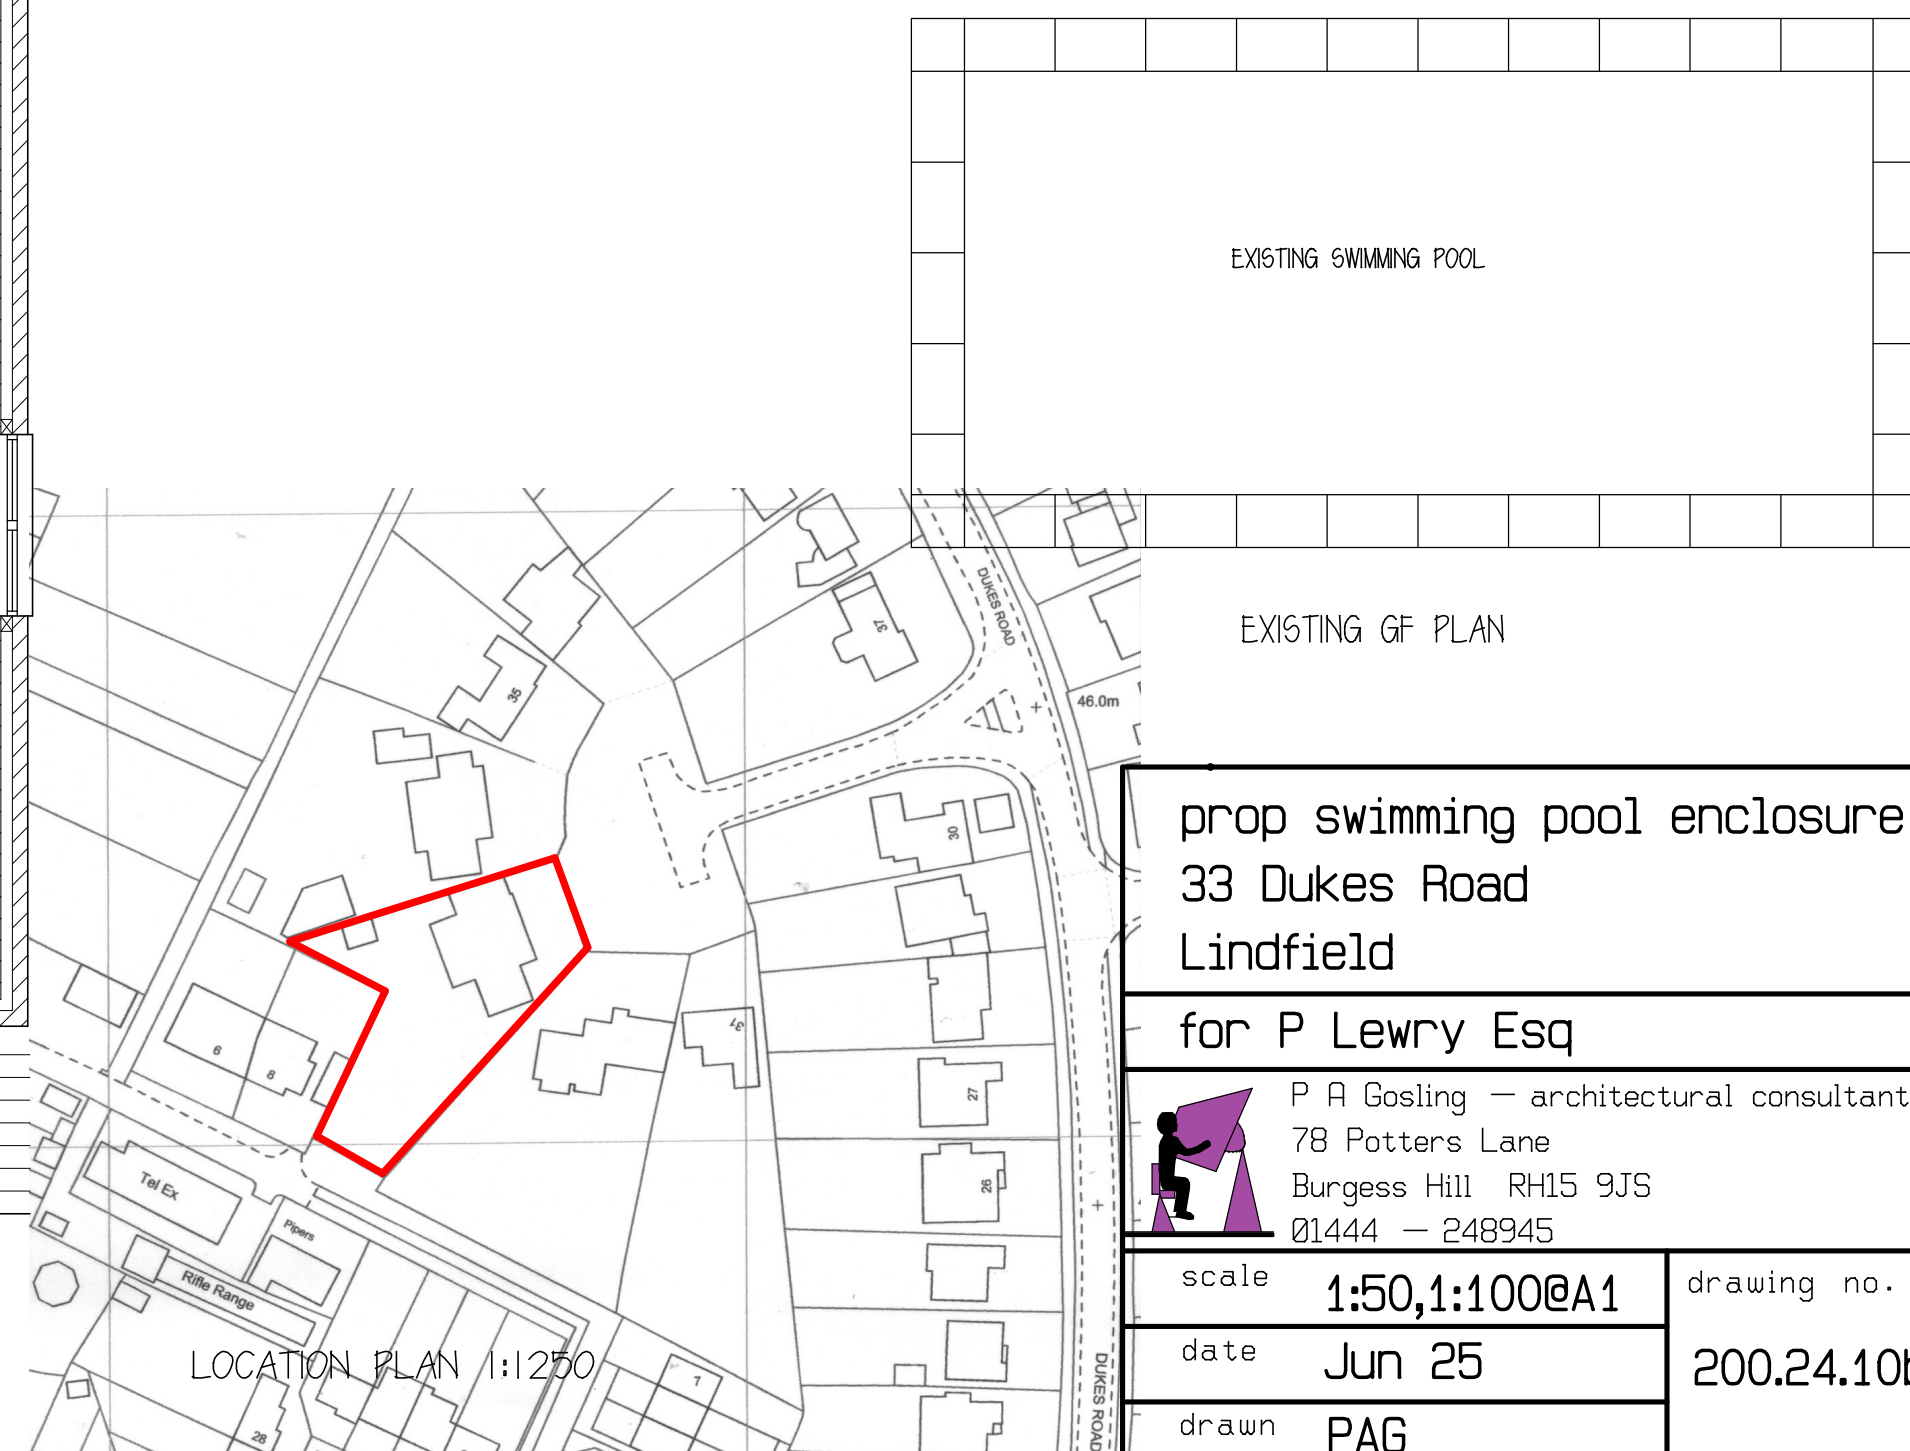

prop swimming pool enclosure
33 Dukes Road
Lindfield

for P Lewry Esq

P A Gosling — architectural consultants
78 Potters Lane
Burgess Hill RH15 9JS
01444 — 248945

scale	1:50,1:100@A1	drawing no.
date	Jun 25	200.24.10b
drawn	PAG	