

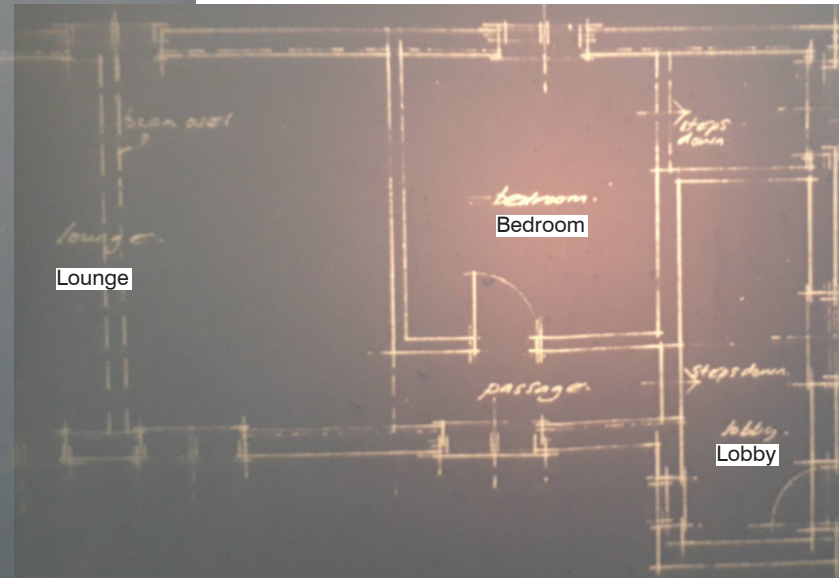


In 1972 a planning application ref F/72/203 was granted permission for the conversion of an agricultural building (Stable Cottage), to become a bungalow. The result of this conversion can be seen in the microfiche images on this page which formed the 'as existing' drawings for planning application ref. AR/013/95.

As seen in the historic mapping below from 1950 and these drawings from 1972, the current bedroom to the north end of Stable Cottage did not exist as the space formed an external patio. The 'kitchen' zone which did exist in the 1970's (now used as the family bathroom) will not be impacted by the proposed extension and alteration works under this application (DM/25/0248).

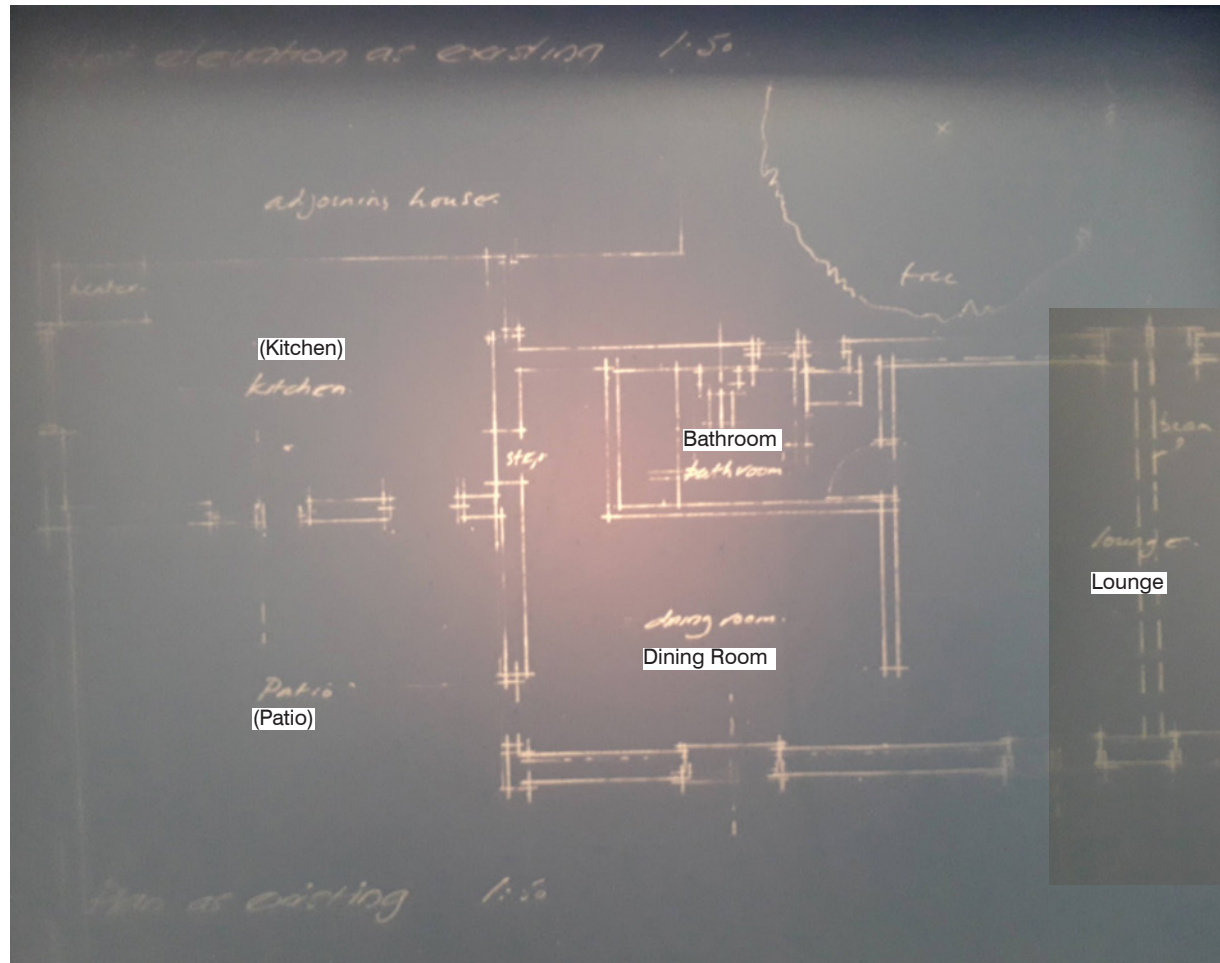


AR/013/95 Stable Cottage 'as existing' plan, 1995 not to scale

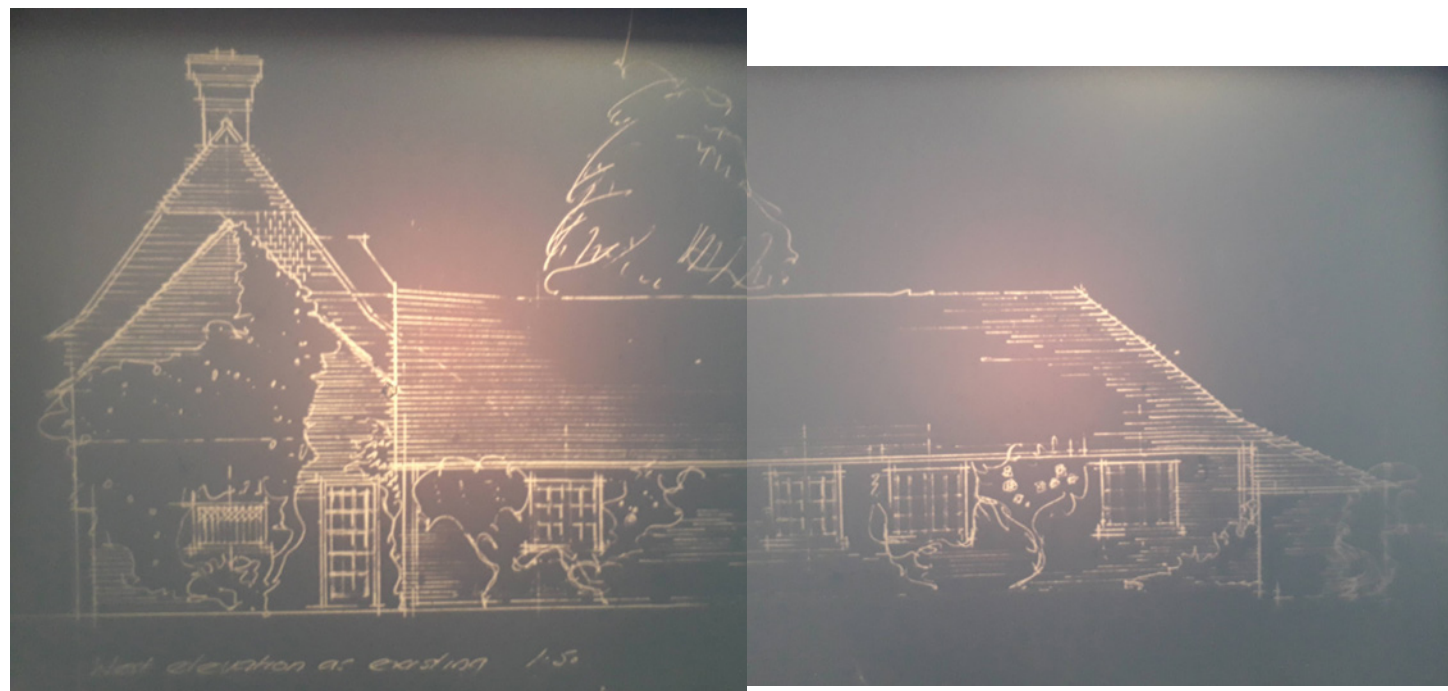

AR/013/95 Stable Cottage 'as existing' West Elevation, 1995 not to scale



AR/013/95 'as existing' South Elevation

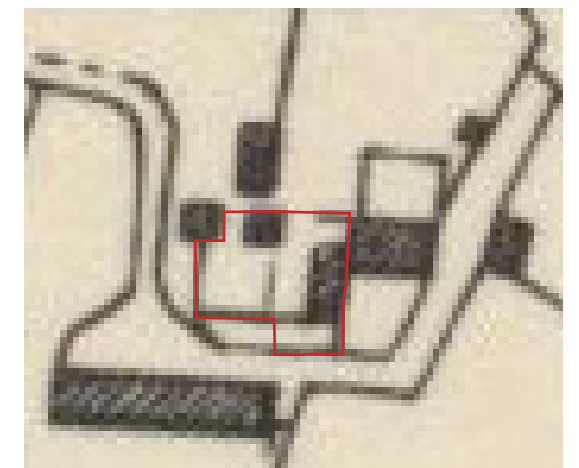

Historic mapping of Stable Cottage site in 1950, not to scale