


783/10 APRIL 2025

This page shows the 'as proposed' drawings under application ref. AR/013/95 which was granted permission in 1995, to infill the previous patio area with the bedroom which exists today. Some other elements of the application such as the side porch and chimney stack were never implemented.

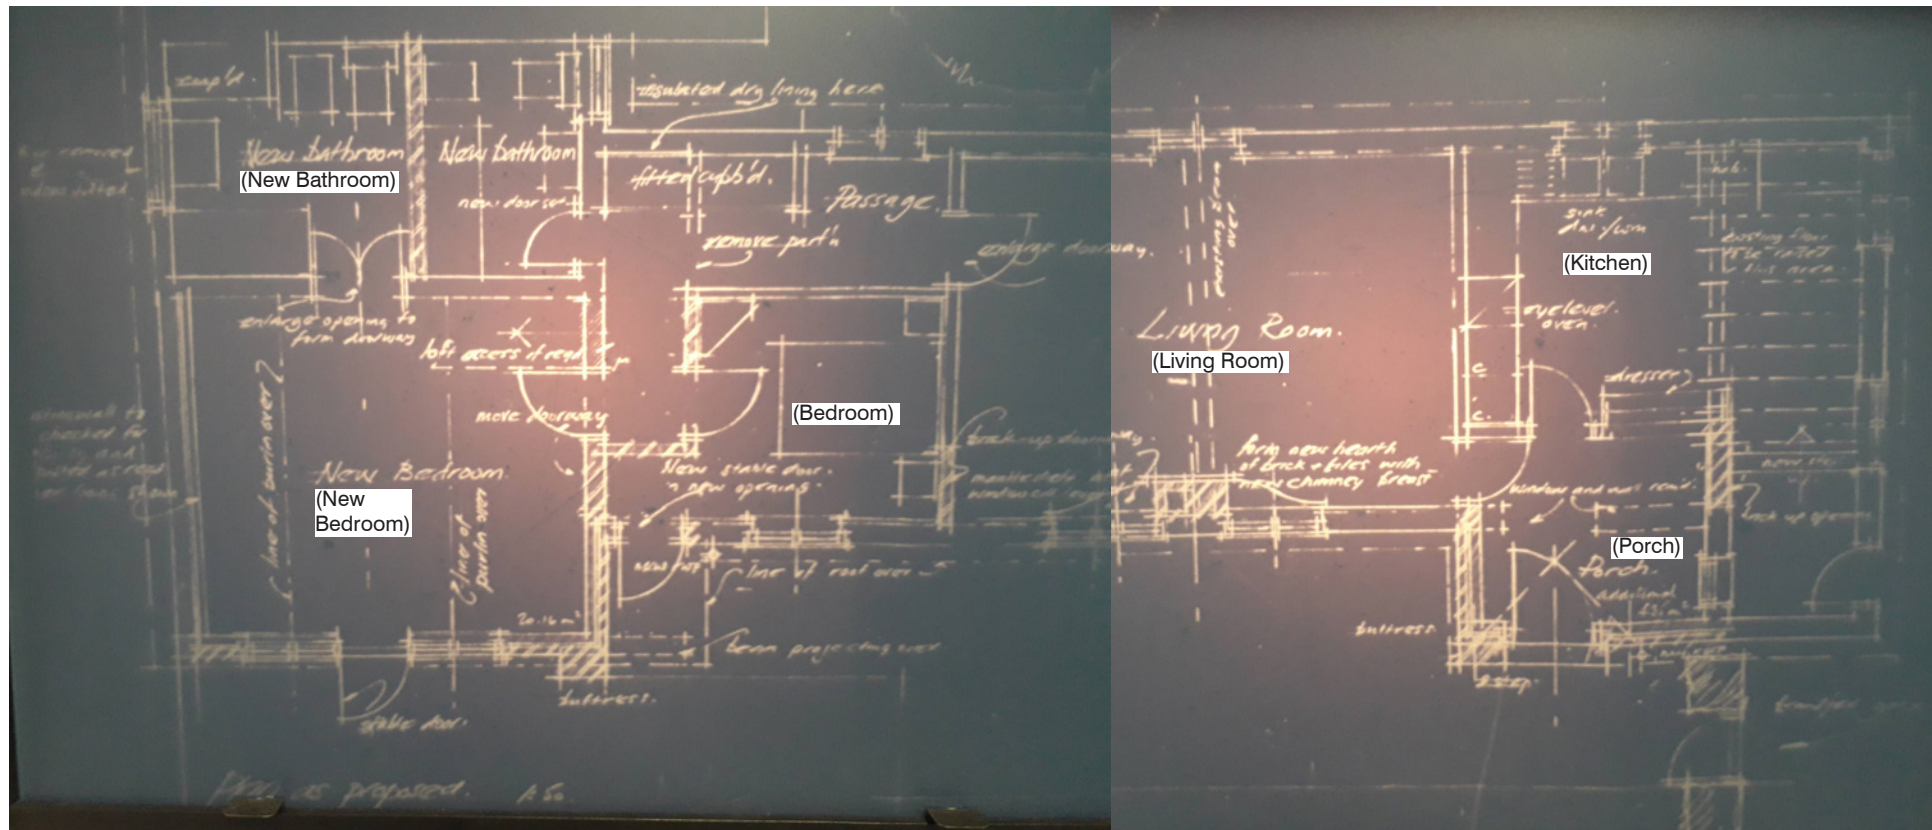

AR/013/95 Stable Cottage 'as proposed' plan, 1995 not to scale



AR/013/95 Stable Cottage 'as proposed' West Elevation, 1995 not to scale



AR/013/95 Stable Cottage 'as proposed' South Elevations, 1995 not to scale