ANCILLARY RURAL PAVILION -
FLOOR PLAN

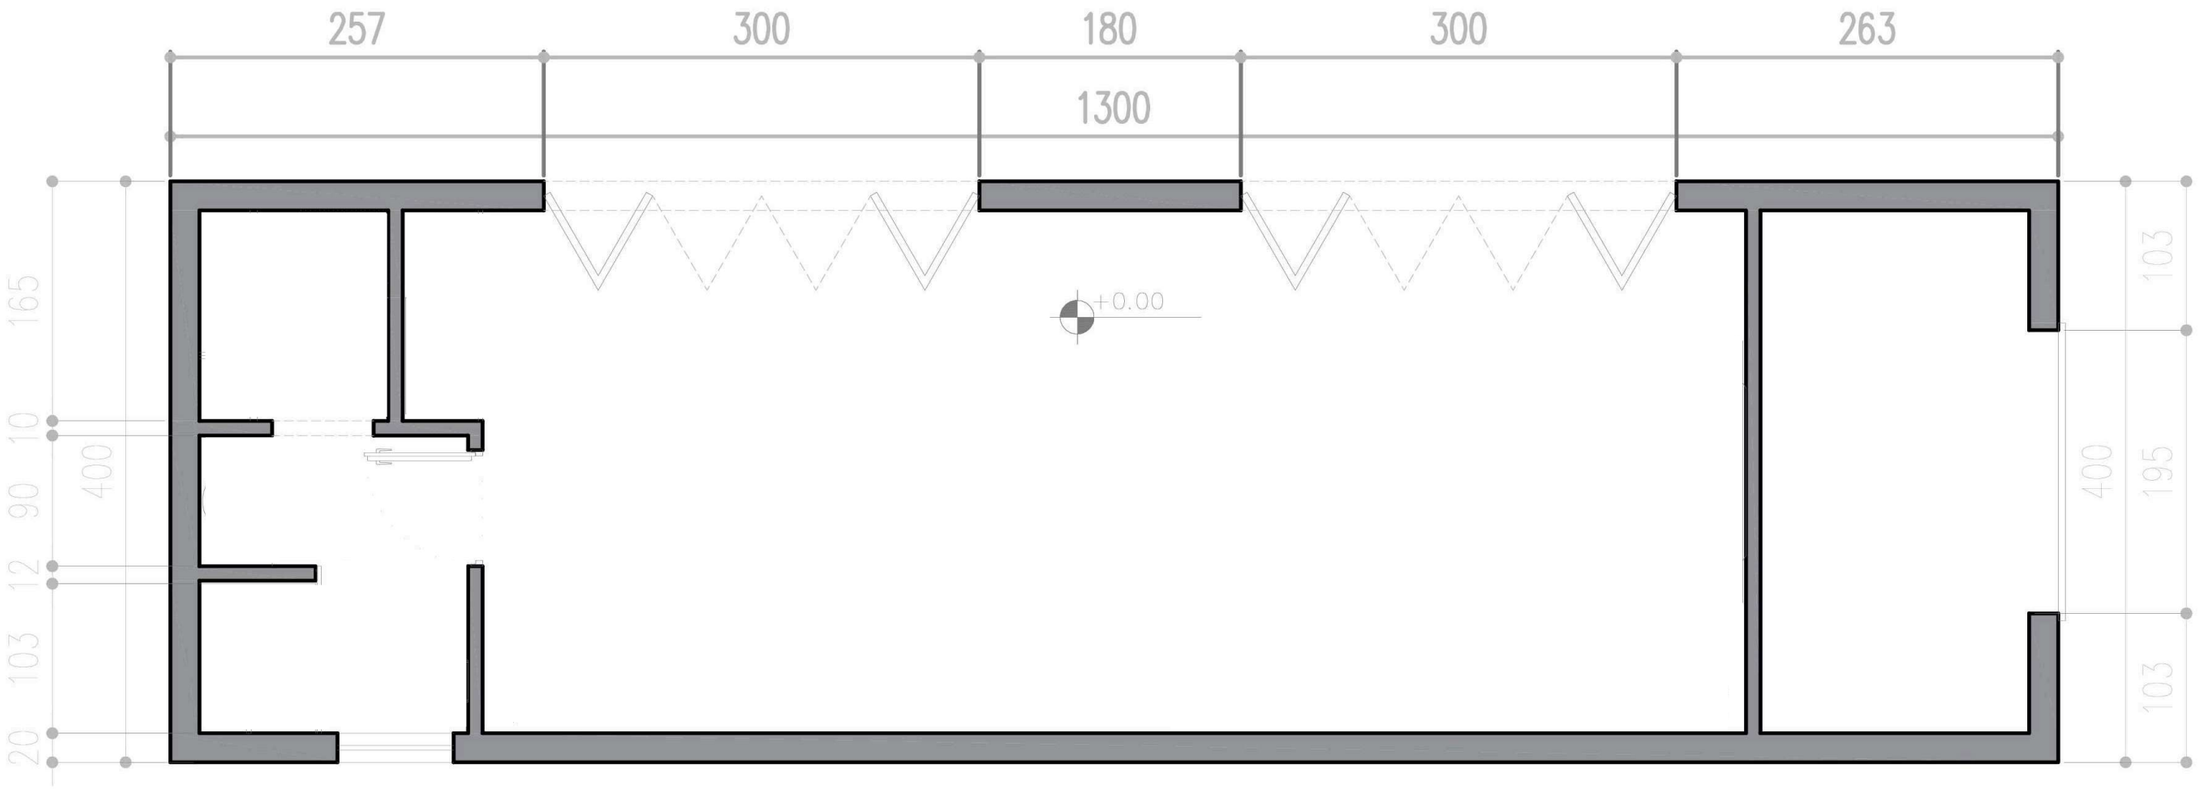

THE GARDEN DESIGN STUDIO by Scott Taylor GARDEN DESIGN

PROJECT: Neil Walker - Twineham **DATE:** 04 March 2026 **REVISION:** 01

DRAWING TITLE: Ancillary rural pavilion - Floor plan **SCALE**: n/a **PAGE SIZE:** A3

PLEASE NOTE THIS DRAWING IS ONLY TO BE REFERRED TO AS A REFERENCE. MEASUREMENTS SHOULD NOT BE SCALED FROM THIS DRAWING AND ALL MEASUREMENTS SHOULD BE CHECKED ON SITE BEFORE CONSTRUCTIONS COMMENCES. IT REMAINS THE RESPONSIBILITY OF THE APPOINTED CONTRACTOR TO ENSURE SITE SAFETY AND THAT ALL MATERIALS AND METHODS EMPLOYED ARE FIT FOR PURPOSE. THE APPOINTED CONTRACTOR REMAINS RESPONSIBLE FOR ENSURING THAT ALL PROPOSED LEVELS SET AGAINST BUILDINGS REMAIN BELOW THE STRUCTURES' DPC. ANY ISSUES SHOULD BE CHECKED WITH THE DESIGNER BEFORE ANY CONSTRUCTION COMMENCES.