


ANCILLARY RURAL PAVILION -
ELEVATIONS

FRONT ELEVATION

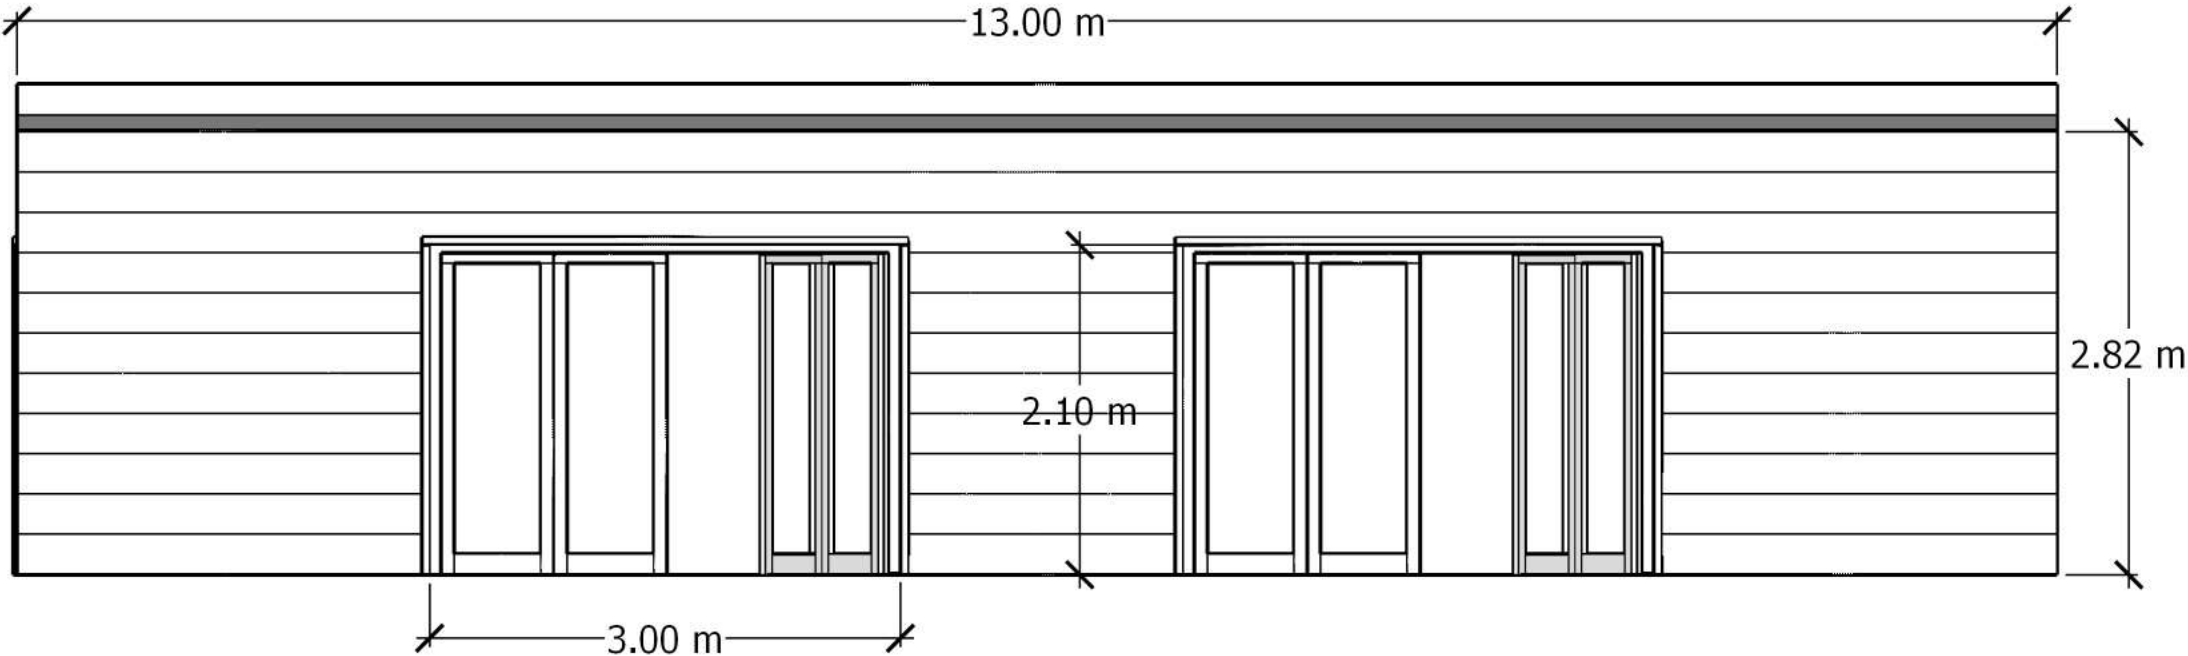

REAR ELEVATION

